


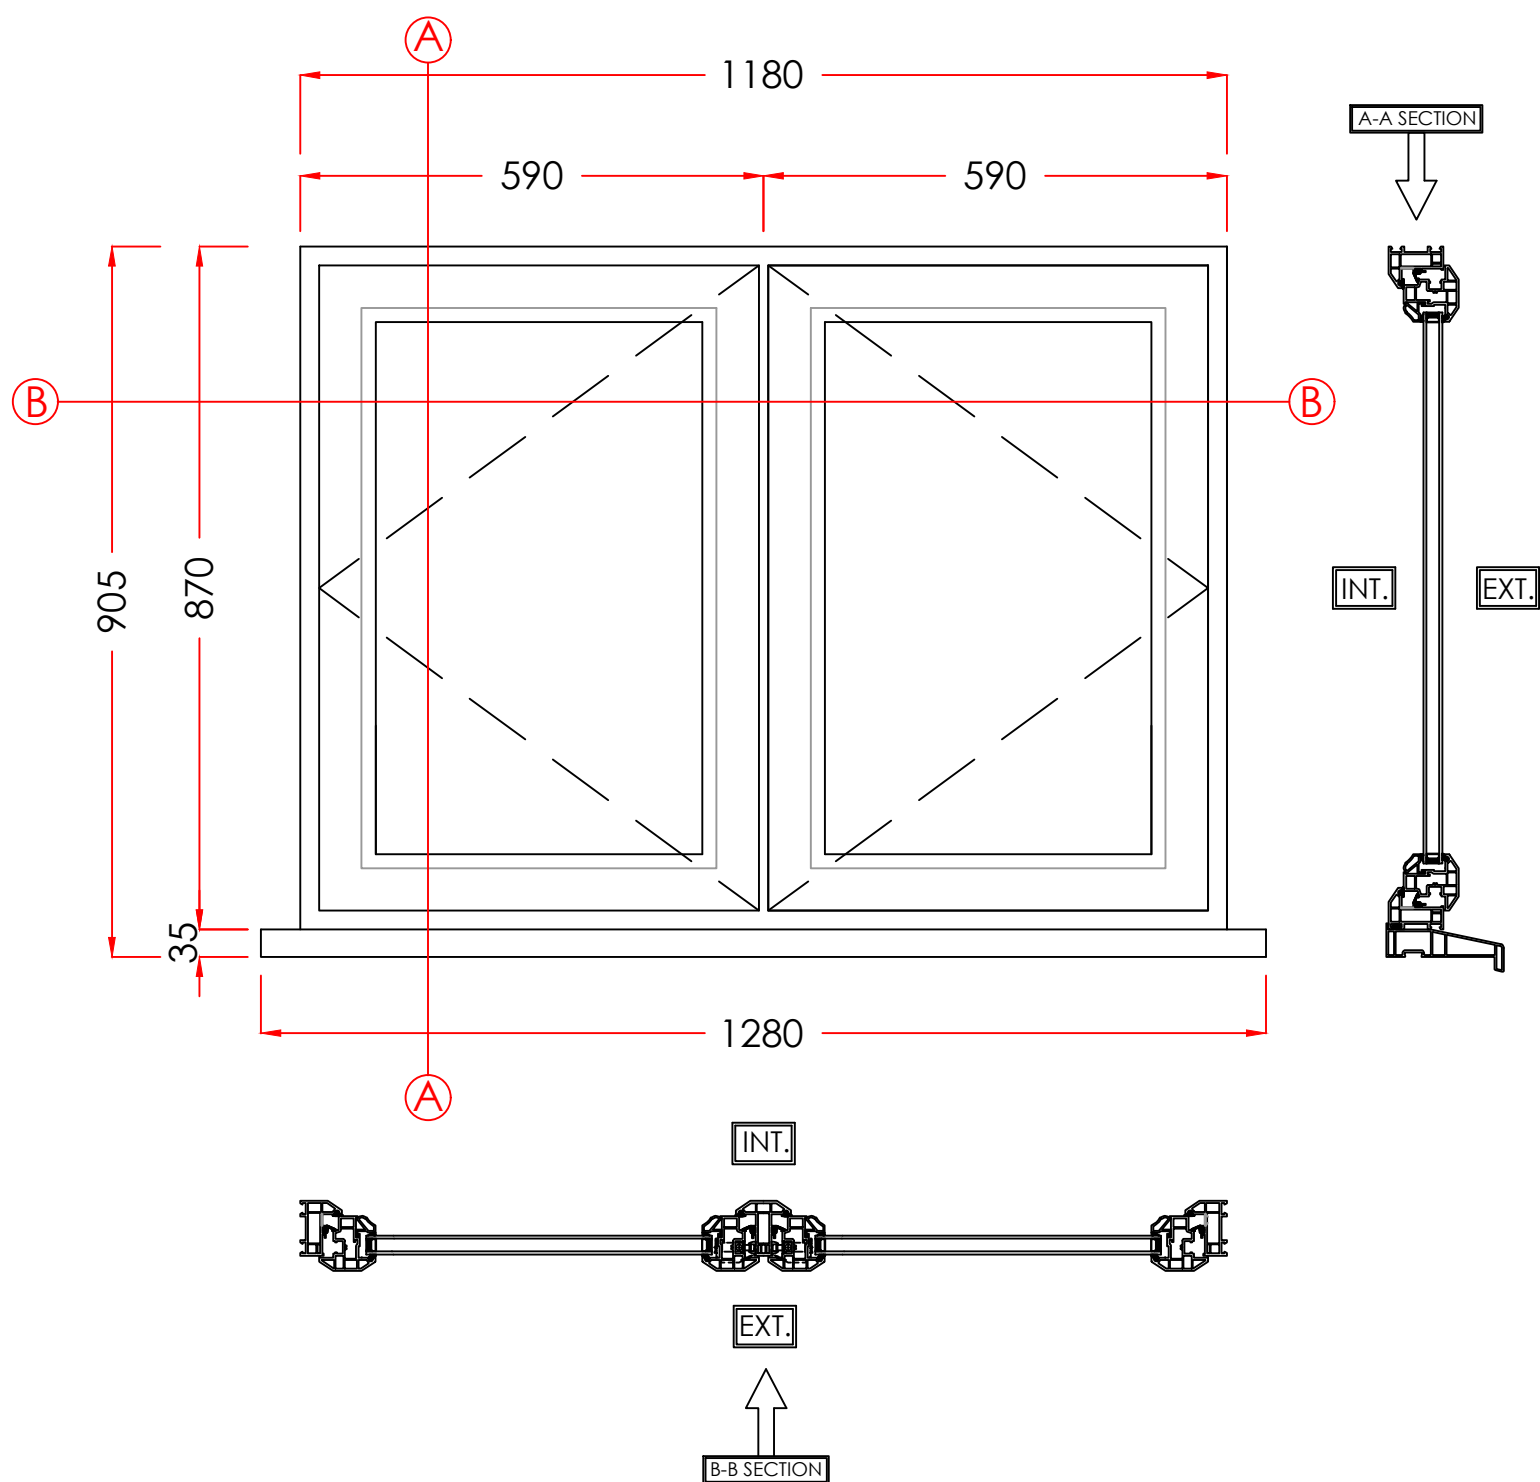

4. FRONT BEDROOM RIGHT

MATERIAL - PVCu
INTERNAL & EXTERNAL COLOUR - WHITE
GLAZING - 24MM SEALED UNITS

VIEWED EXTERNALLY

THESE DRAWINGS ARE THE PROPERTY OF ANGLIAN HOME IMPROVEMENTS
AND MUST NOT BE USED, DISTRIBUTED, LOANED OR COPIED WITHOUT THE
EXPRESS PERMISSION OF ANGLIAN HOME IMPROVEMENTS.

Scale - 1:10
(Produced on A3 Paper)
Sheet 4 Of 10

Drawers Initials.
DJP

CONTRACT No.: 30354184

Date: 10.06.22

PROPOSED: Replacement windows and doors.

AT:

(INSTALLATION ADDRESS)

Wharf Cottage, Park Lane
Endon
Stoke On Trent
Staffordshire
ST9 9JA

