


ROBERT L FORD


private architectural practitioner and rural development consultant

PARKSIDE PARK ROAD LEEK STAFFORDSHIRE ST13 8JT

roblford@phonecoop.coop 01538 389290 / 07969 68 68 86

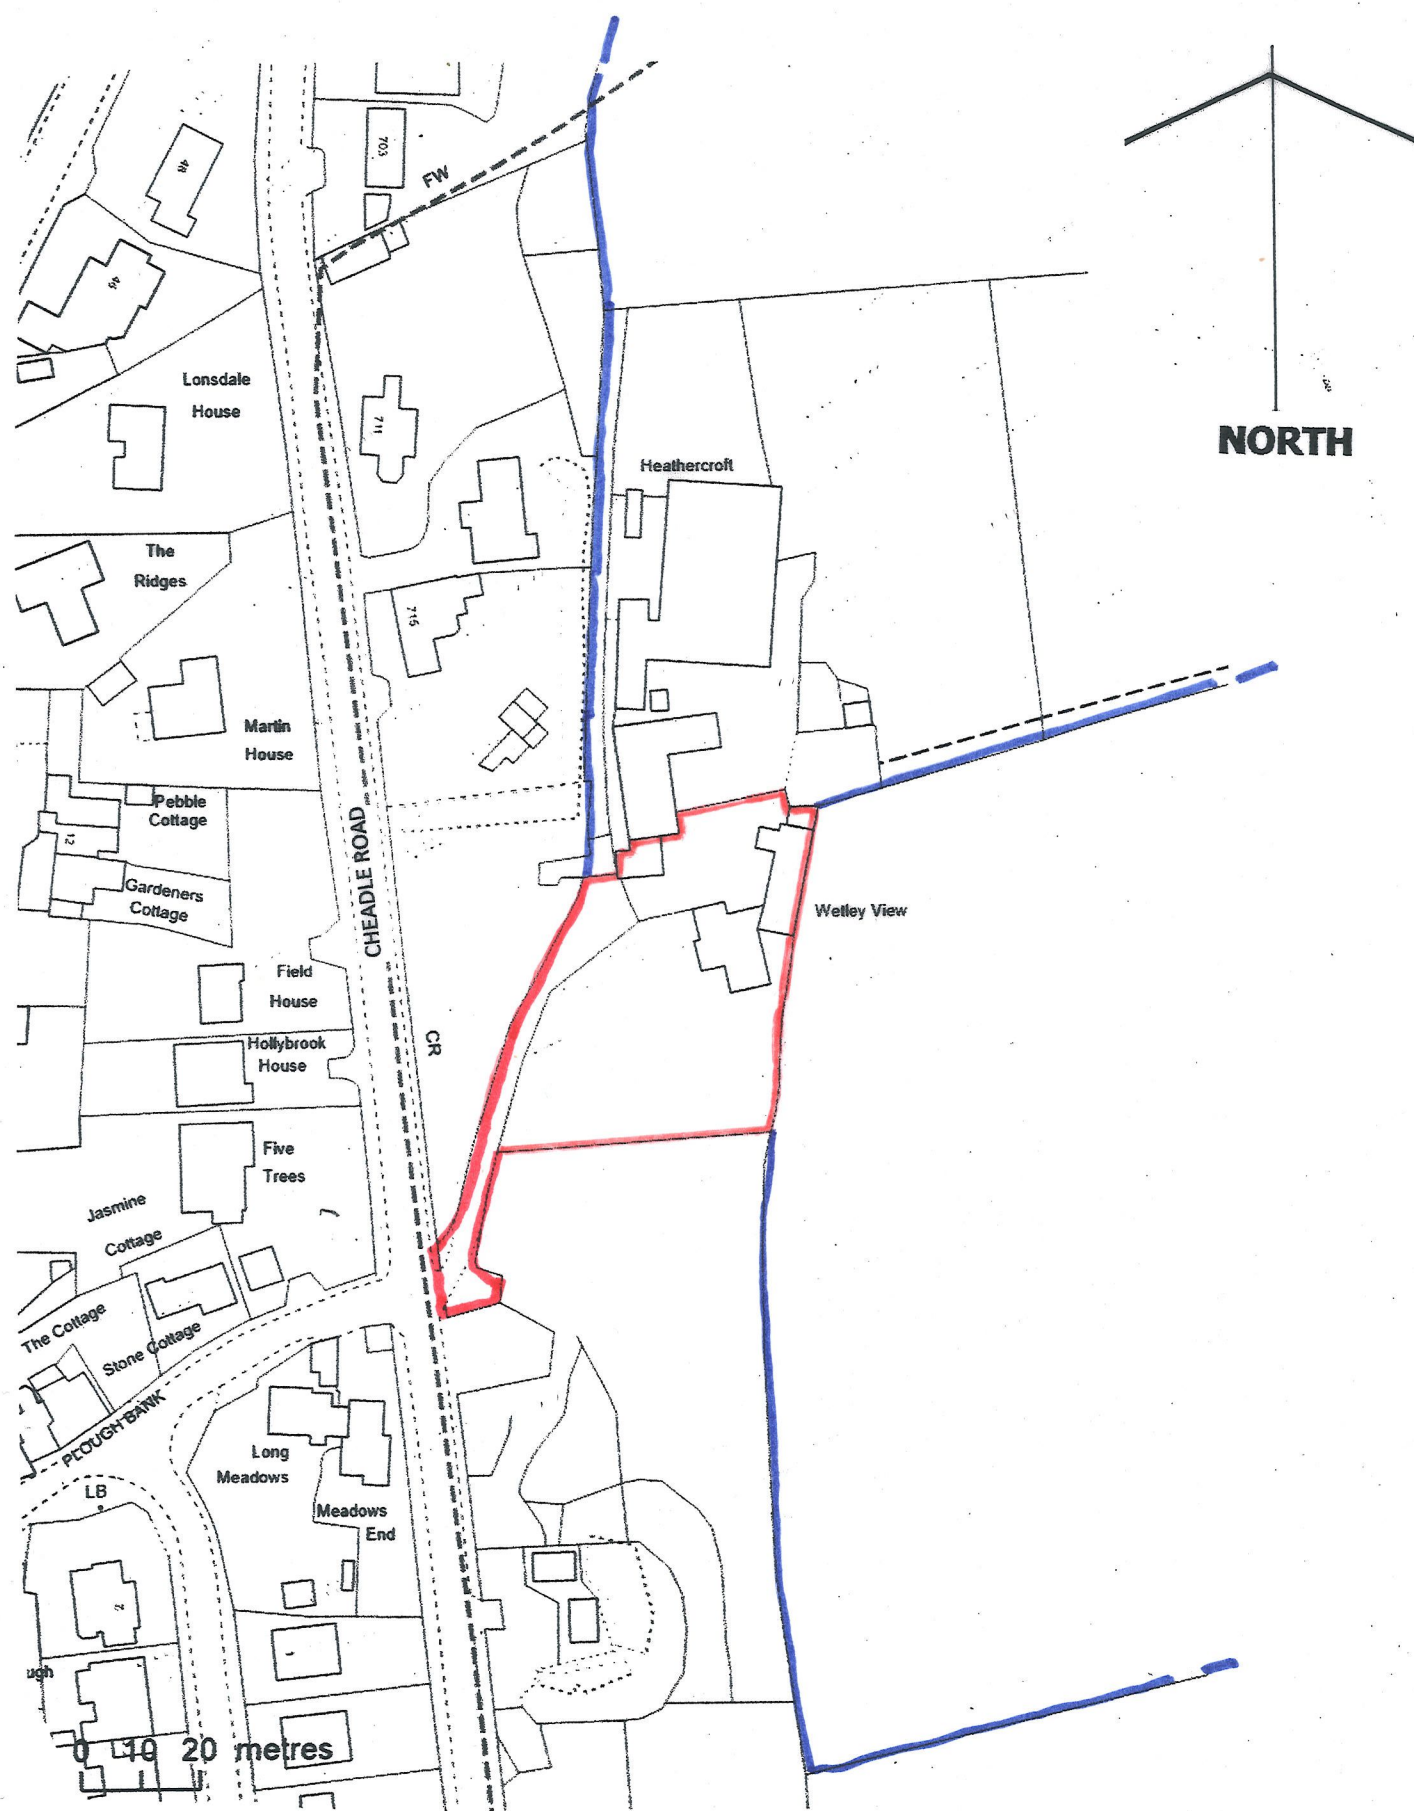

5 METRES X 10 X 10 METRES AT 1:1250 SCALE

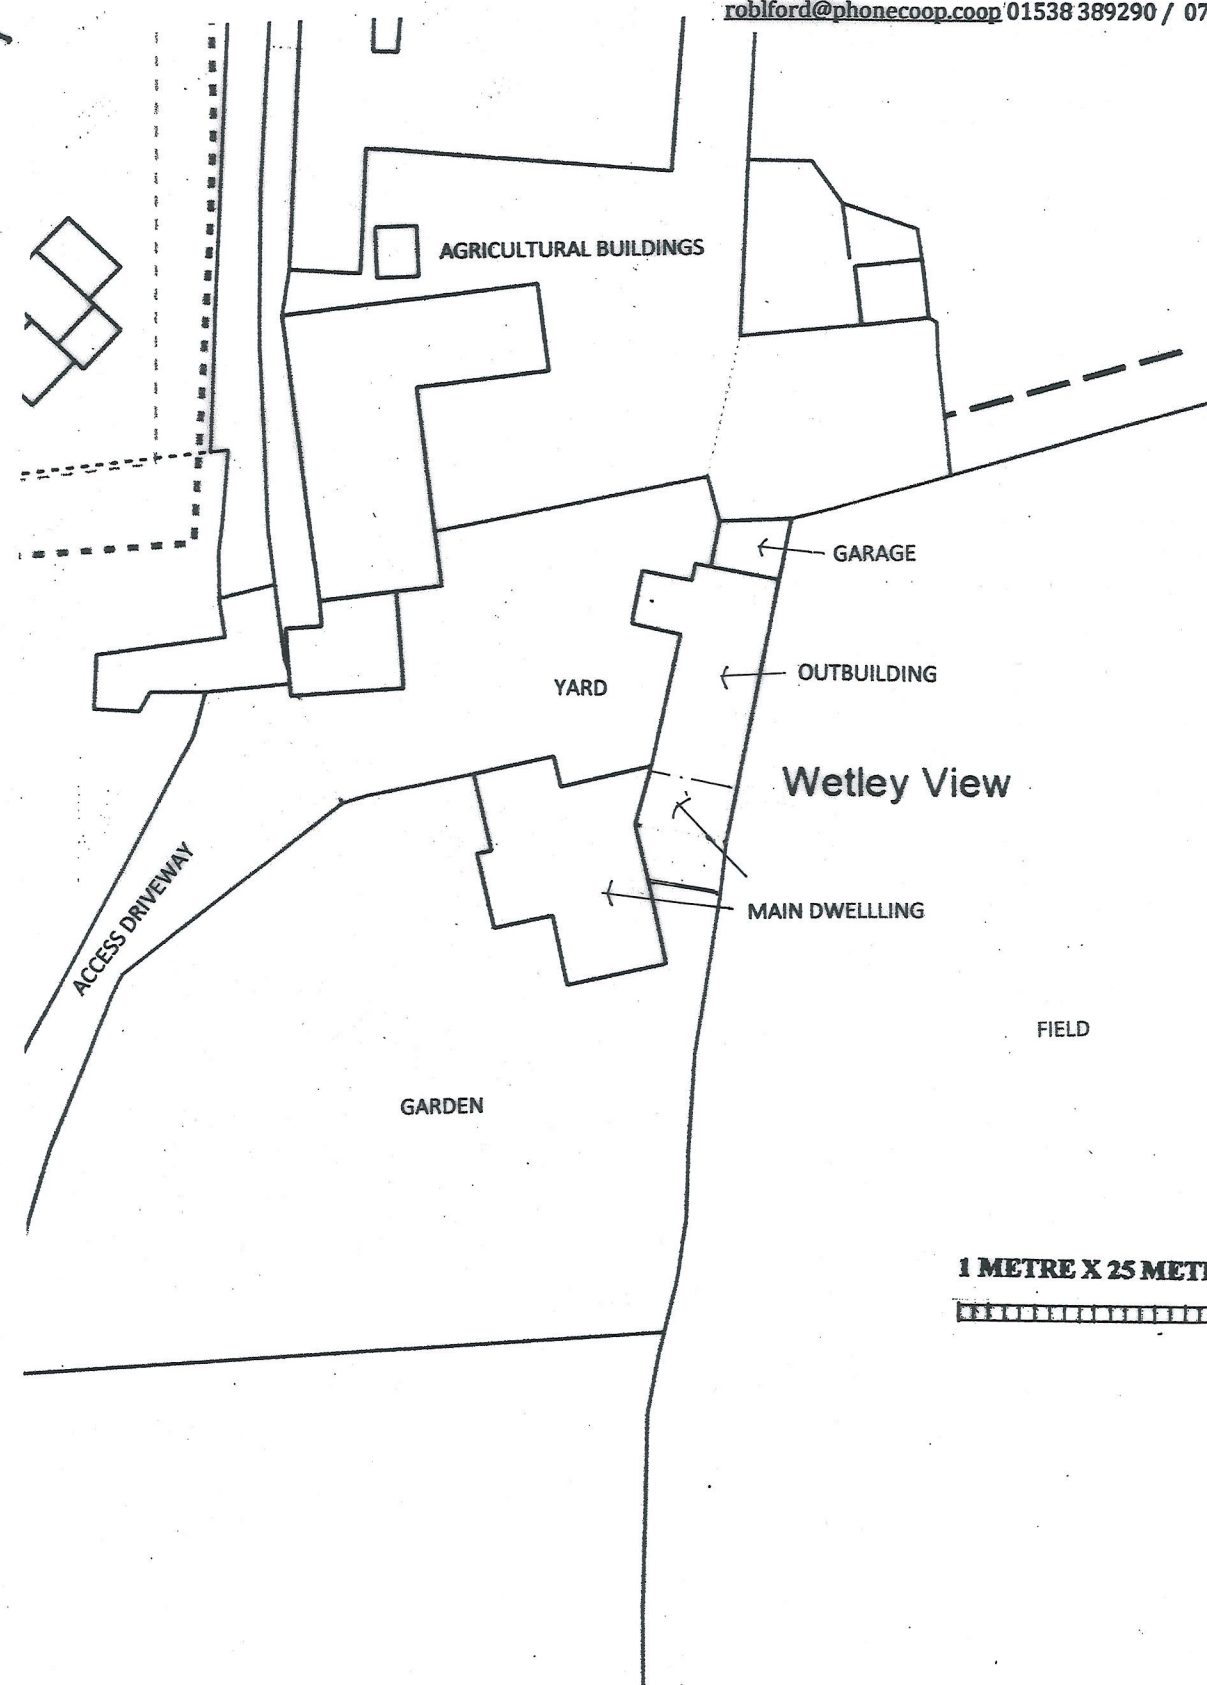

1 METRE X 25 METRES AT 1:500 SCALE



DRAWING NO. WCW 01 SITE LOCATION AND BLOCK PLAN SCALE 1:1250 / 1:500

**PROPOSED EXPANSION OF LIVING ACCOMMODATION INTO ATTACHED
OUTBUILDING IN DOMESTIC USE AT WETLEY VIEW CHEADLE ROAD WETLEY ROCKS
STAFFORDSHIRE ST9 0BA**

FEB 2022