

1 METRE X 5 METRES AT 1:100 SCALE




ROBERT L FORD

private architectural practitioner and rural development consultant

PARKSIDE PARK ROAD LEEK STAFFORDSHIRE ST13 8JT

roblford@phonecoop.coop 01538 389290 / 07969 68 68 86

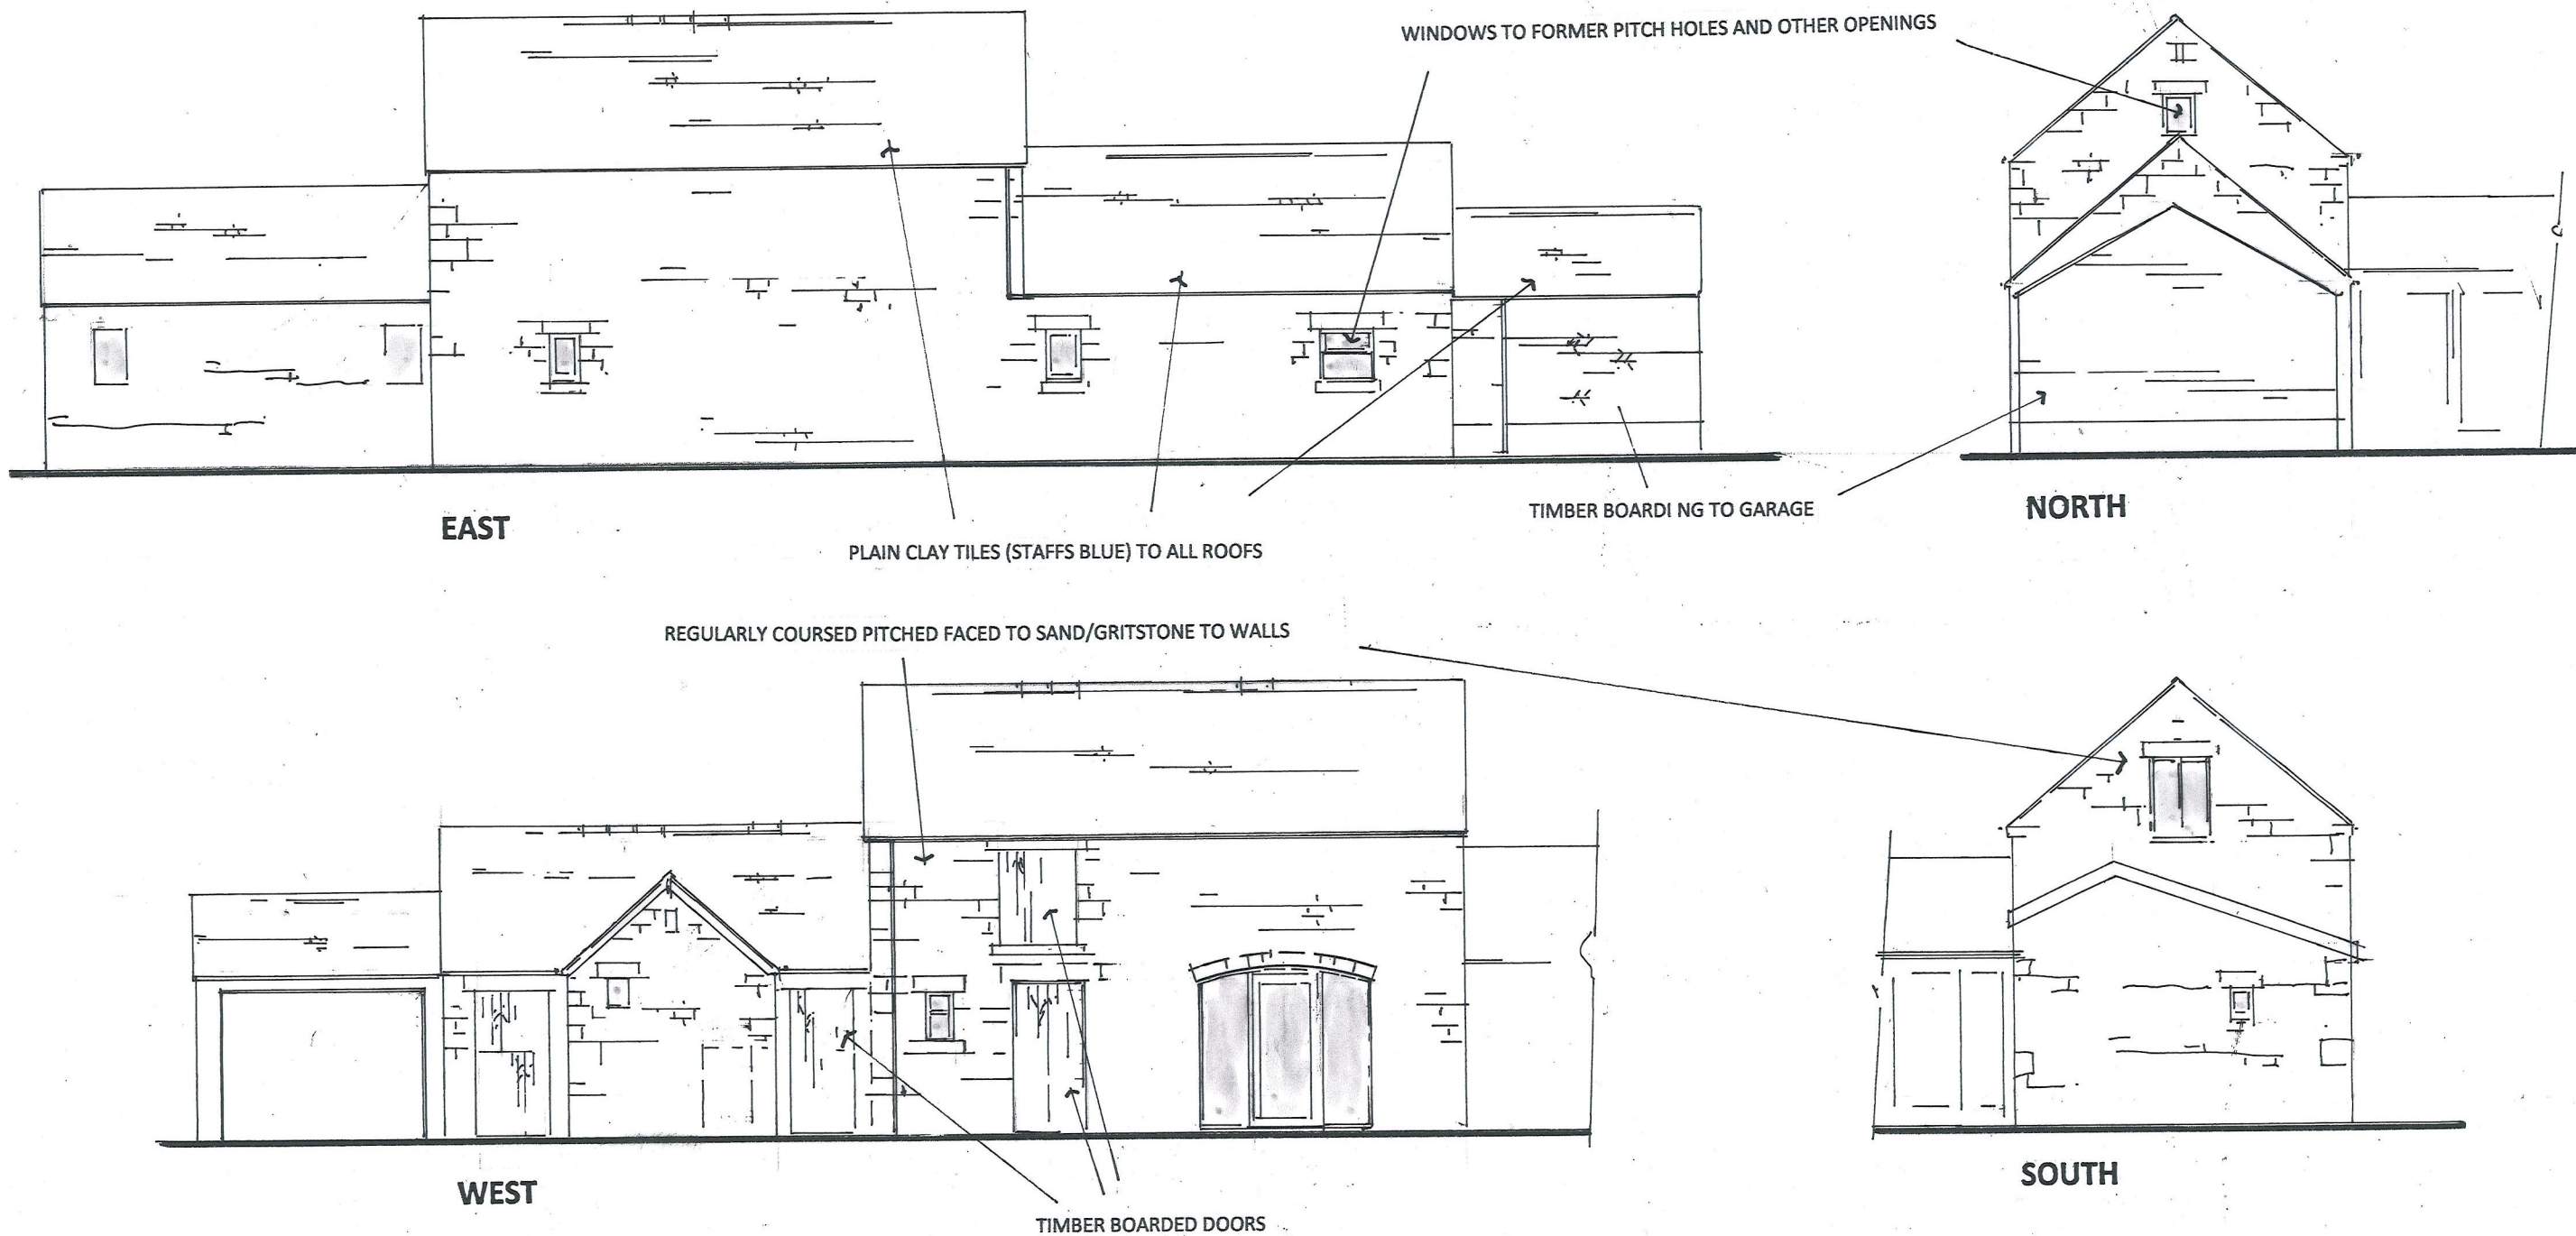

DRAWING NO. WCW 03 ELEVATIONS AS EXISTING SCALE 1:100

PROPOSED EXPANSION OF LIVING ACCOMMODATION INTO ATTACHED
OUTBUILDING IN DOMESTIC USE AT WETLEY VIEW CHEADLE ROAD WETLEY ROCKS
STAFFORDSHIRE ST9 0BA