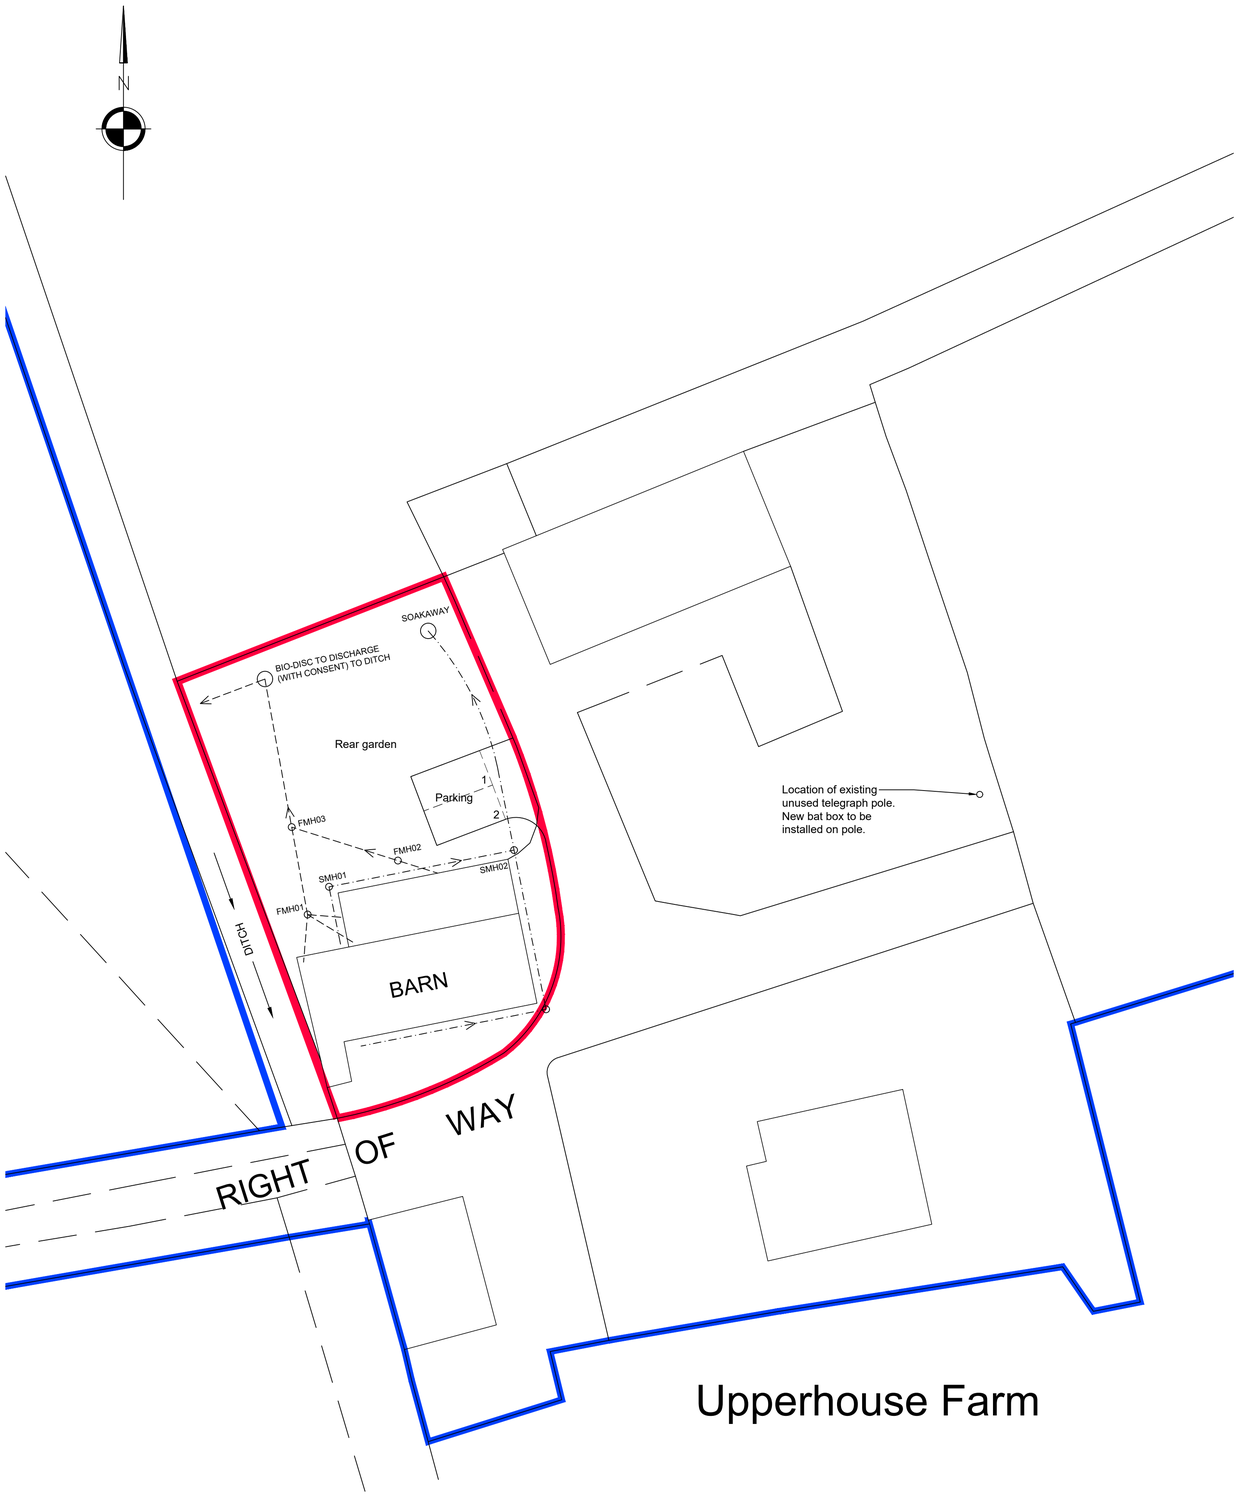


1m SCALE 1:200

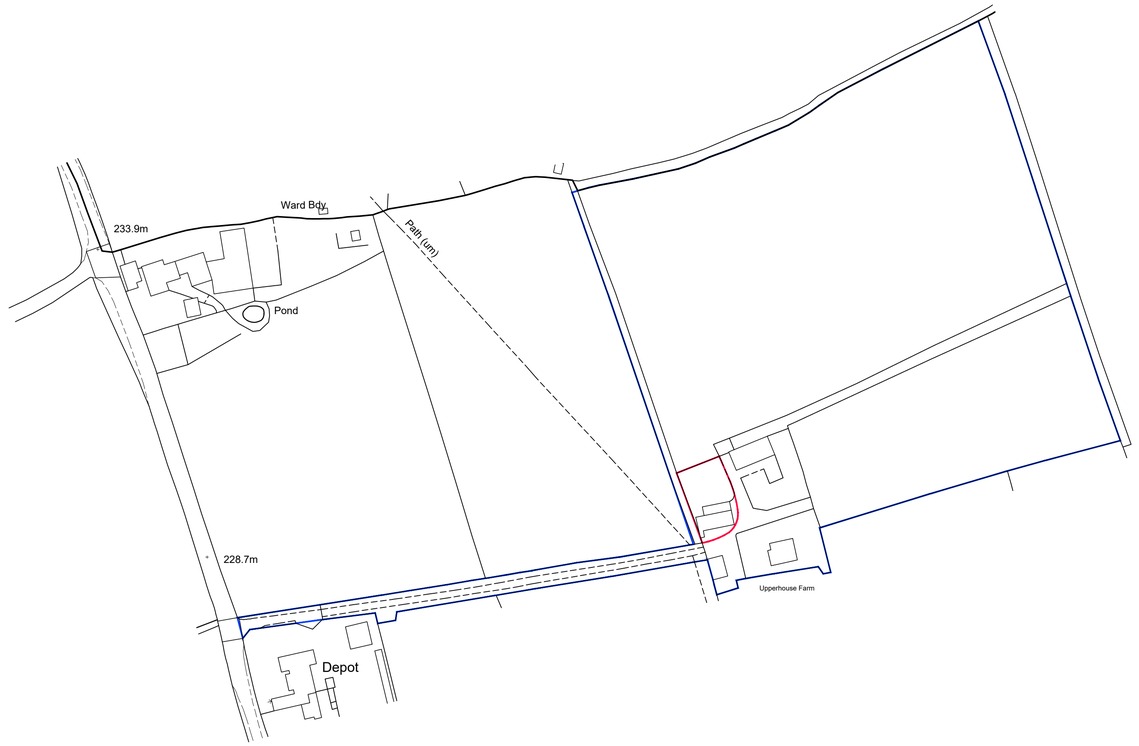


Ordnance Survey (c) Crown Copyright 2015. All rights reserved. Licence number 100022432

# LOCATION PLAN

SCALE 1:1250

10m SCALE 1:1250




IMAGE OF TYPICAL POLE MOUNTED BAT BOX

| Rev | Details | Date | By |
|---|---|---|---|

The copyright of this drawing and design is vested in the Architect and must not be copied or reproduced without written consent. All dimensions given are to be verified on site by the responsible contractor.

**Barnett Ratcliffe Partnership**

**Architects and Development Consultants**

The Old Library Rowley Street
Stafford ST16 2RH
Tel: 01785 255088
Fax: 01785 259369
Email: info@barnettratcliffe.co.uk

Client

MR. & MRS. WAINWRIGHT

Project

BARN CONVERSION AT
UPPER HOUSE FARM
SALTERS LANE, WERRINGTON

Drawing

PROPOSED SITE LAYOUT
AND LOCATION PLAN

| | | |
|---|---|---|
| Scale 1:200 1:1250 | @Sheet Size A1 | |
| Drawn By CM | Date 04.22 | Status PL |
| Check By | | |
| Drawing Number 1501/09/PL/12 | | Revision |