



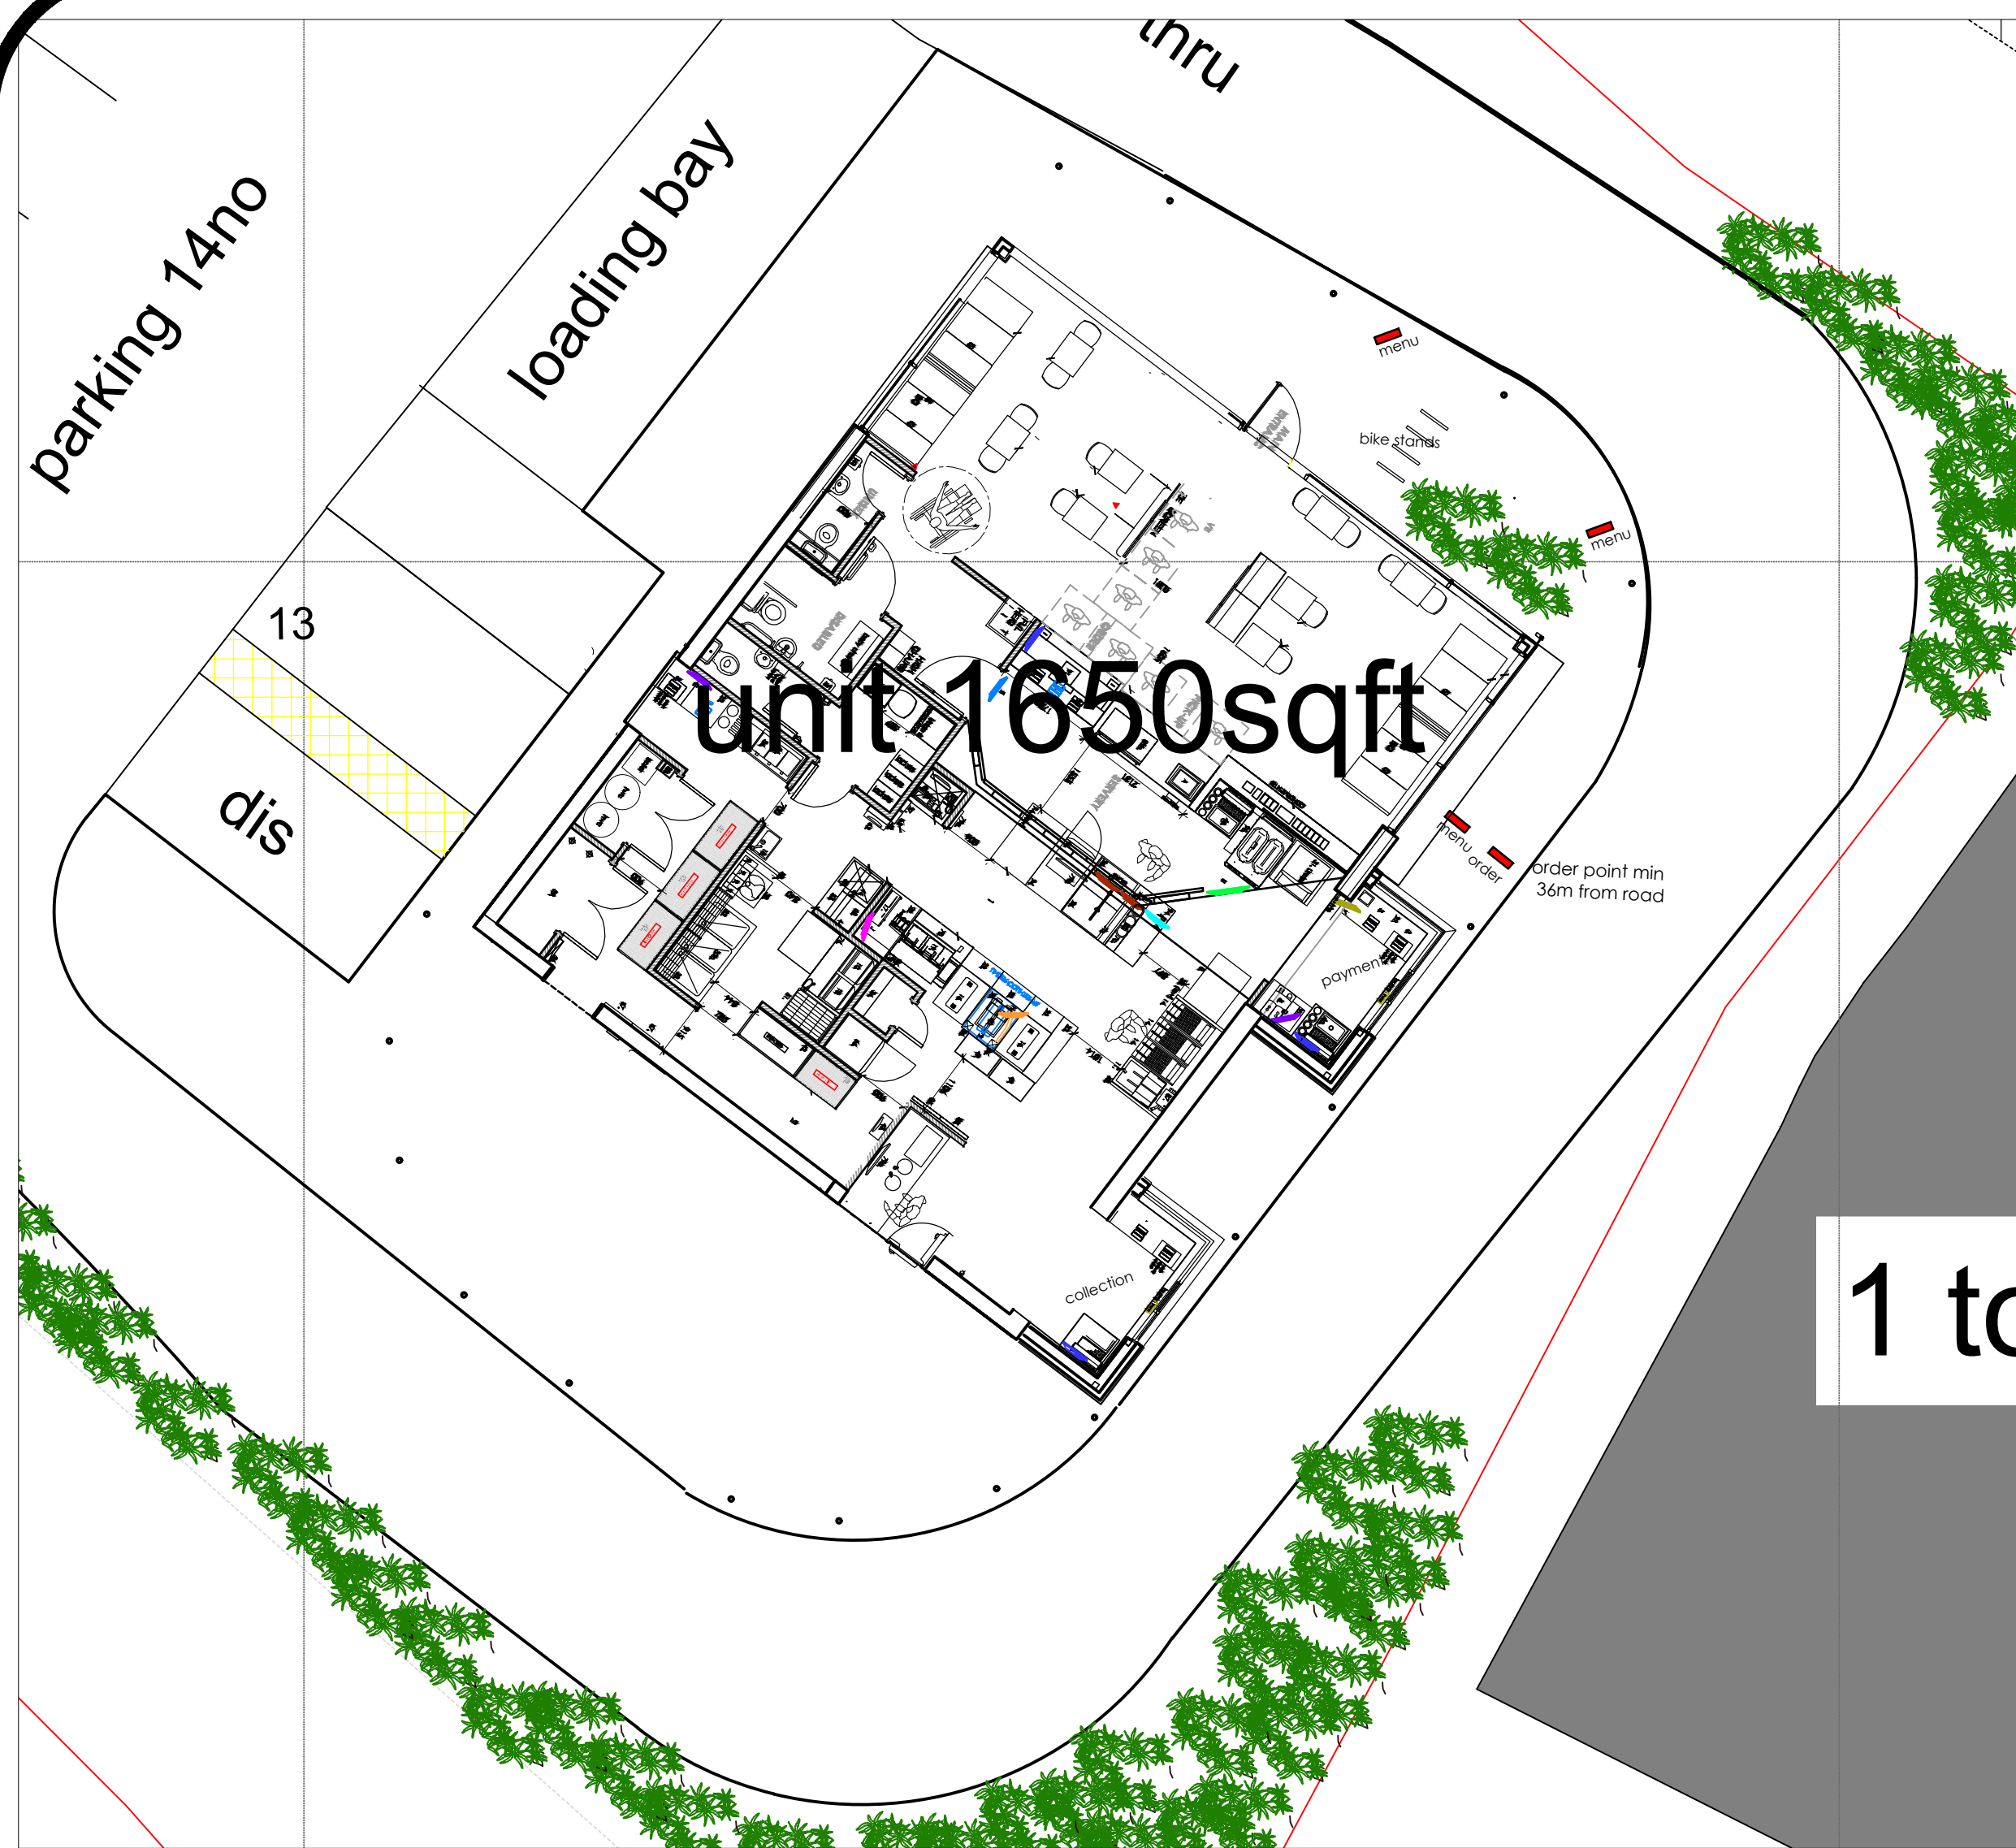

FLOOR PLAN 1.100

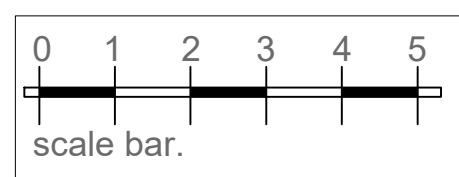

PROPOSED ELEVATIONS

General Notes

A	building reduced in size carparking increased	12/6/22
No.	Revision/Issue	Date

Firm Name and Address

site plans & Elevations

Project Name and Address

LEEK
113 MILL STREET
LEEK
ST13 8EU

Project	LEEK	Sheet	102 A
Date	24.06.2022		
Scale	As Noted		