


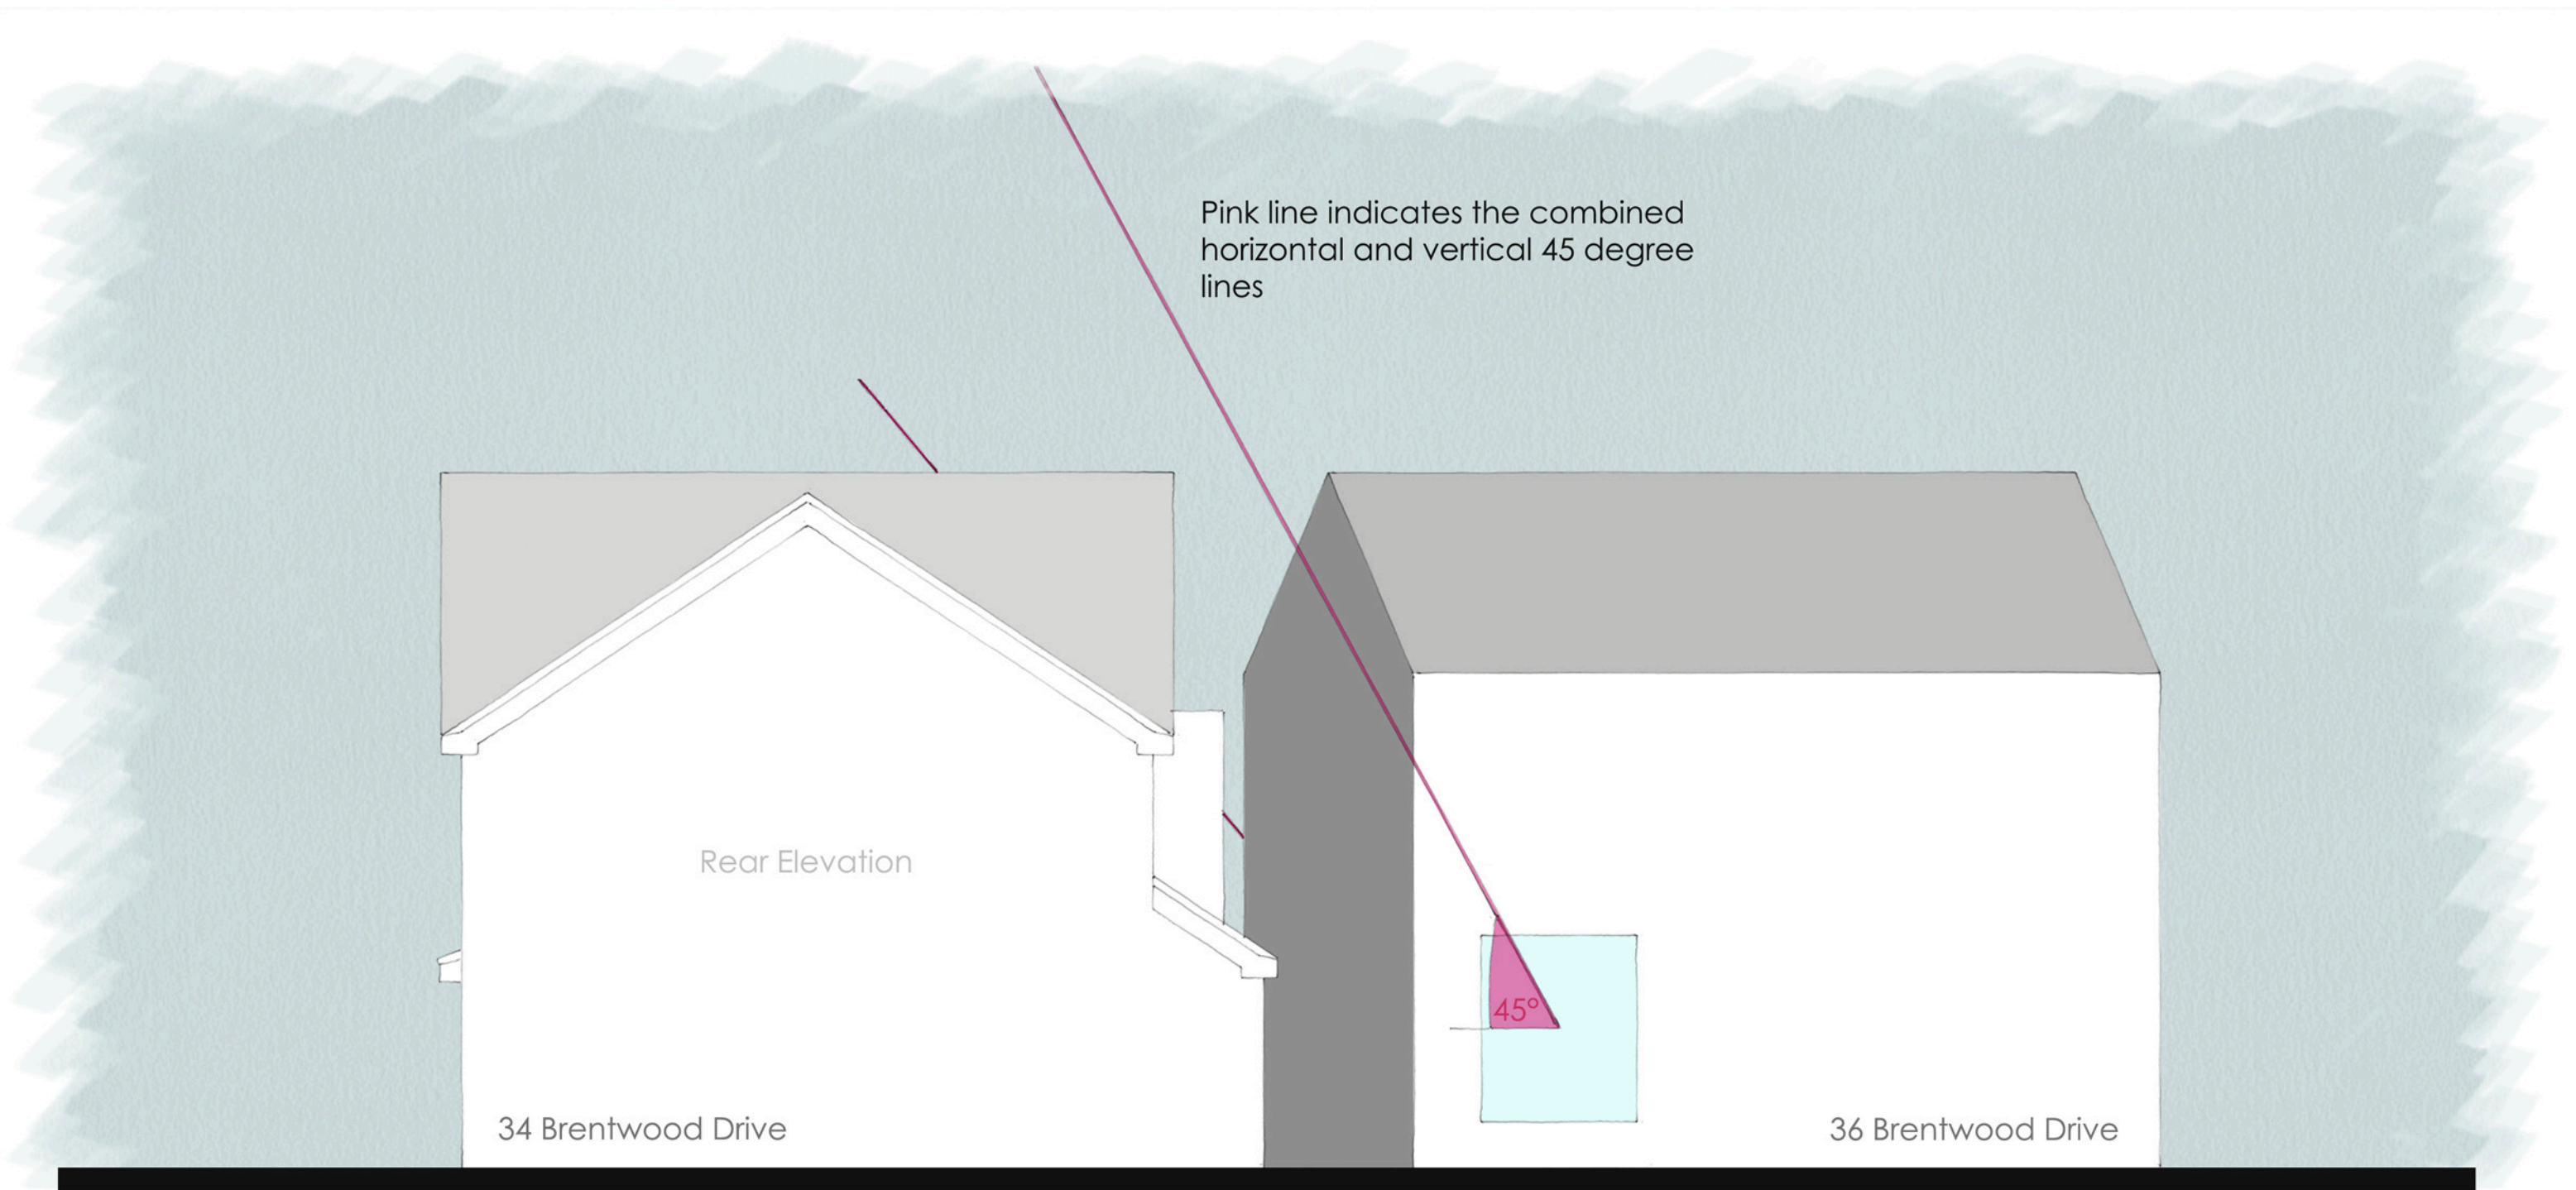

01018 - SK(0)01 - Proposed extensions at 34 Brentwood Drive, Werrington - Mr & Mrs A Hewitt