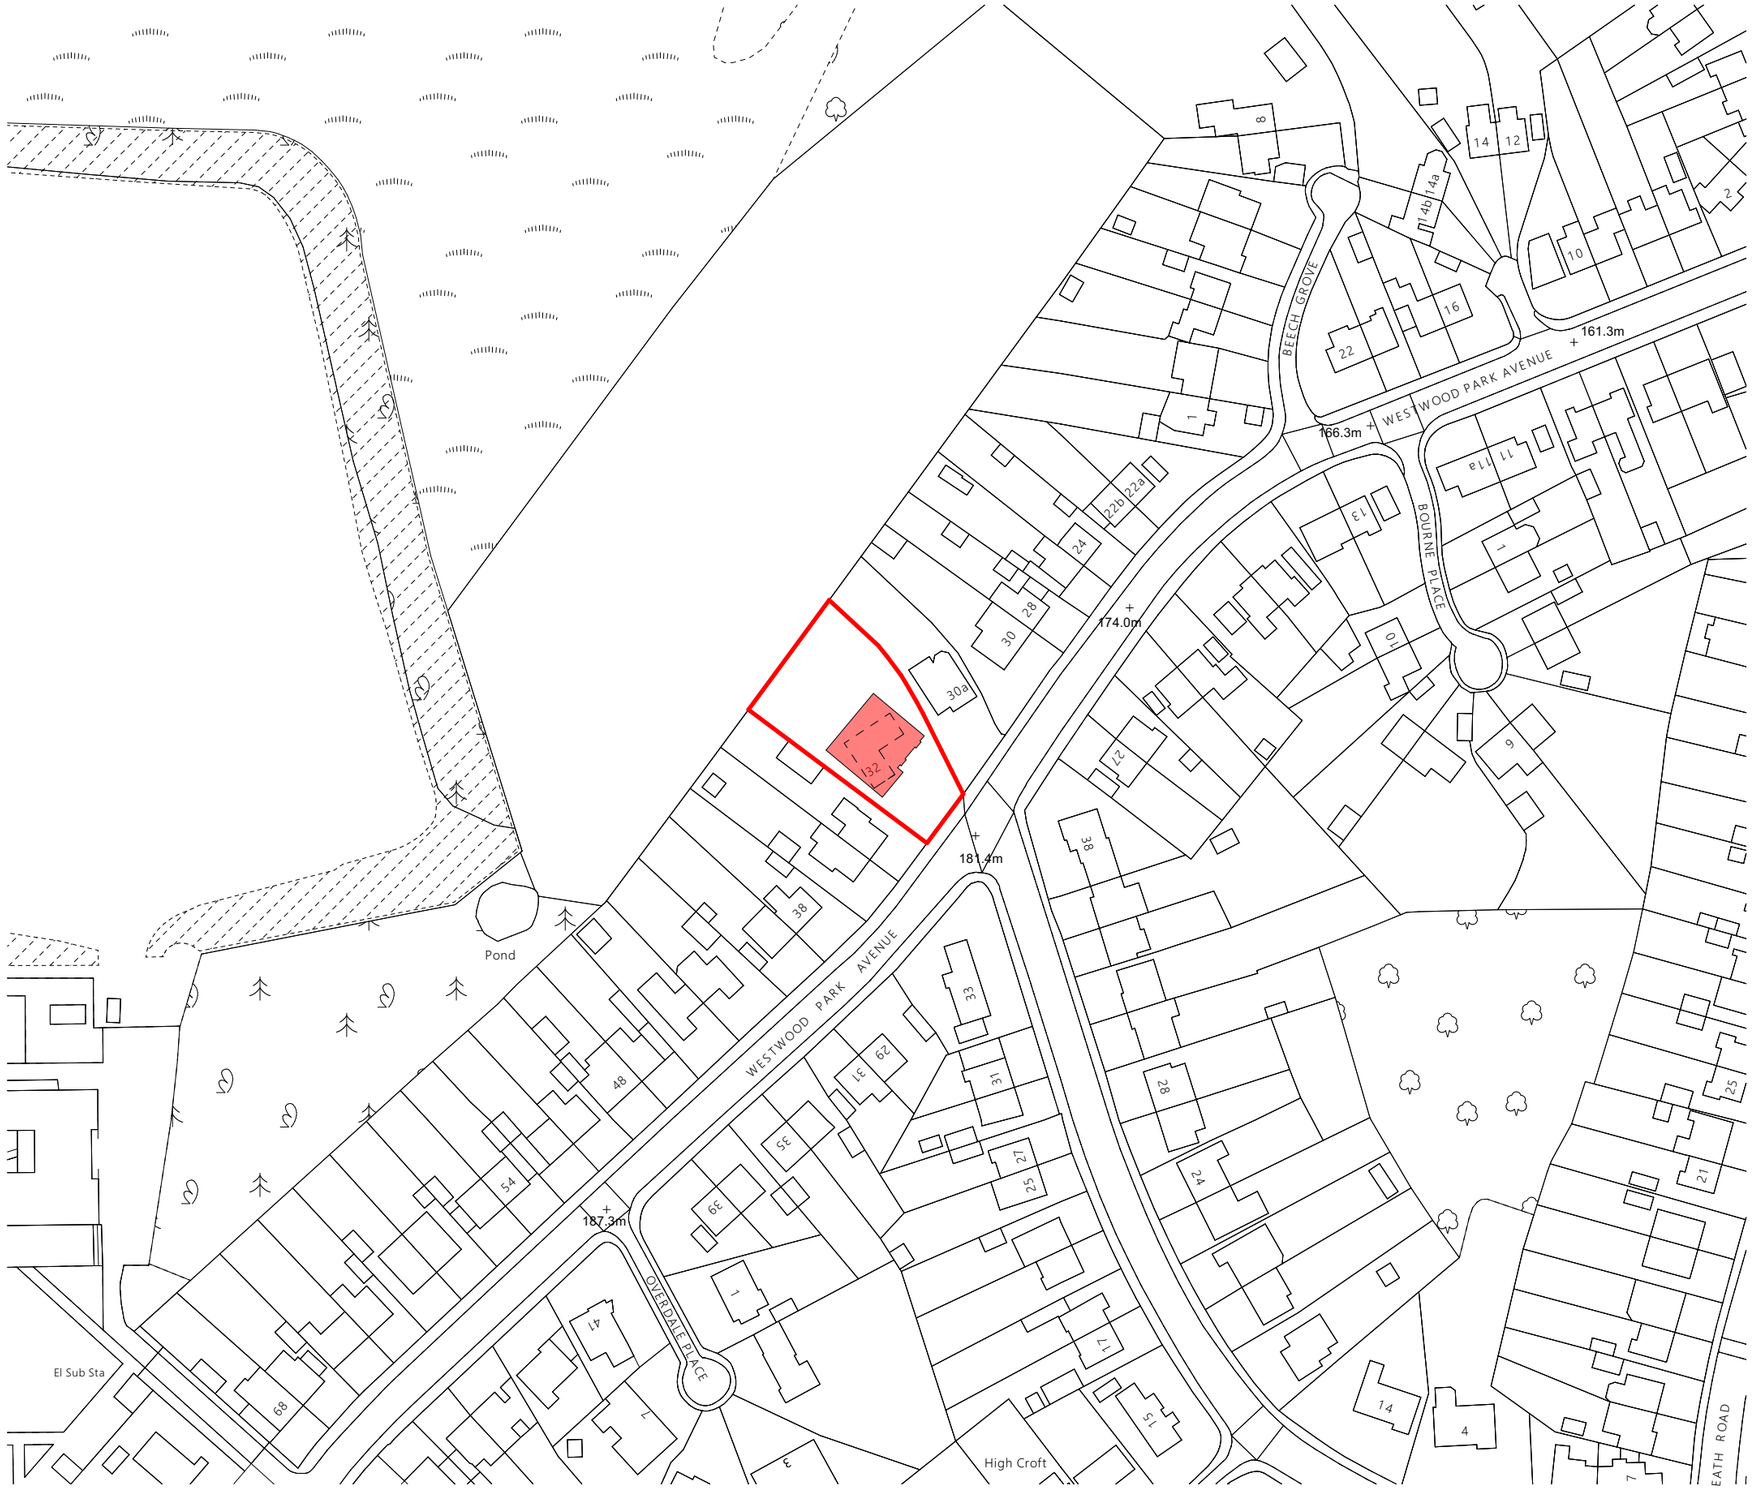

N

Client.

Mr & Mrs A Pegg
32 Westwood Park Avenue
Leek

Project.

Proposed demoltion of existing property and construction of new bungalow

Scale	Sheet Size	Issue Date
1:1250	A3	13/06/2022

Title.

Location Plan

Drawing Number	/ (Revision)	Revison ID
AP-01-03		