
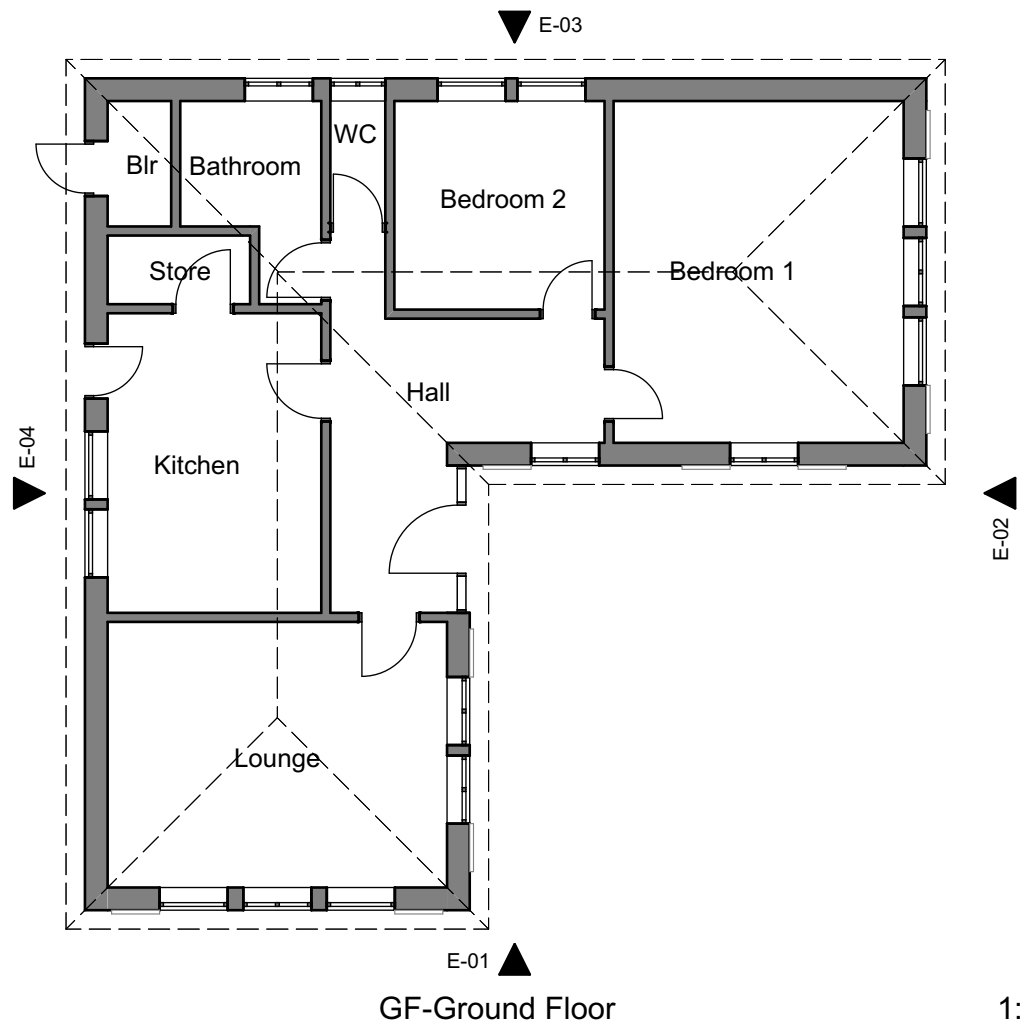
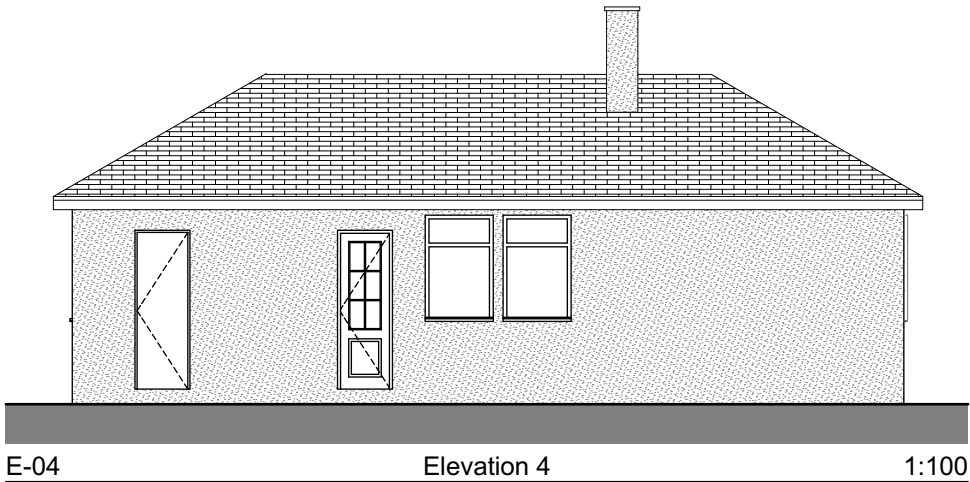
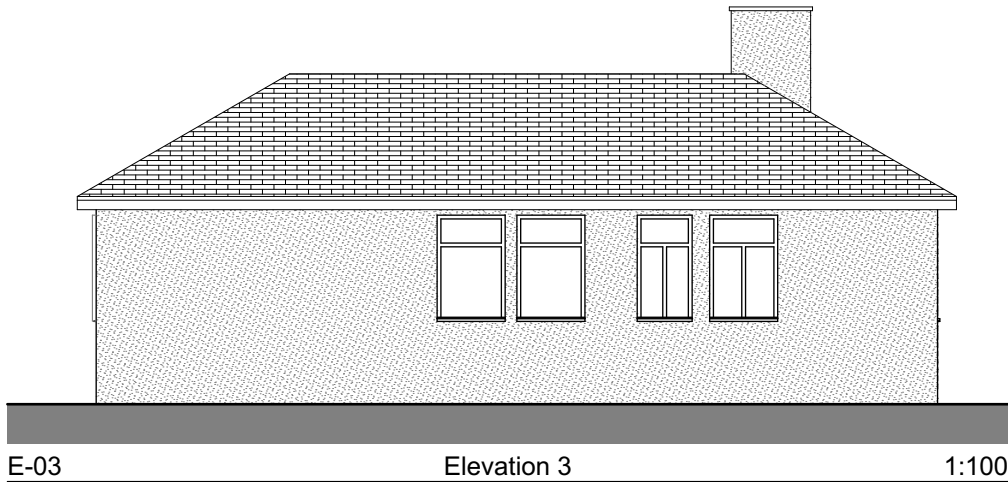


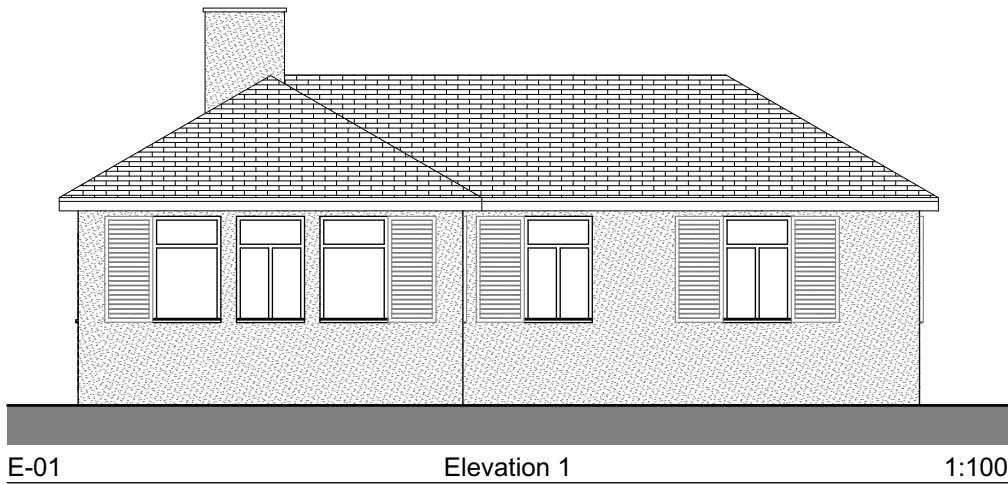

Client. Mr & Mrs A Pegg 32 Westwood Park Avenue Leek		
Project. Proposed demoltion of existing property and construction of new bungalow		
Scale 1:100	Sheet Size A3	Issue Date 28/06/2022
Title. Plans and Elevations as Existing		
Drawing Number AP-01-04	/ (Revision)	Revision ID