



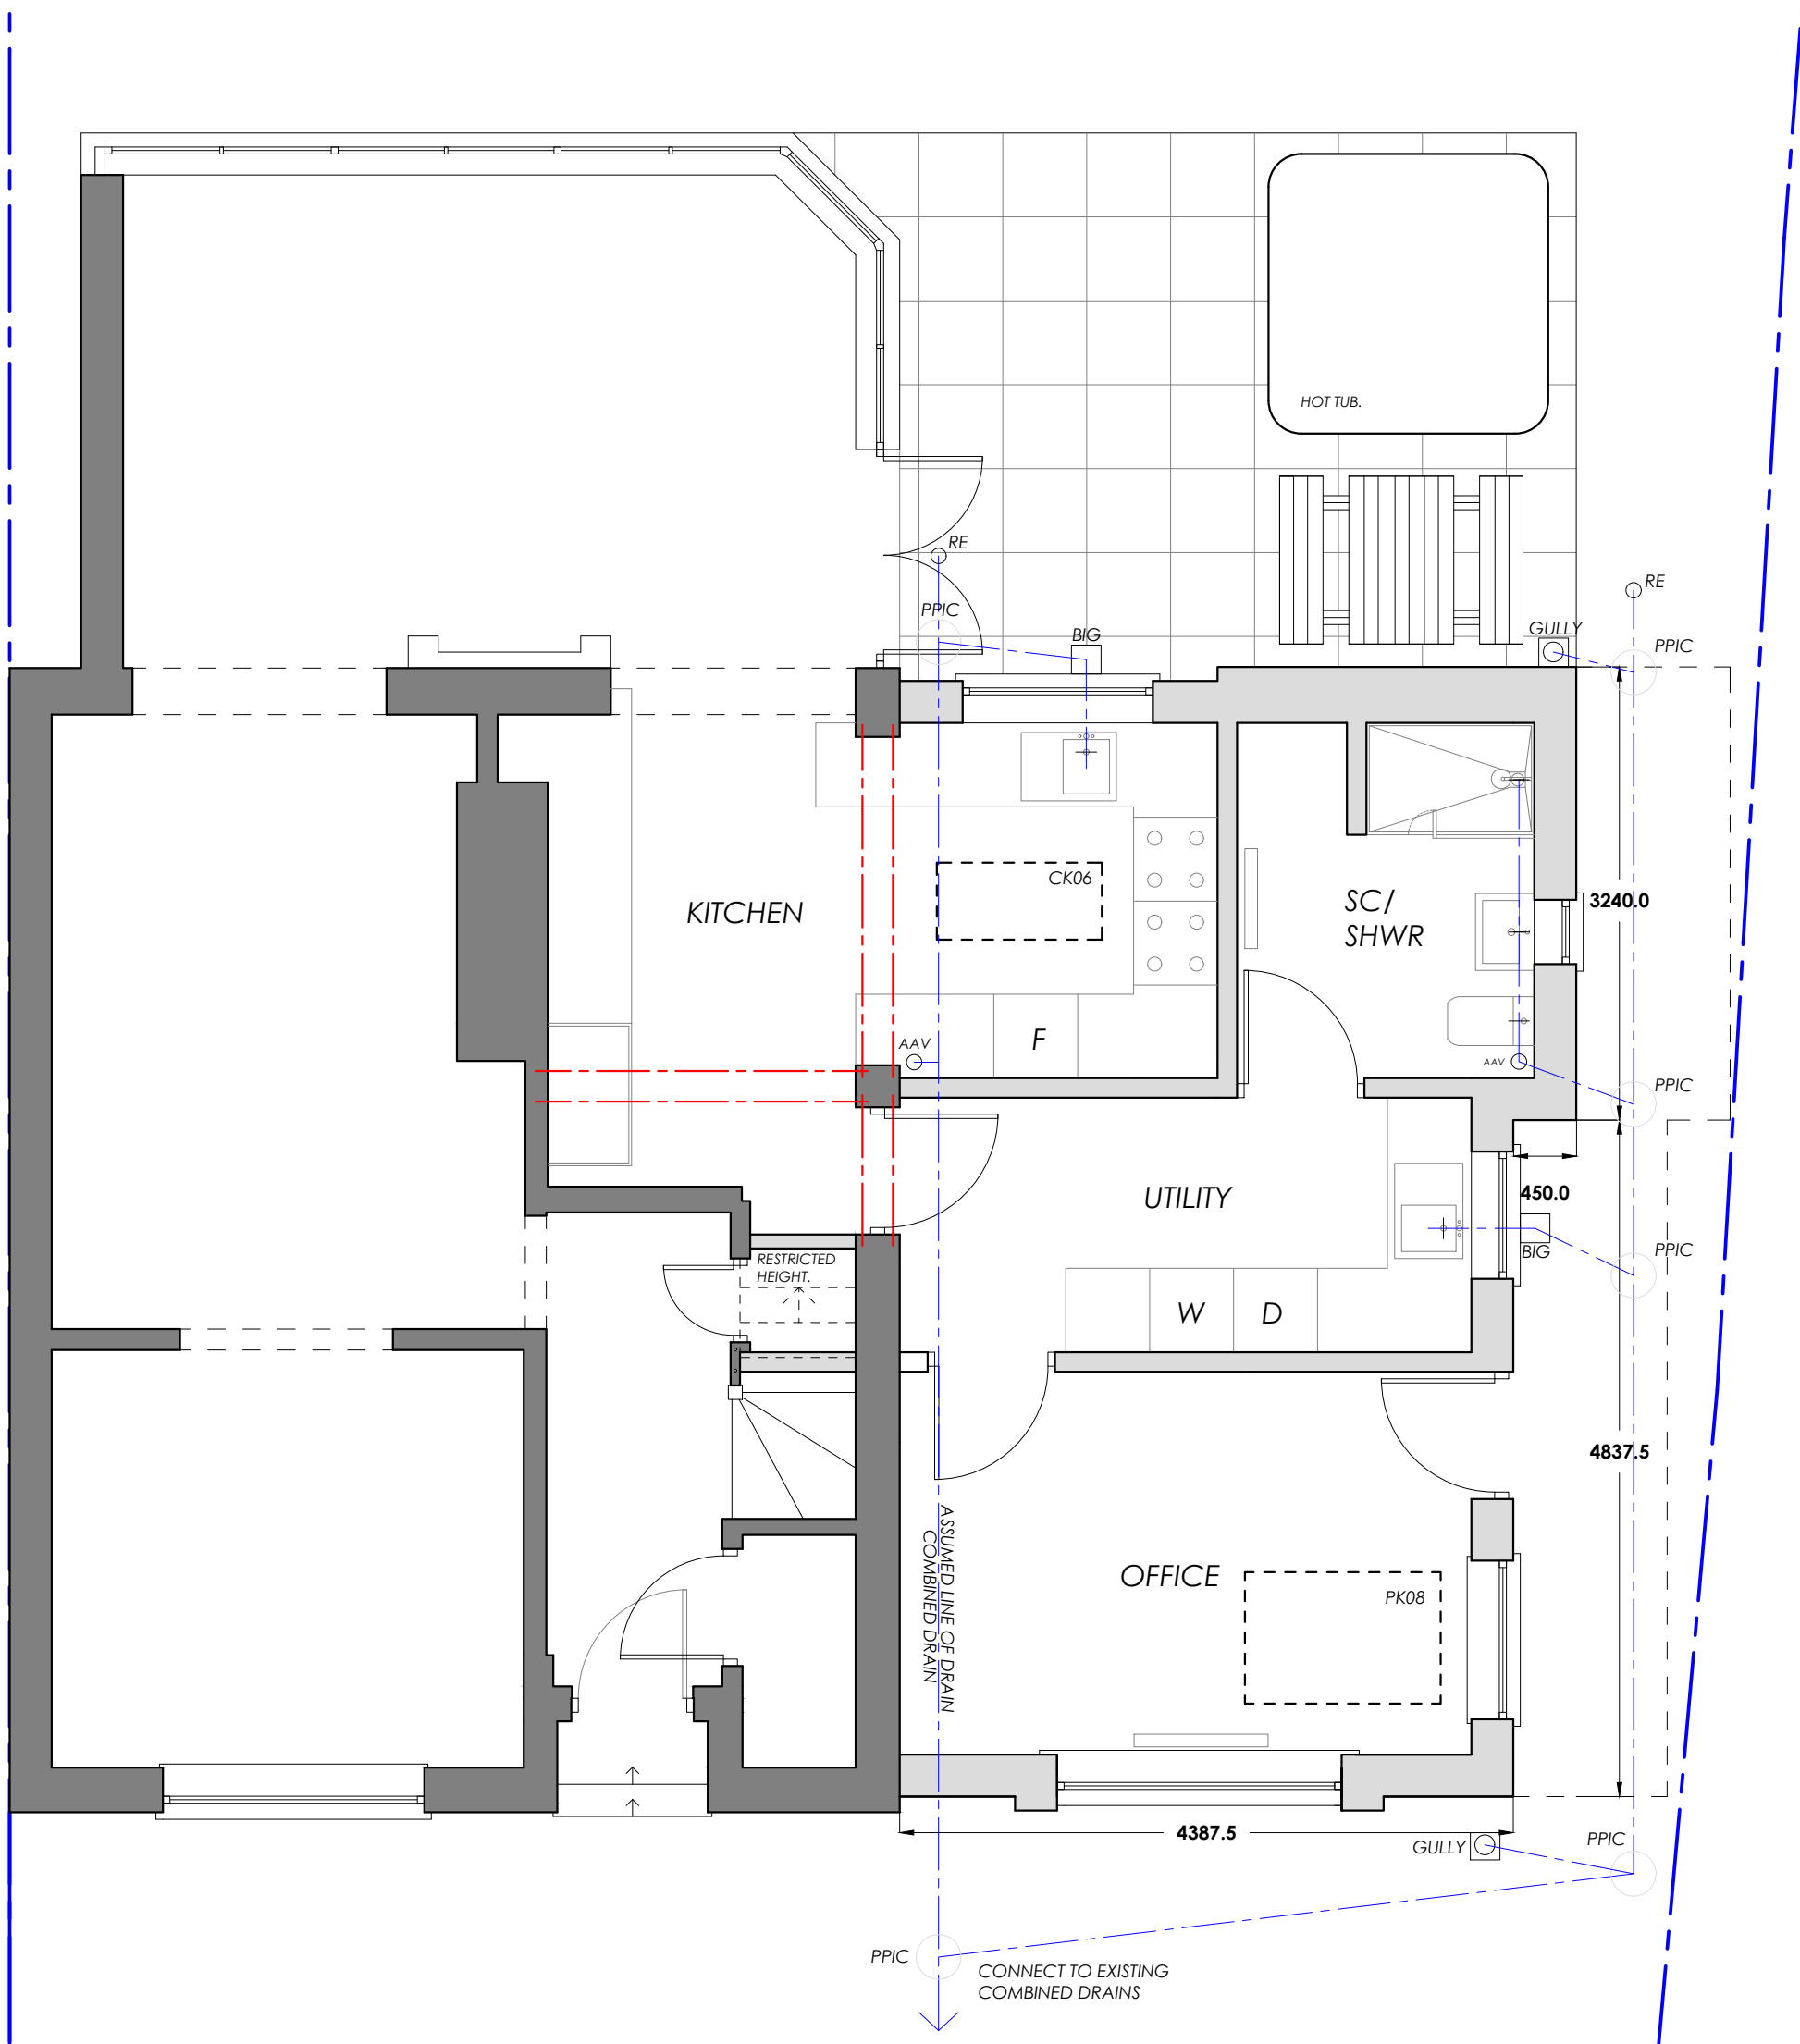

PROPOSED GROUND FLOOR PLAN
1:50 @ A1

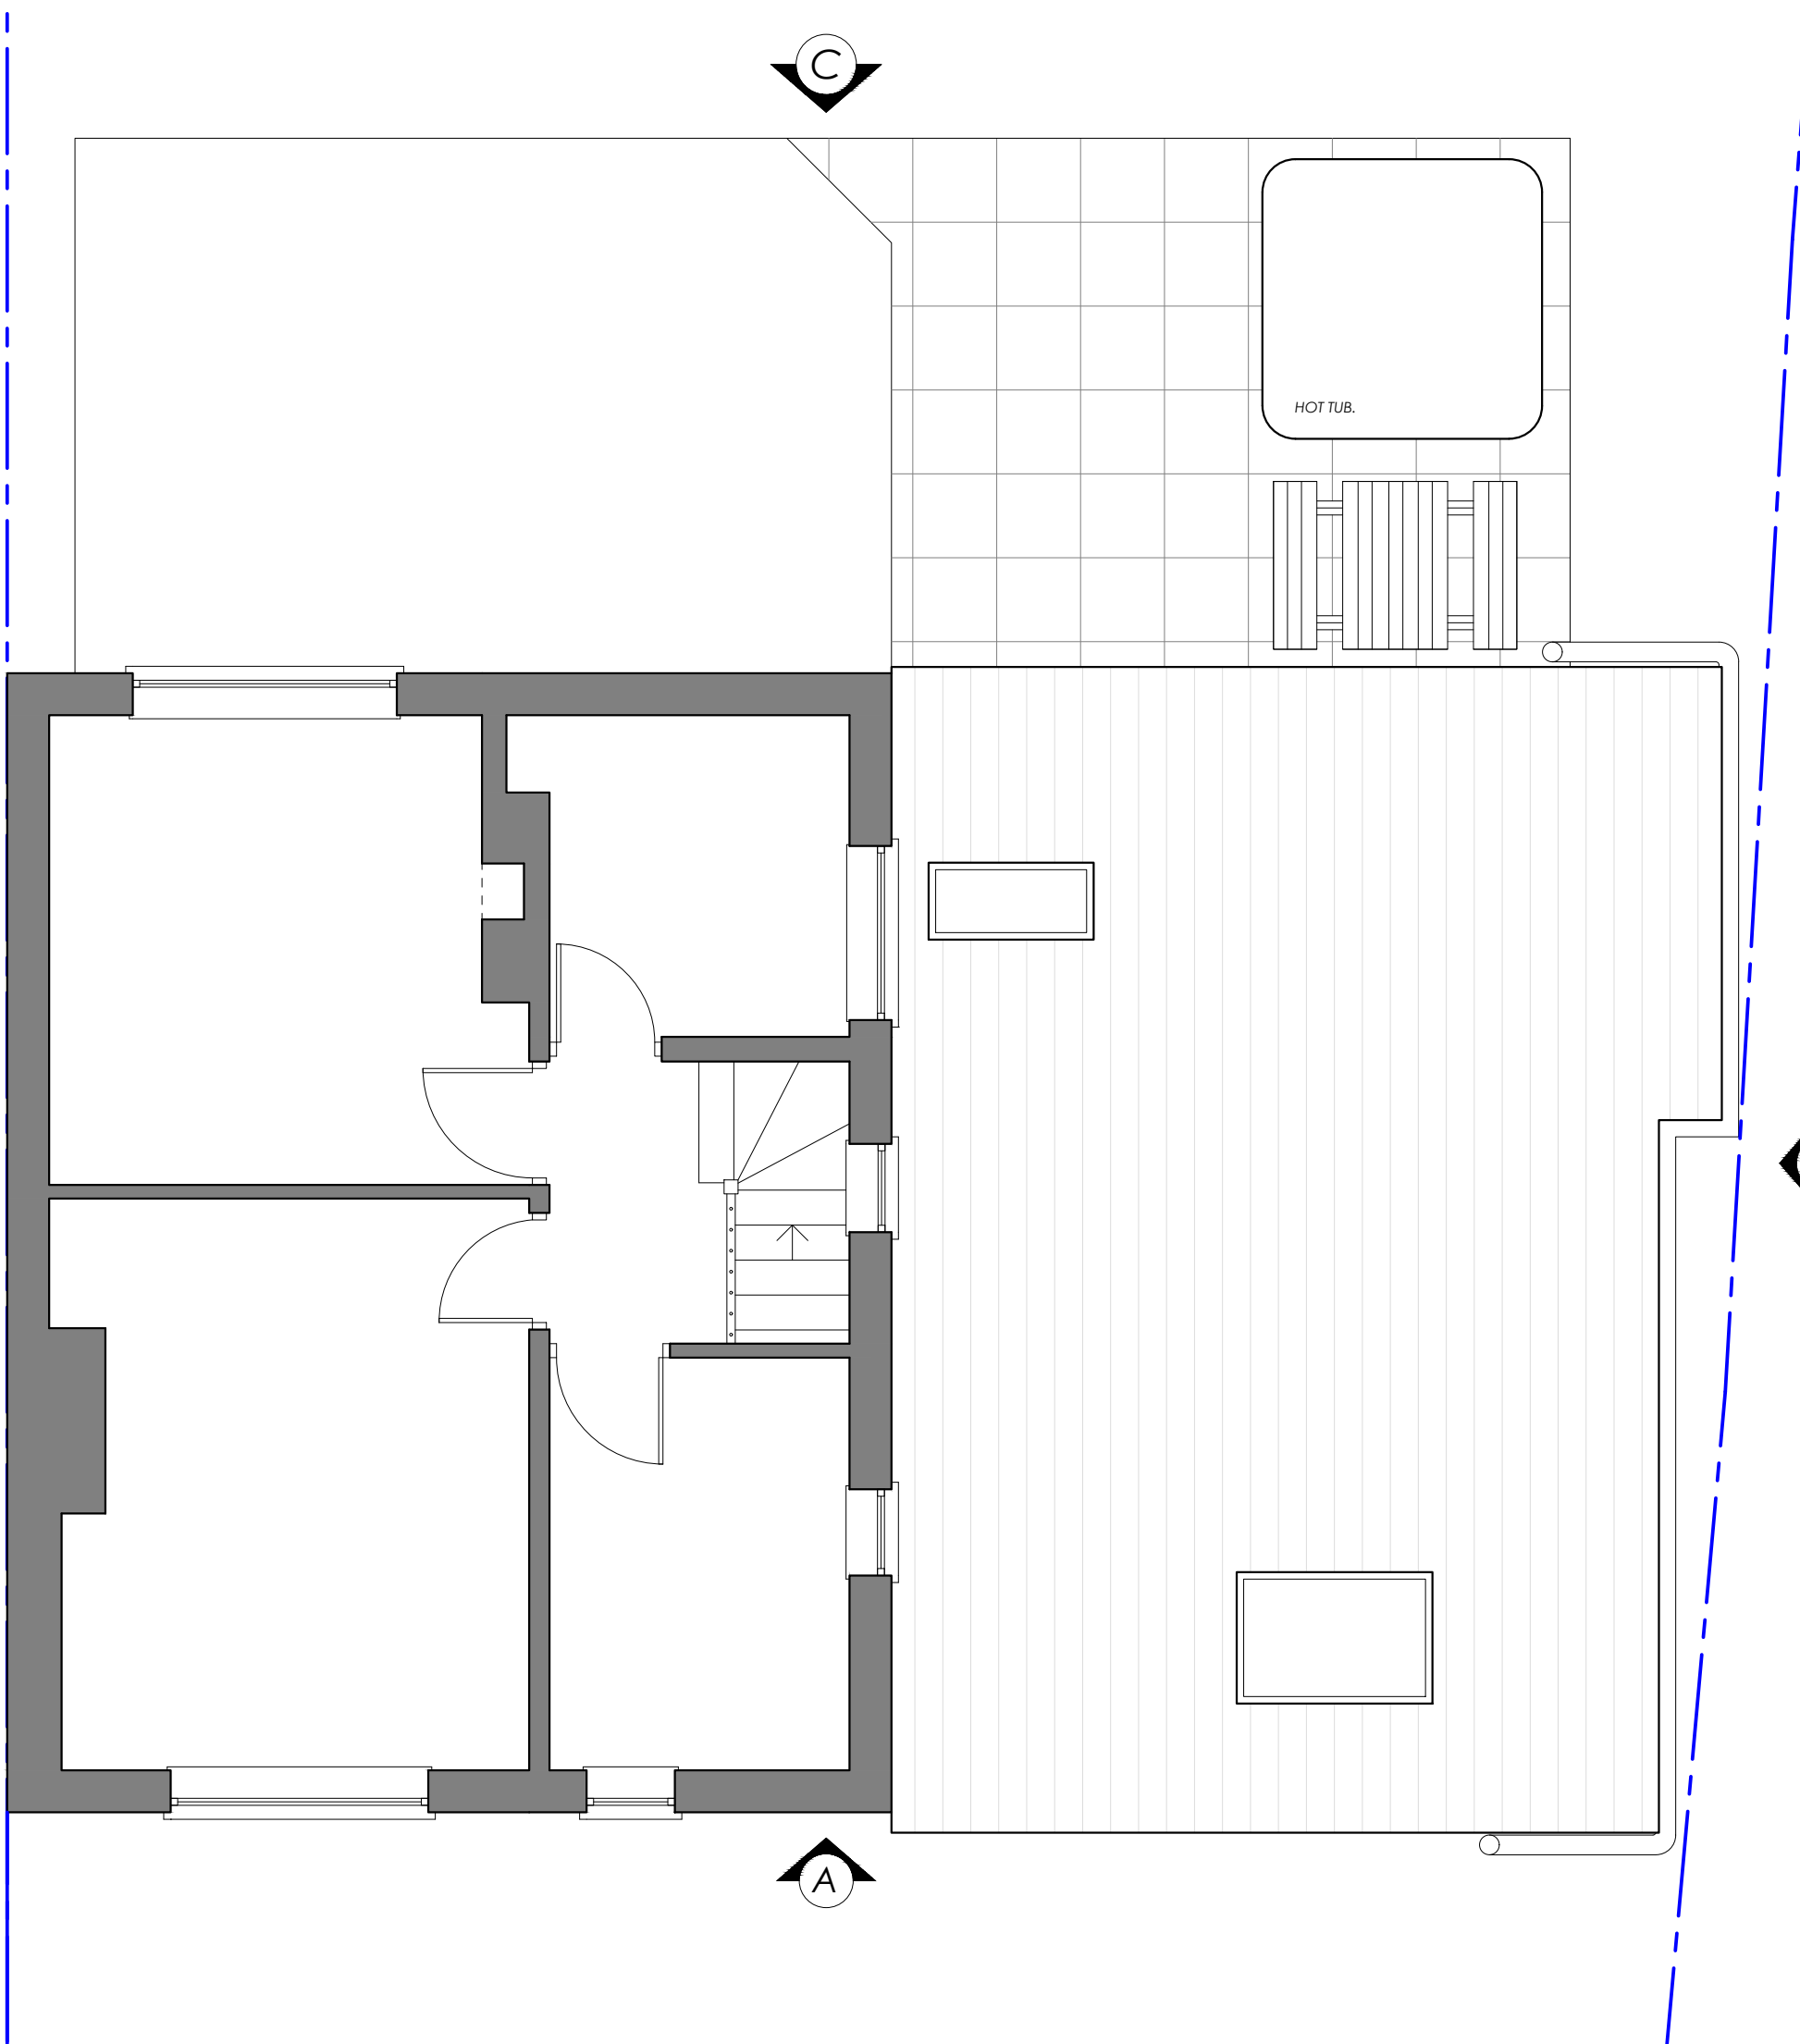

PROPOSED FIRST FLOOR (NO WORKS)
1:50 @ A1



PROPOSED SOUTH ELEVATION A
1:50 @ A1



PROPOSED EAST ELEVATION B
1:50 @ A1

- LEGEND:
- 1 - UPVC WINDOWS TO MATCH EXISTING.
 - 2 - CLAY INTERLOCKING TILES TO MATCH EXISTING.
 - 3 - UPVC EAVES.
 - 4 - UPVC RAINWATER GOODS TO MATCH EXISTING.
 - 5 - BRICK TO MATCH EXISTING.
 - 6 - DOUBLE GLAZED ROOF LIGHTS.
 - 7 - EXTERNAL GPR DOOR TO MATCH EXISTING.
 - 8 - CONCRETE PAVING SLABS TO MATCH EXISTING.



PROPOSED NORTH ELEVATION C
1:50 @ A1