


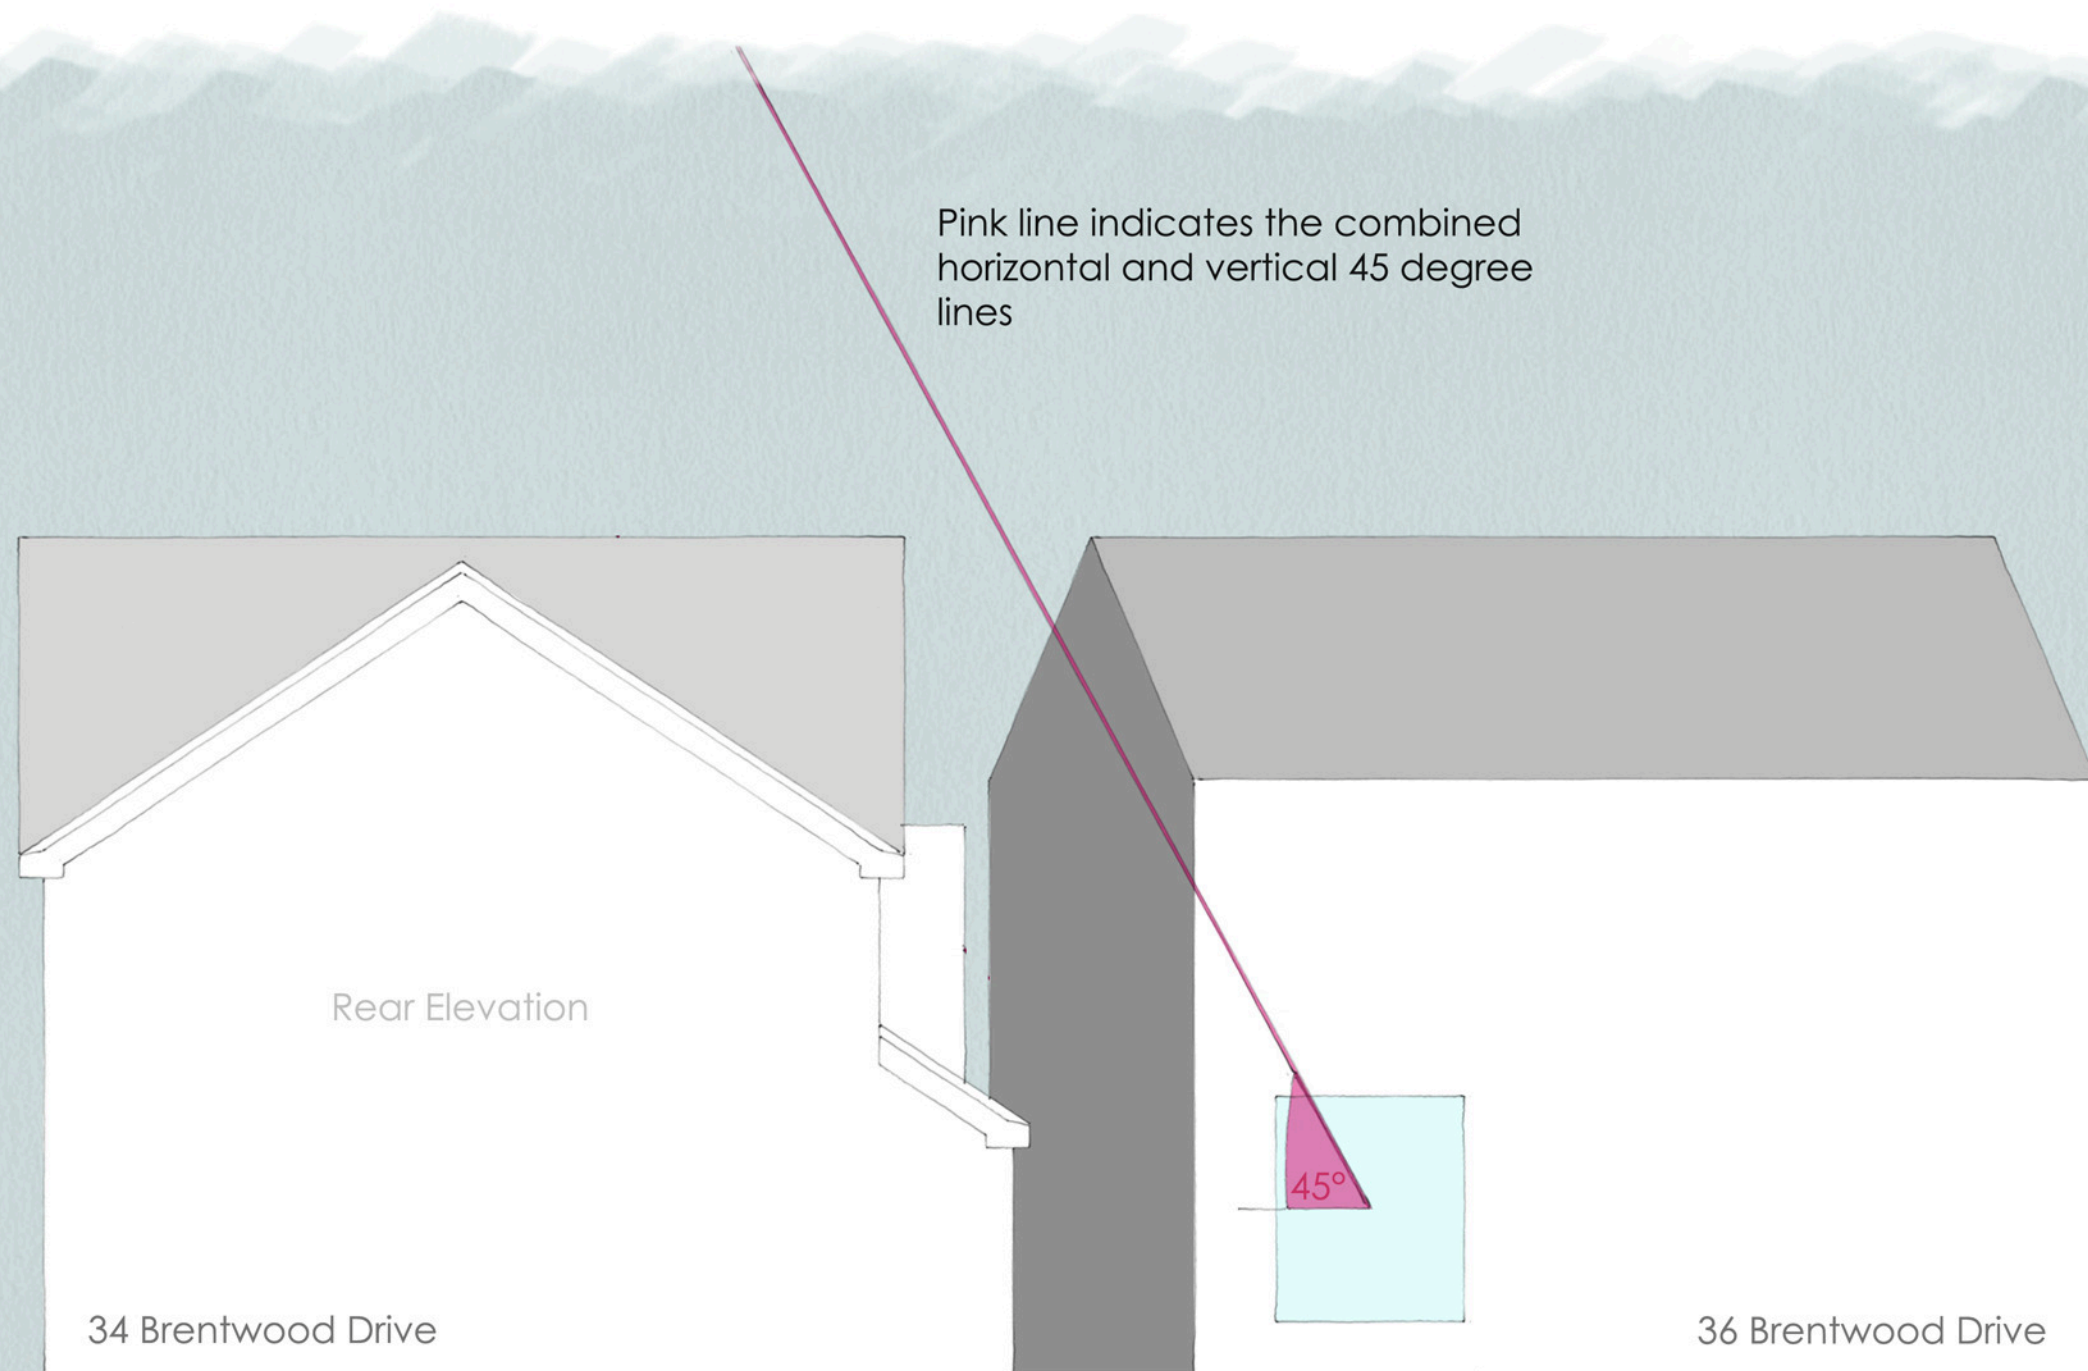

01018 - SK(0)01A - Proposed extension at 34 Brentwood Drive, Werrington - Mr & Mrs A Hewitt