


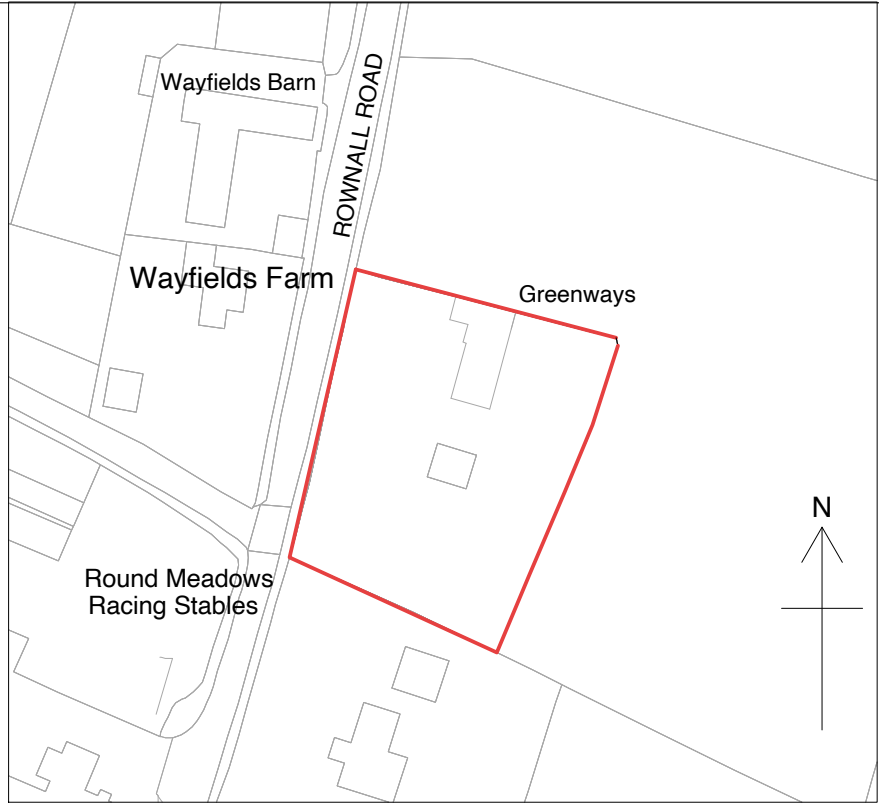

1 LOCATION PLAN
Scale: 1:1250



2 BLOCK PLAN
Scale: 1:500

NOTES:
 = PROPOSED DEVELOPMENT

Rev	Date	Description	Dm	Ch	App

Client
MR LEE WILD

PROJECT:
TWO-STOREY REAR
EXTENSION

Site	Client
GREENWAYS STOKE-ON-TRENT	GREENWAYS ROWNALL ROAD STOKE-ON-TRENT

TITLE:
LOCATION PLAN &
BLOCK PLAN

Designed		Signed	Date 29JUN22
Drawn		Signed	Date
Checked		Signed	Date
Approved		Signed	Date
Scale:	AS SHOWN	Datum:	AOD
Original Size:	A3	Grid:	OS
Suitability Code:	PLANNING	Project Num	009/RCD

Suitability Description:
LAWFUL DEVELOPMENT

Drawing Number:	A301	Revision:
-----------------	------	-----------