



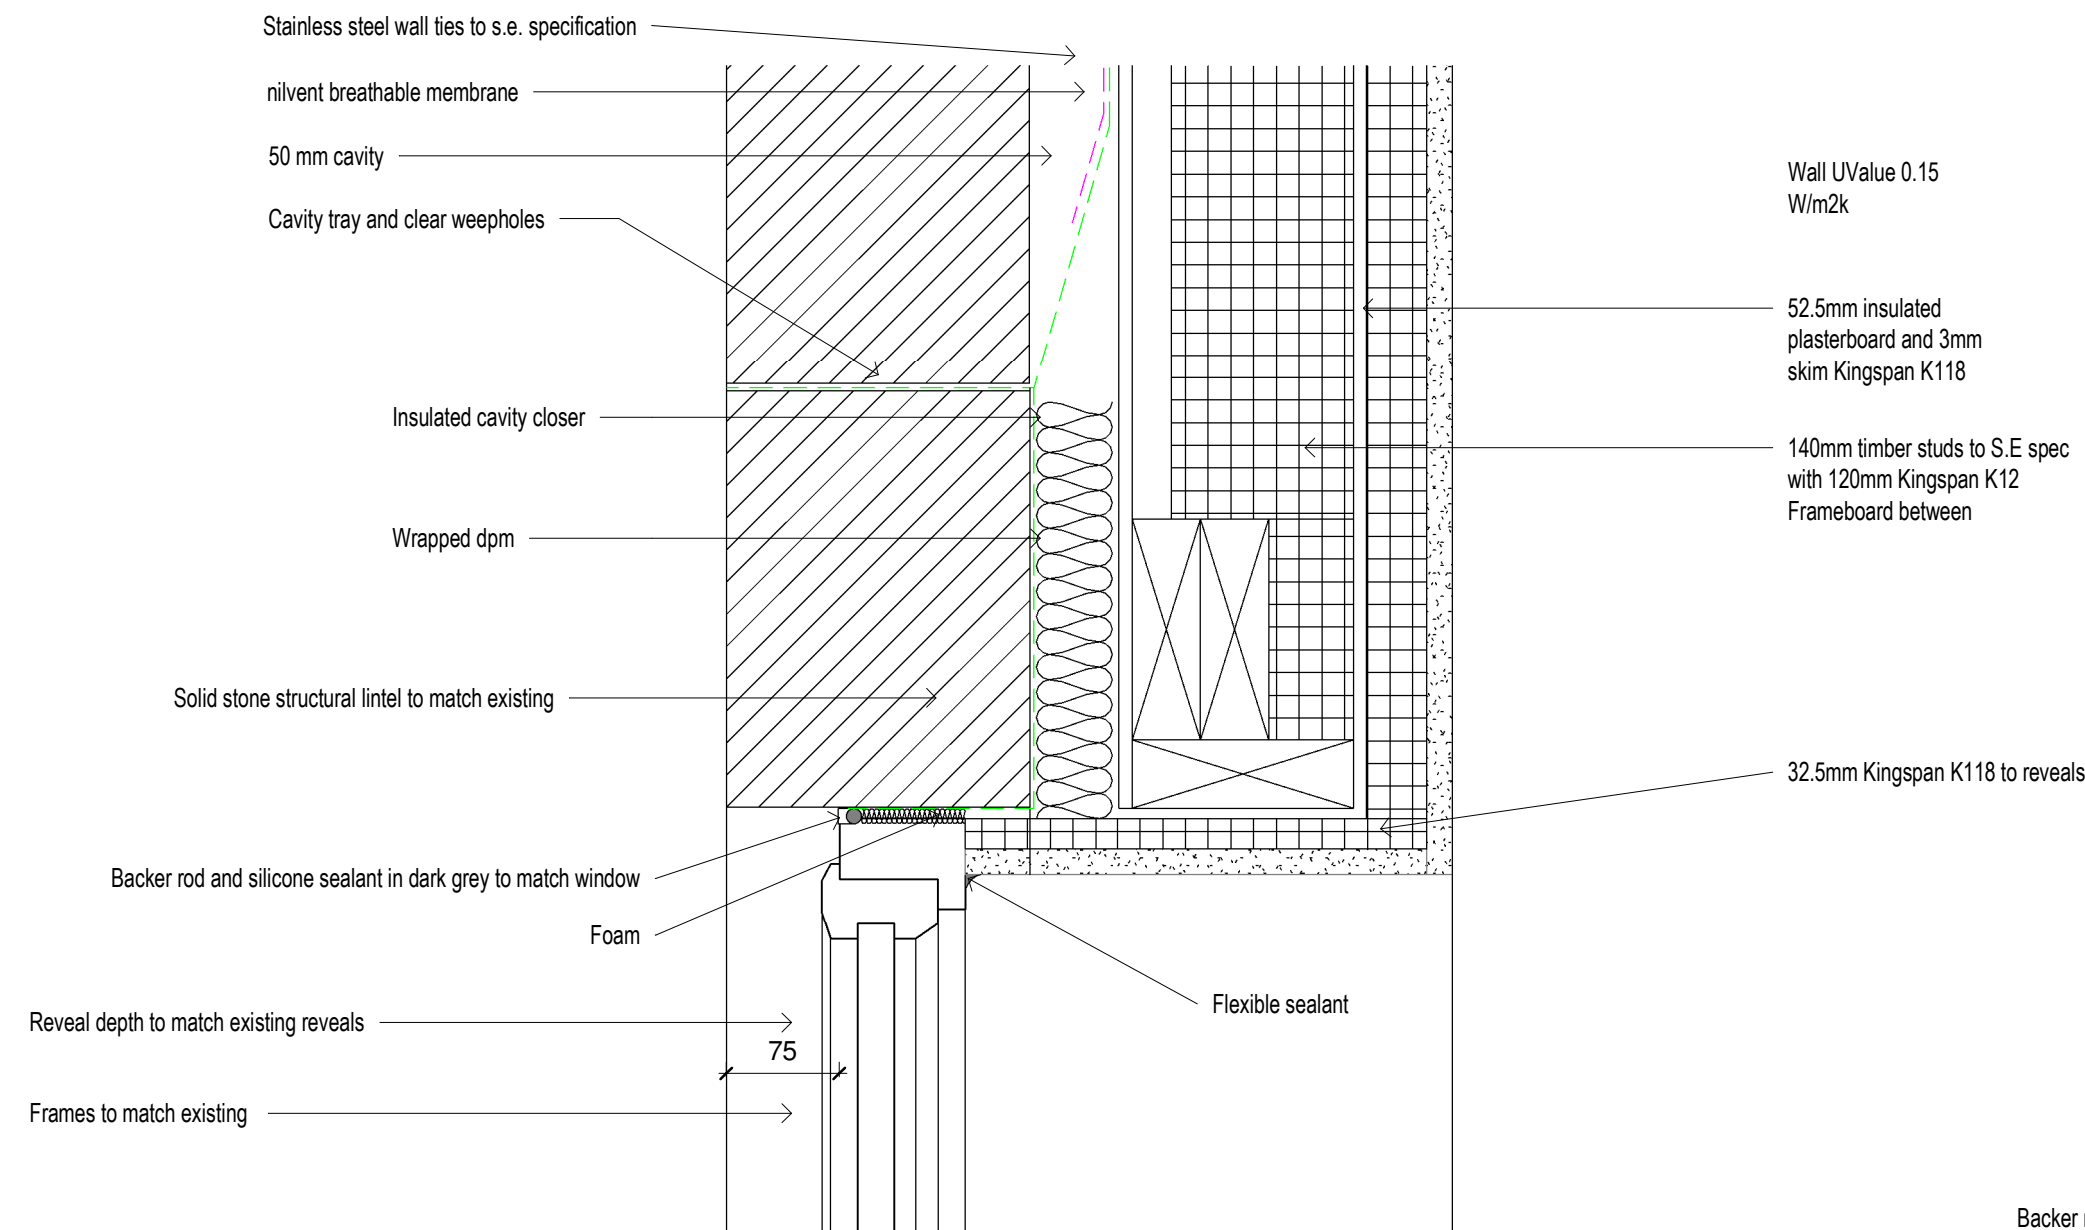


Window head detail

1:5

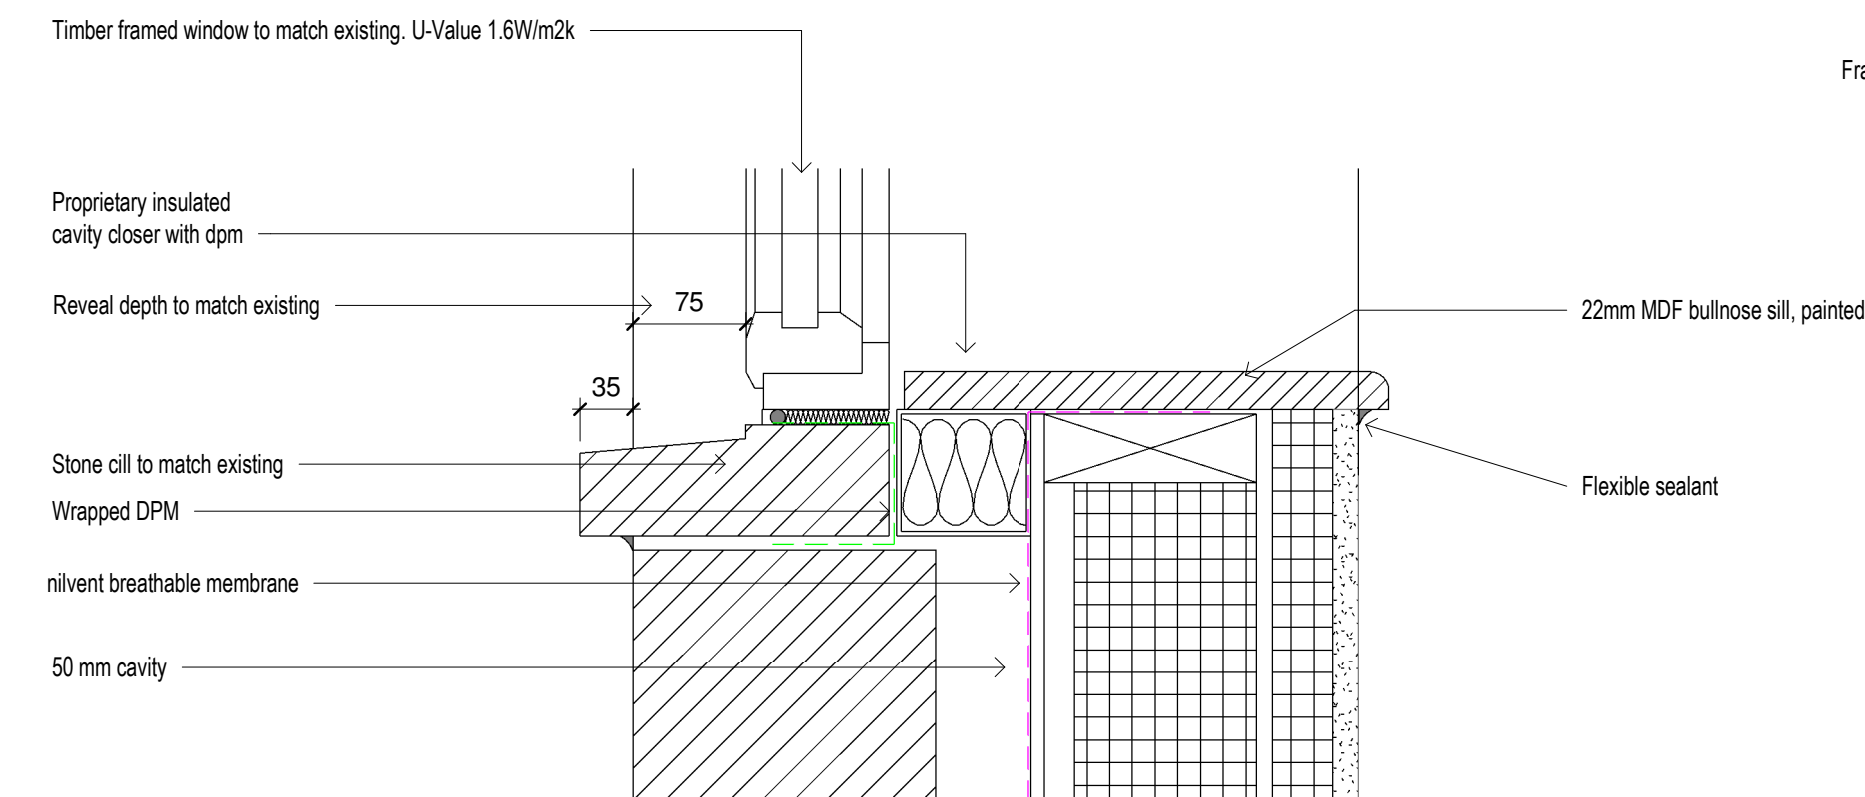


Window sill detail

1:5

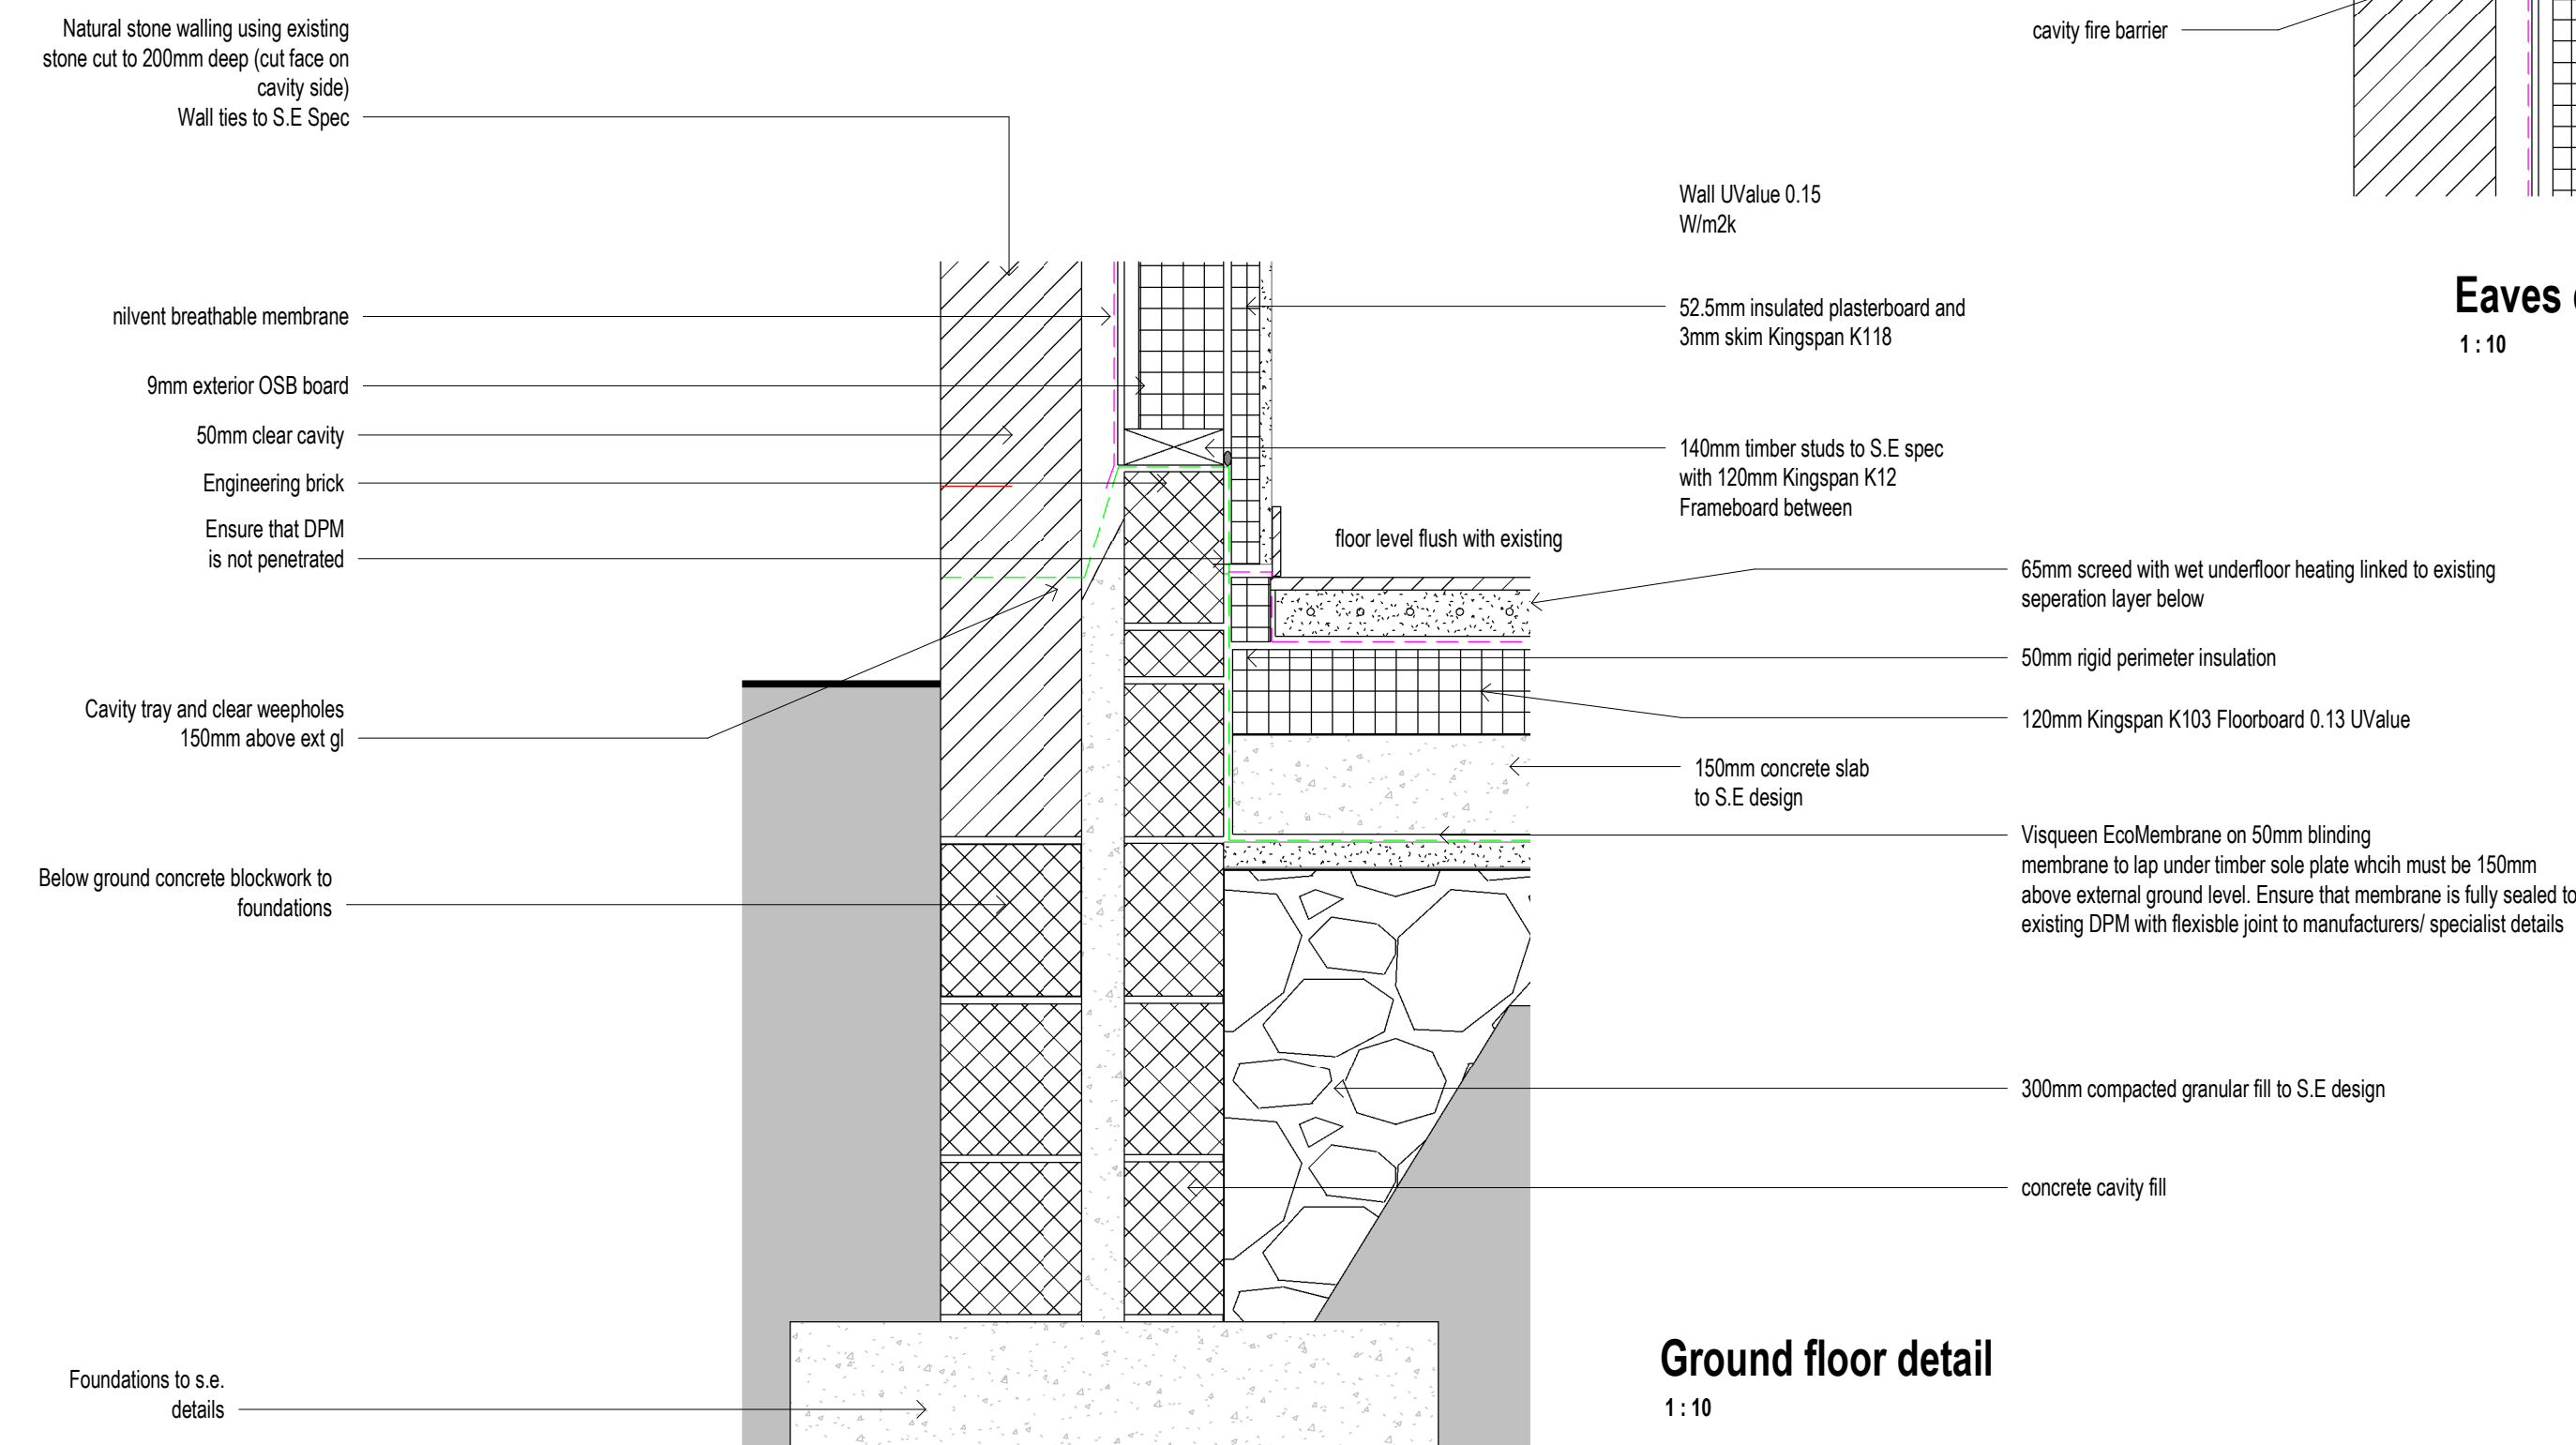


Ground floor detail

1:10

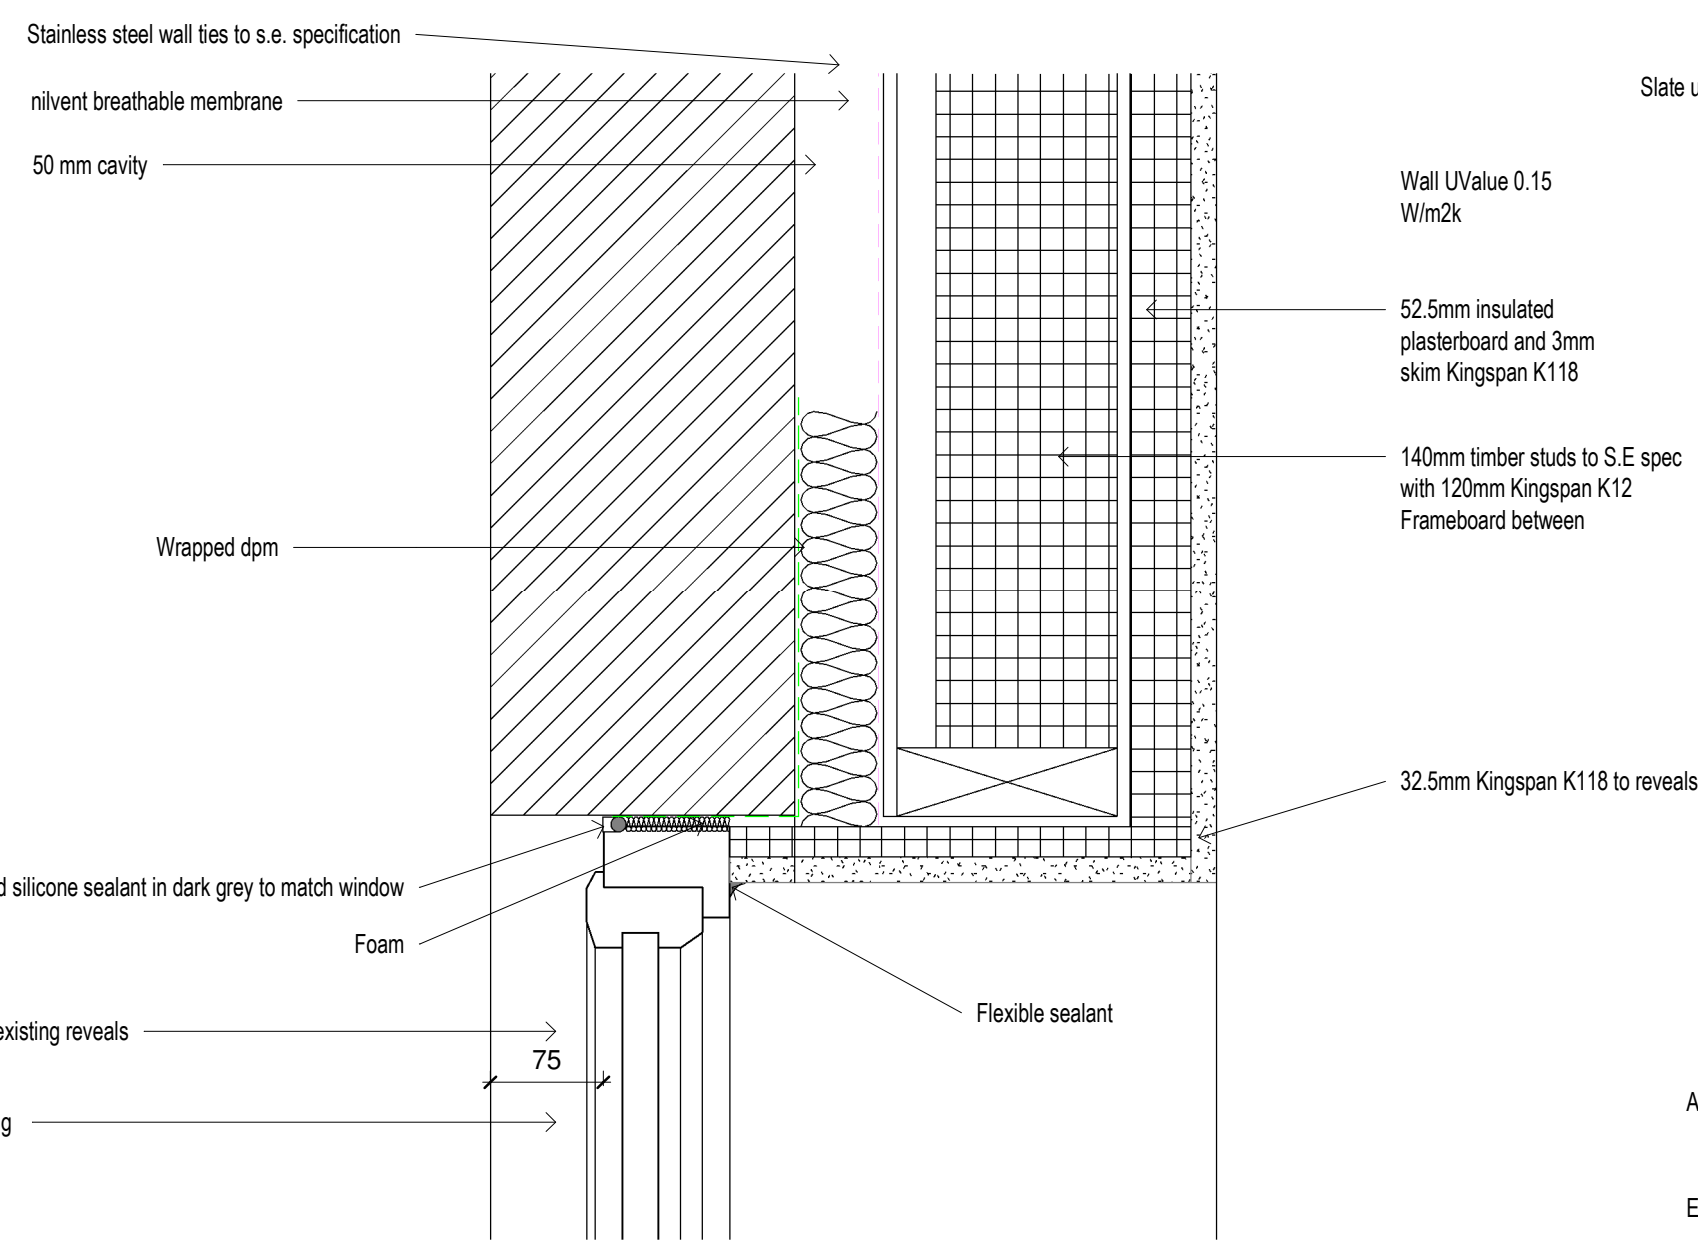


Window jamb detail

1:5

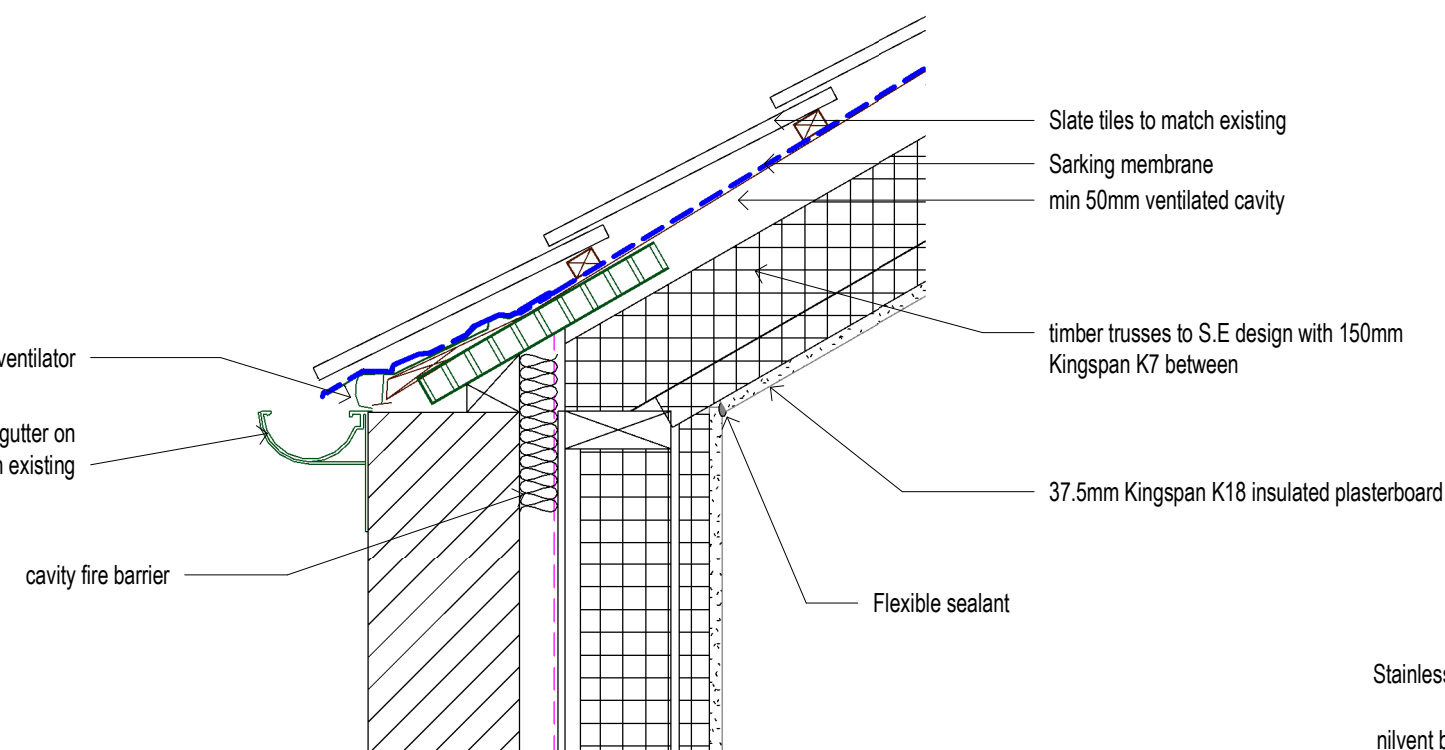

Eaves detail

1:10

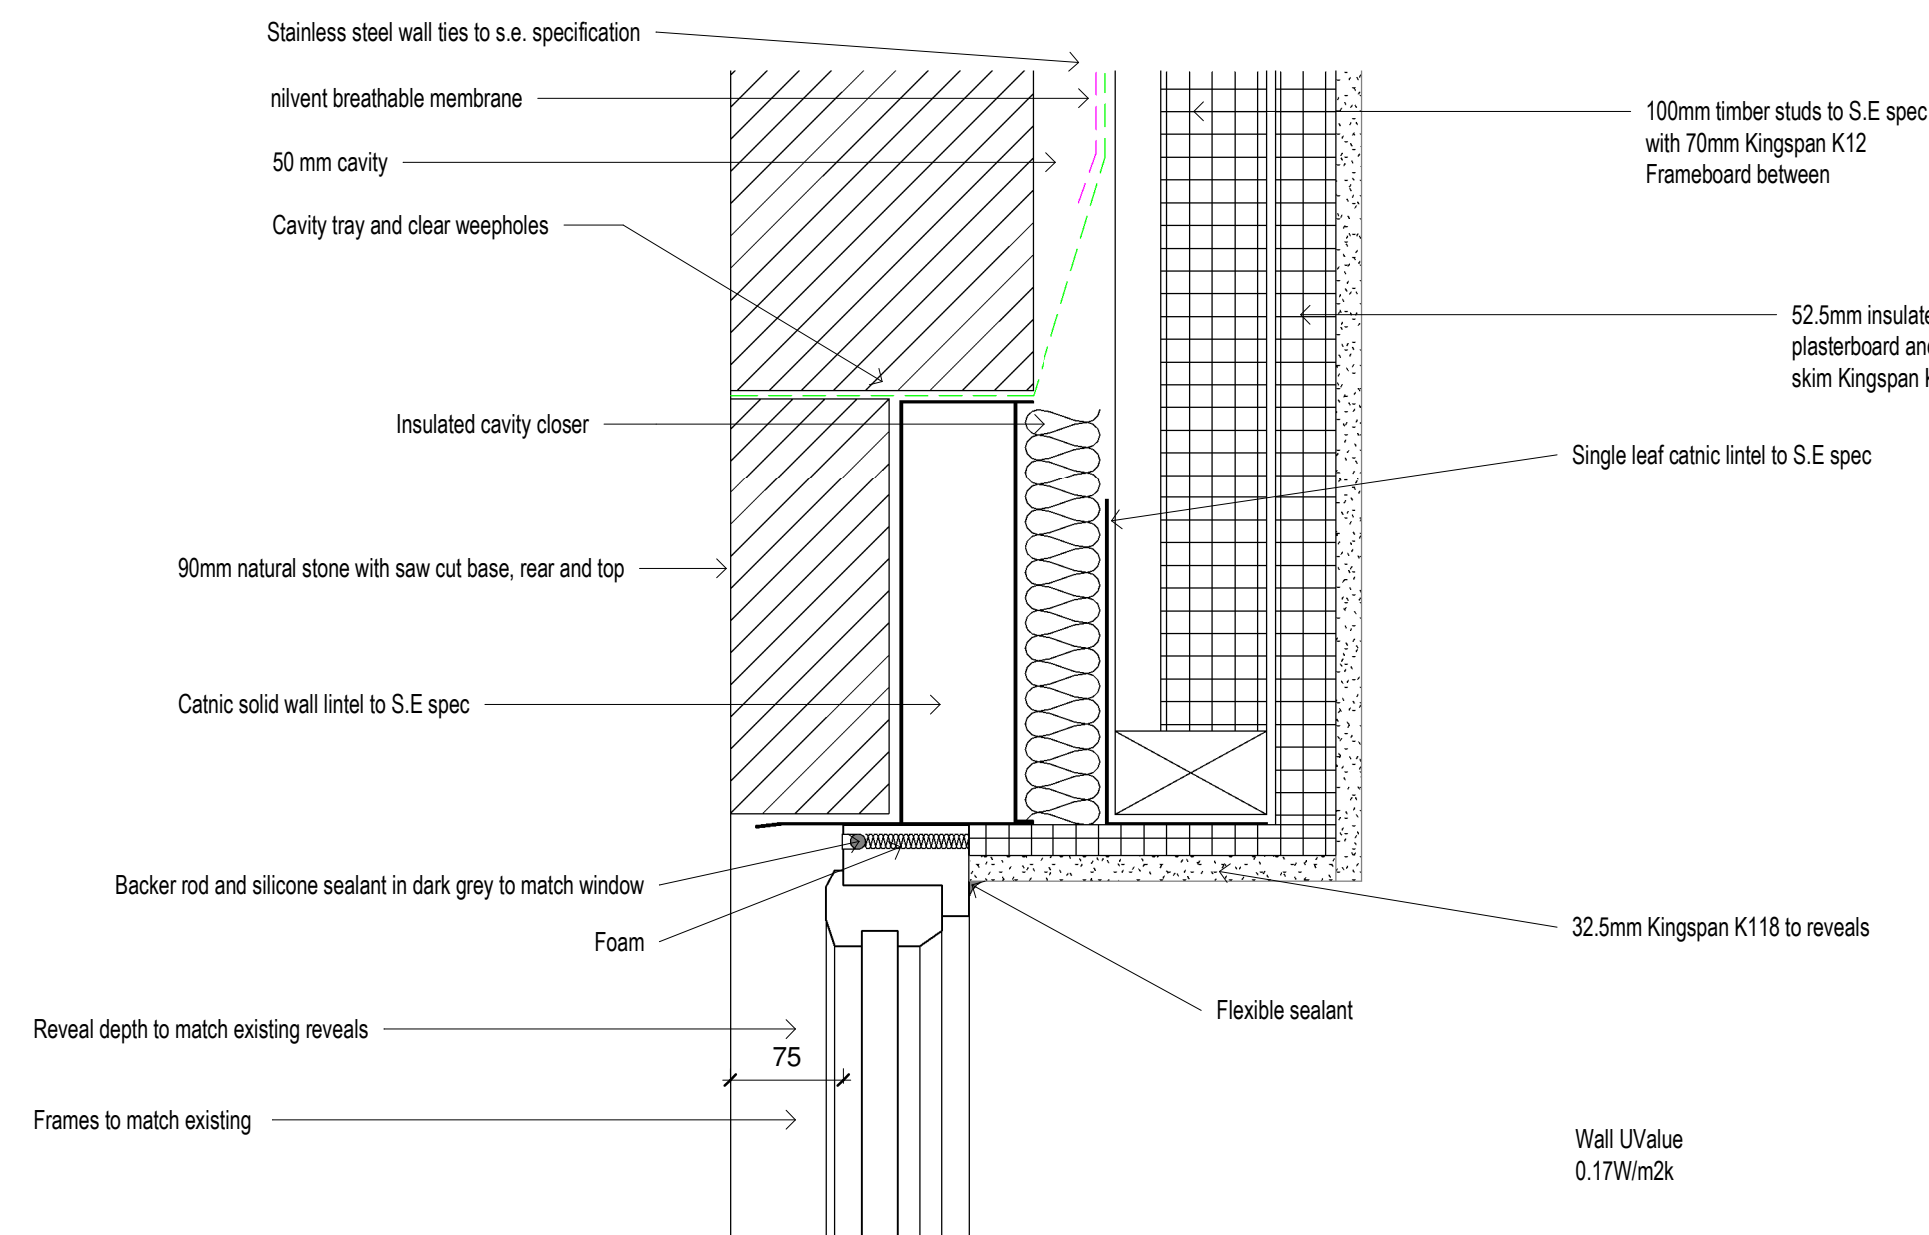


Patio door head detail

1:5

Verge detail

1:10

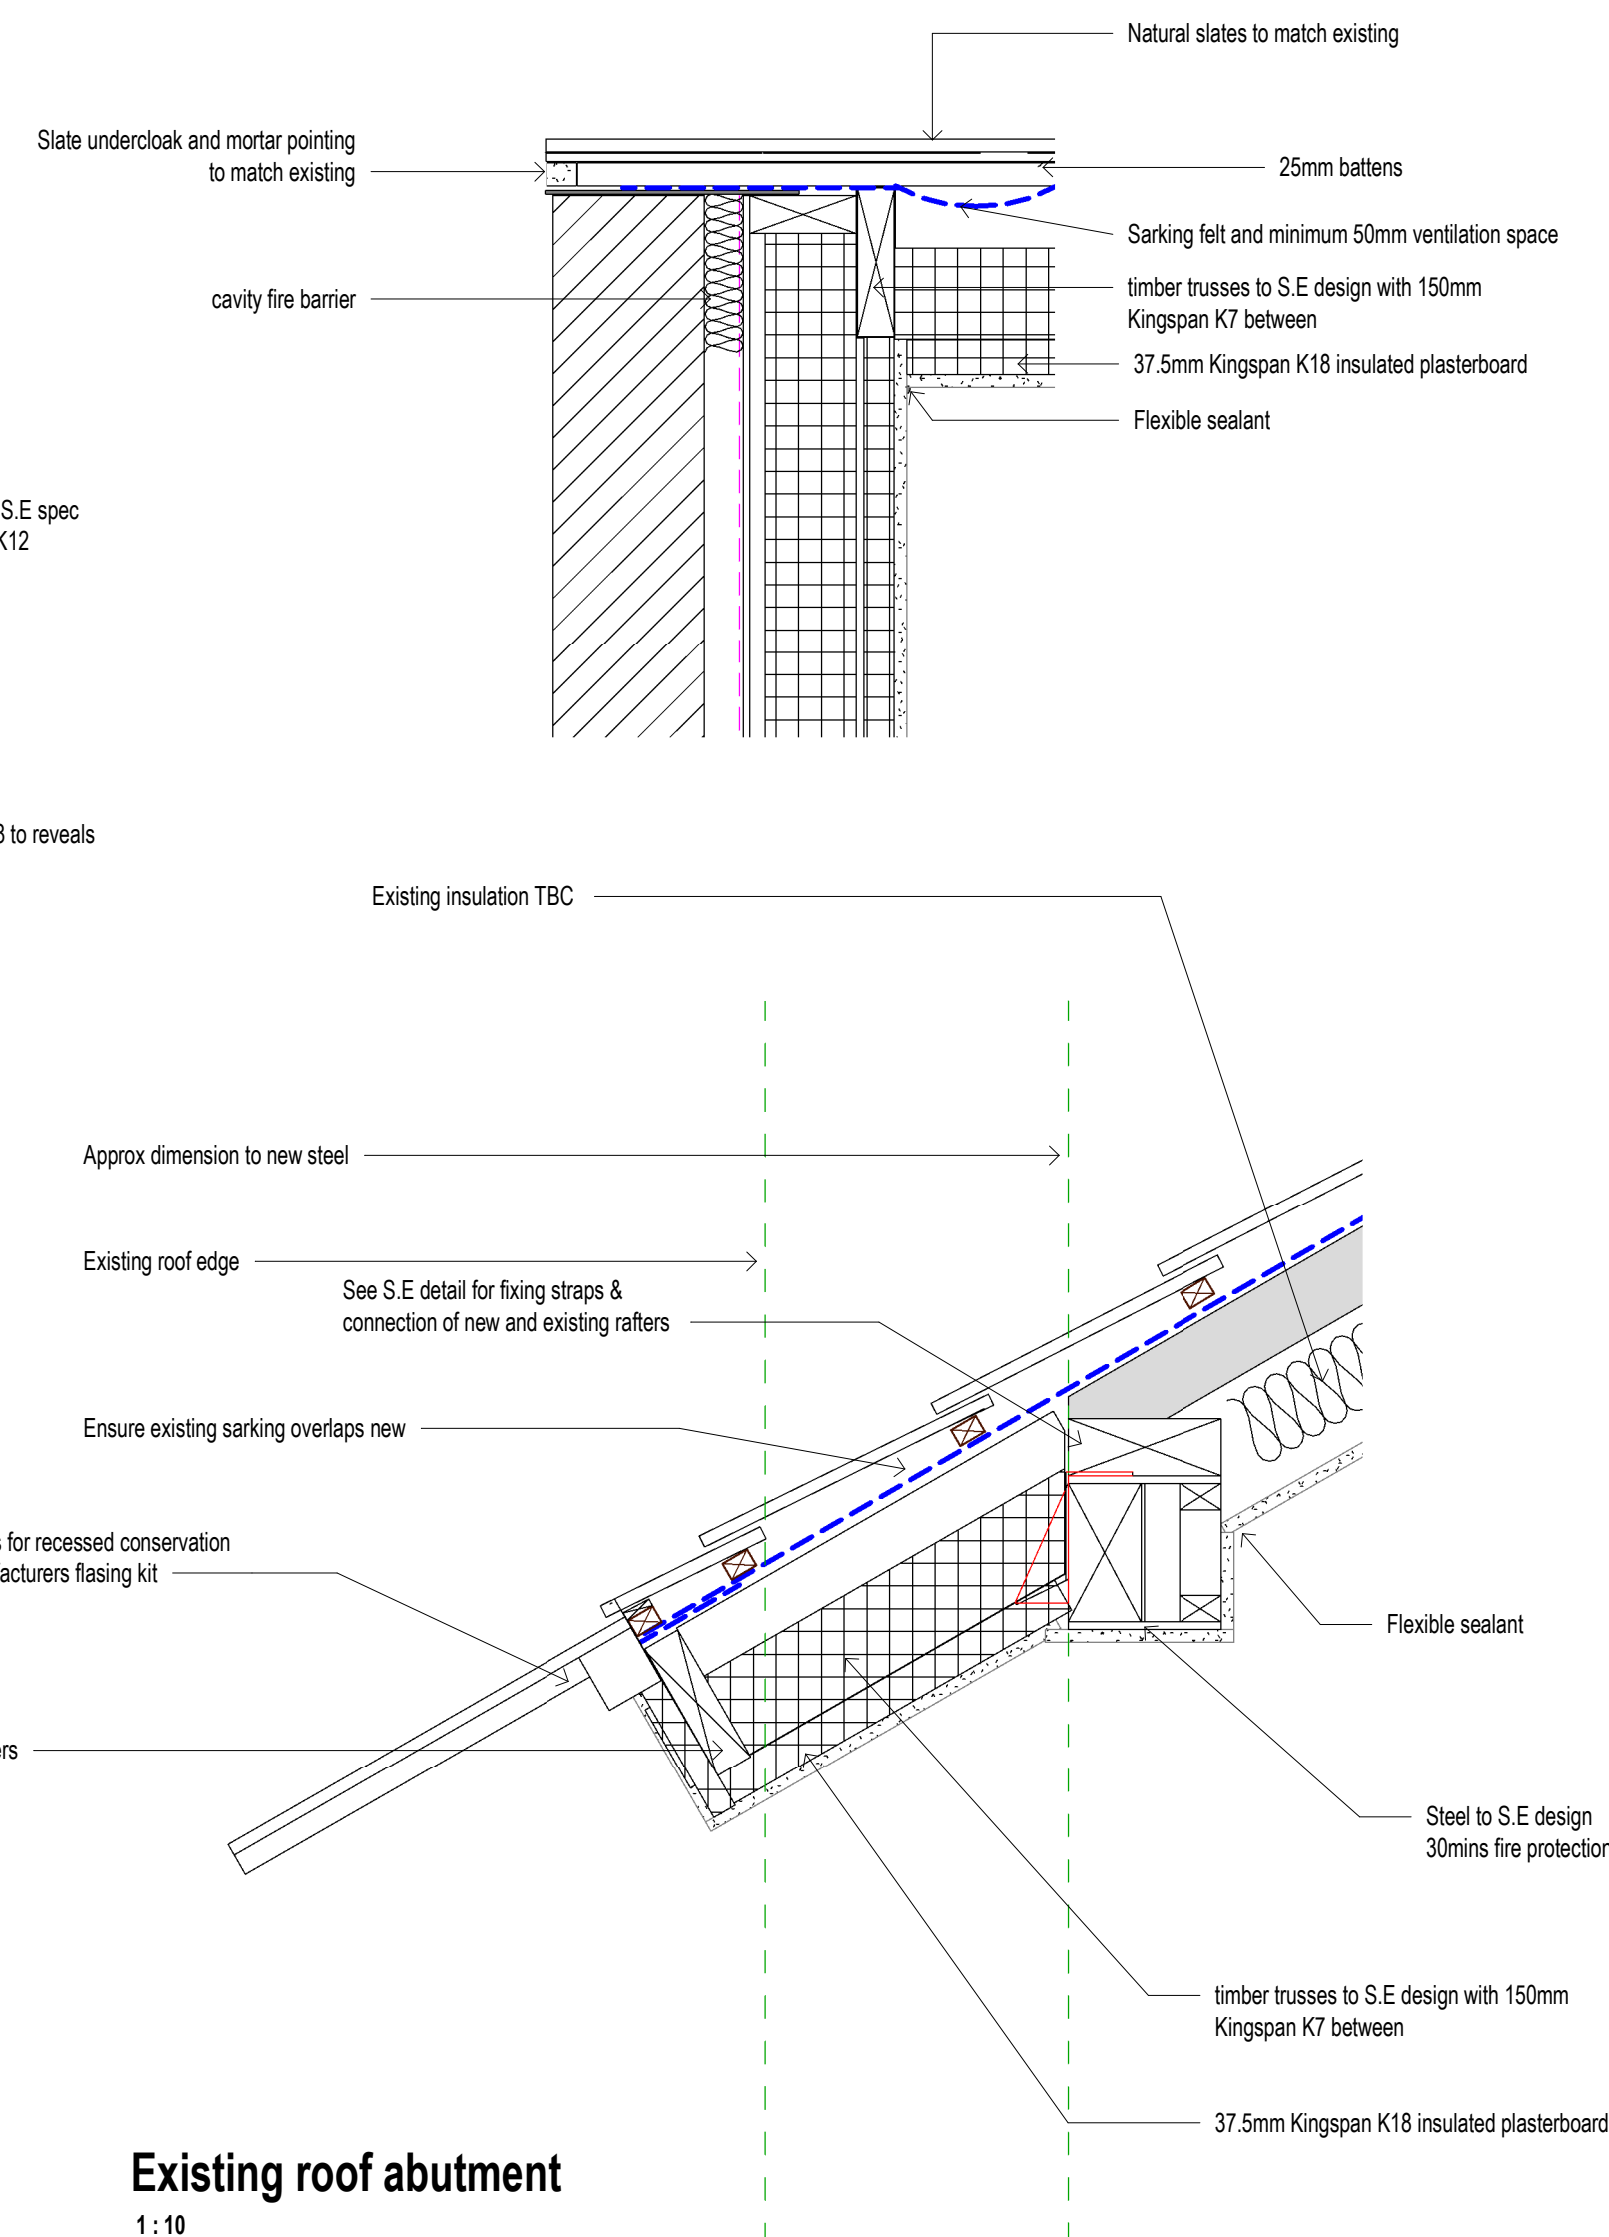


Existing roof abutment

1:10



Location Plan
GTA North Limited Copyright. Guy Taylor Associates is a trading name of GTA North Limited.

Drawing Notes:

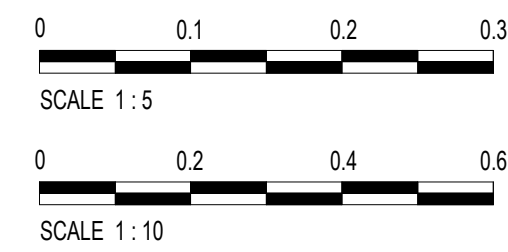

Rev:	Description:	Revised By:	Issue Date:
P4	PLANNING SUBMISSION	CR	29.06.22

Project:
**THE DAIRY, RINGE
HAY FARM,
BASFORD, ST13 7ET**

Drawing Title:
ENVELOPE DETAILS

Scale: As indicated@A1 Original Issue Date: 14/08/19
Original Drawn By: JS Original Checked by: CR

Drawing Number: 21-0007-23-001 Revision: P4

Reason For Issue:
PLANNING APPLICATION