




FRONT ELEVATION TO HIGH STREET

REAR ELEVATION

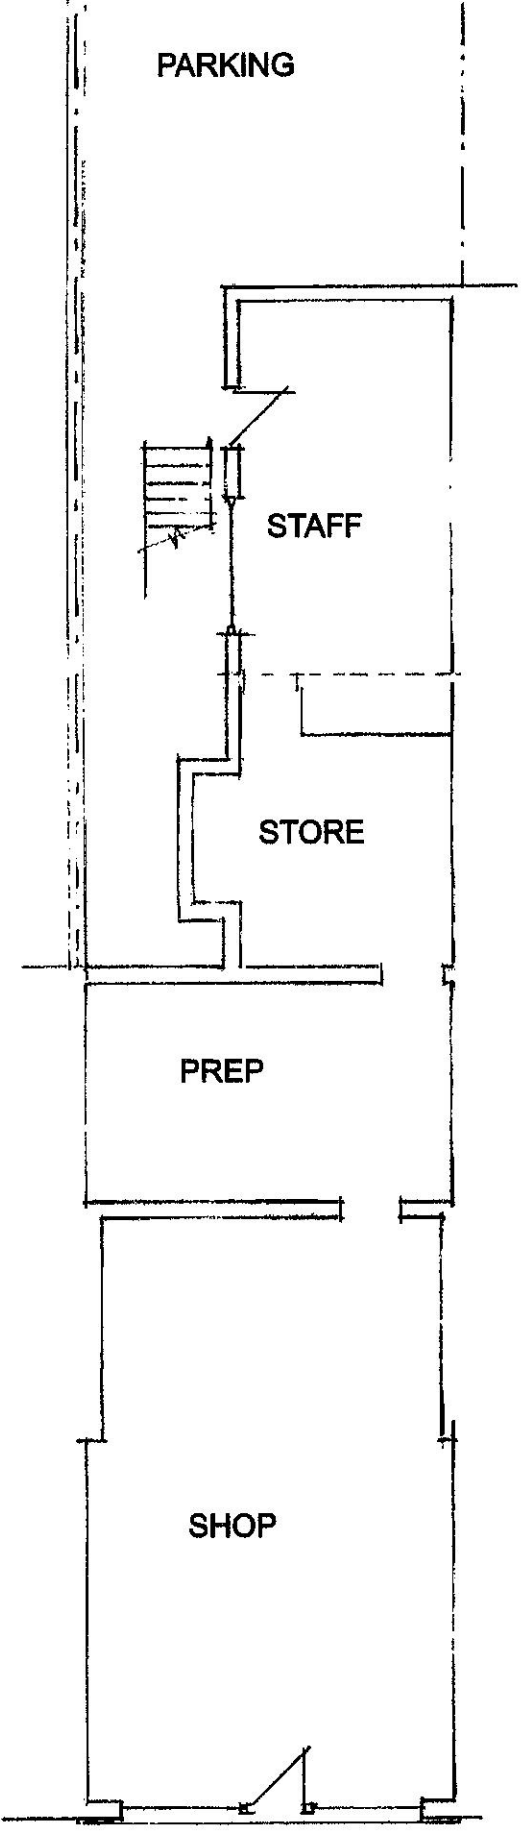

GROUND FLOOR PLAN