

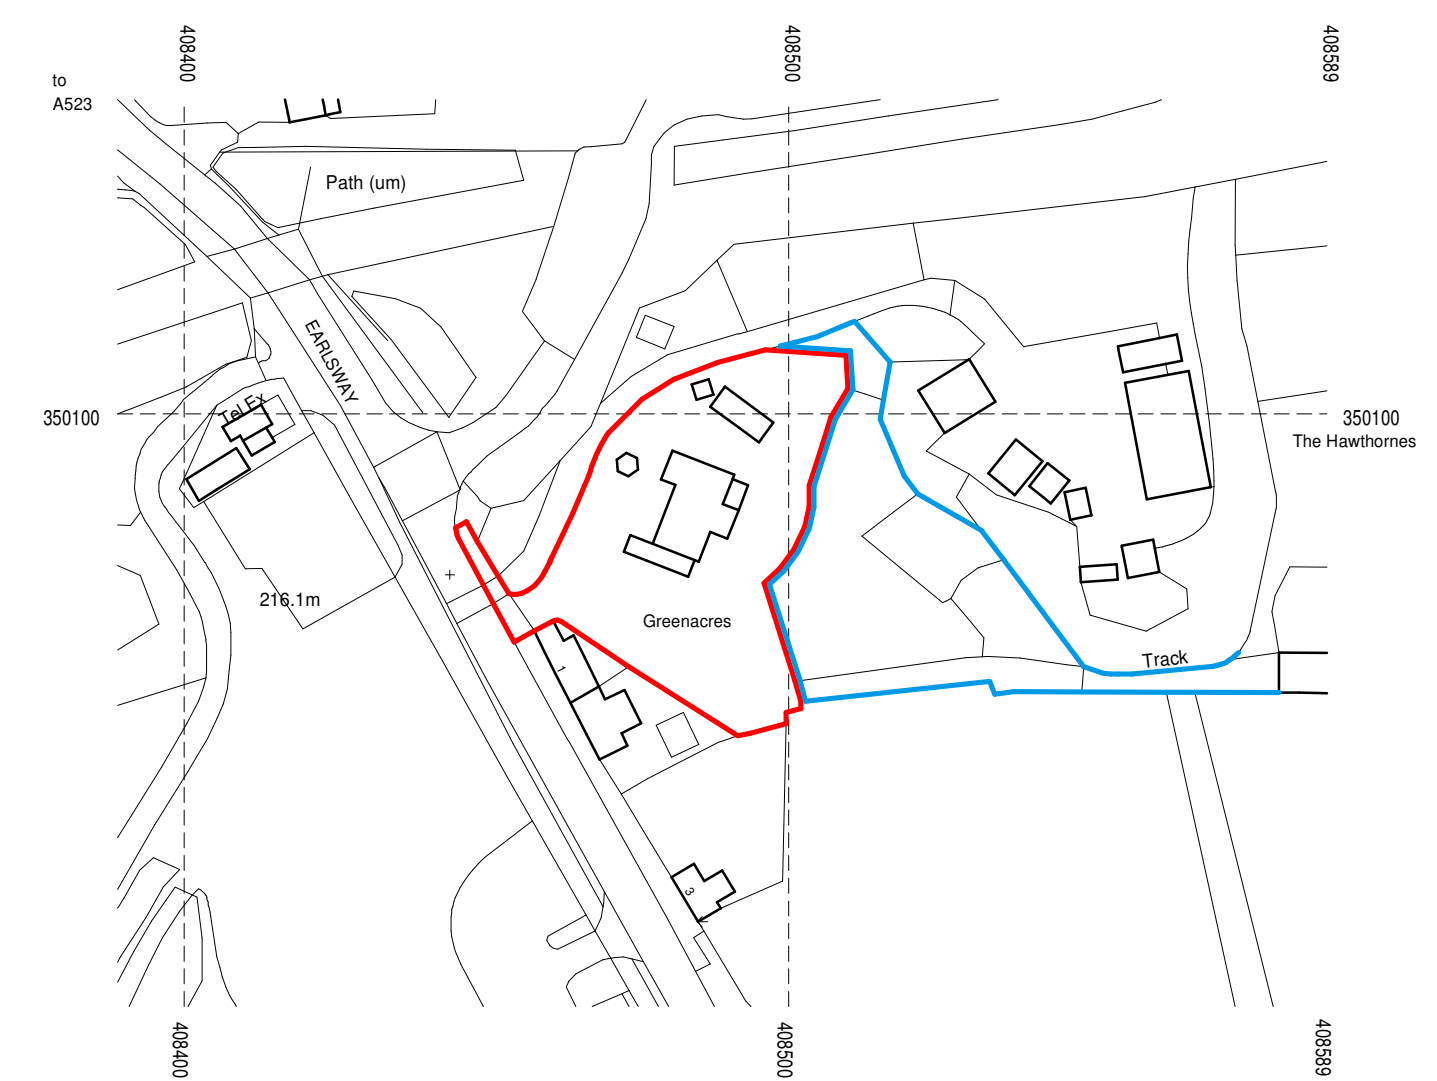
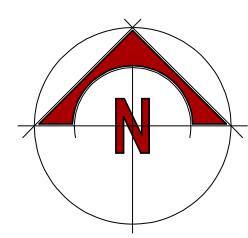


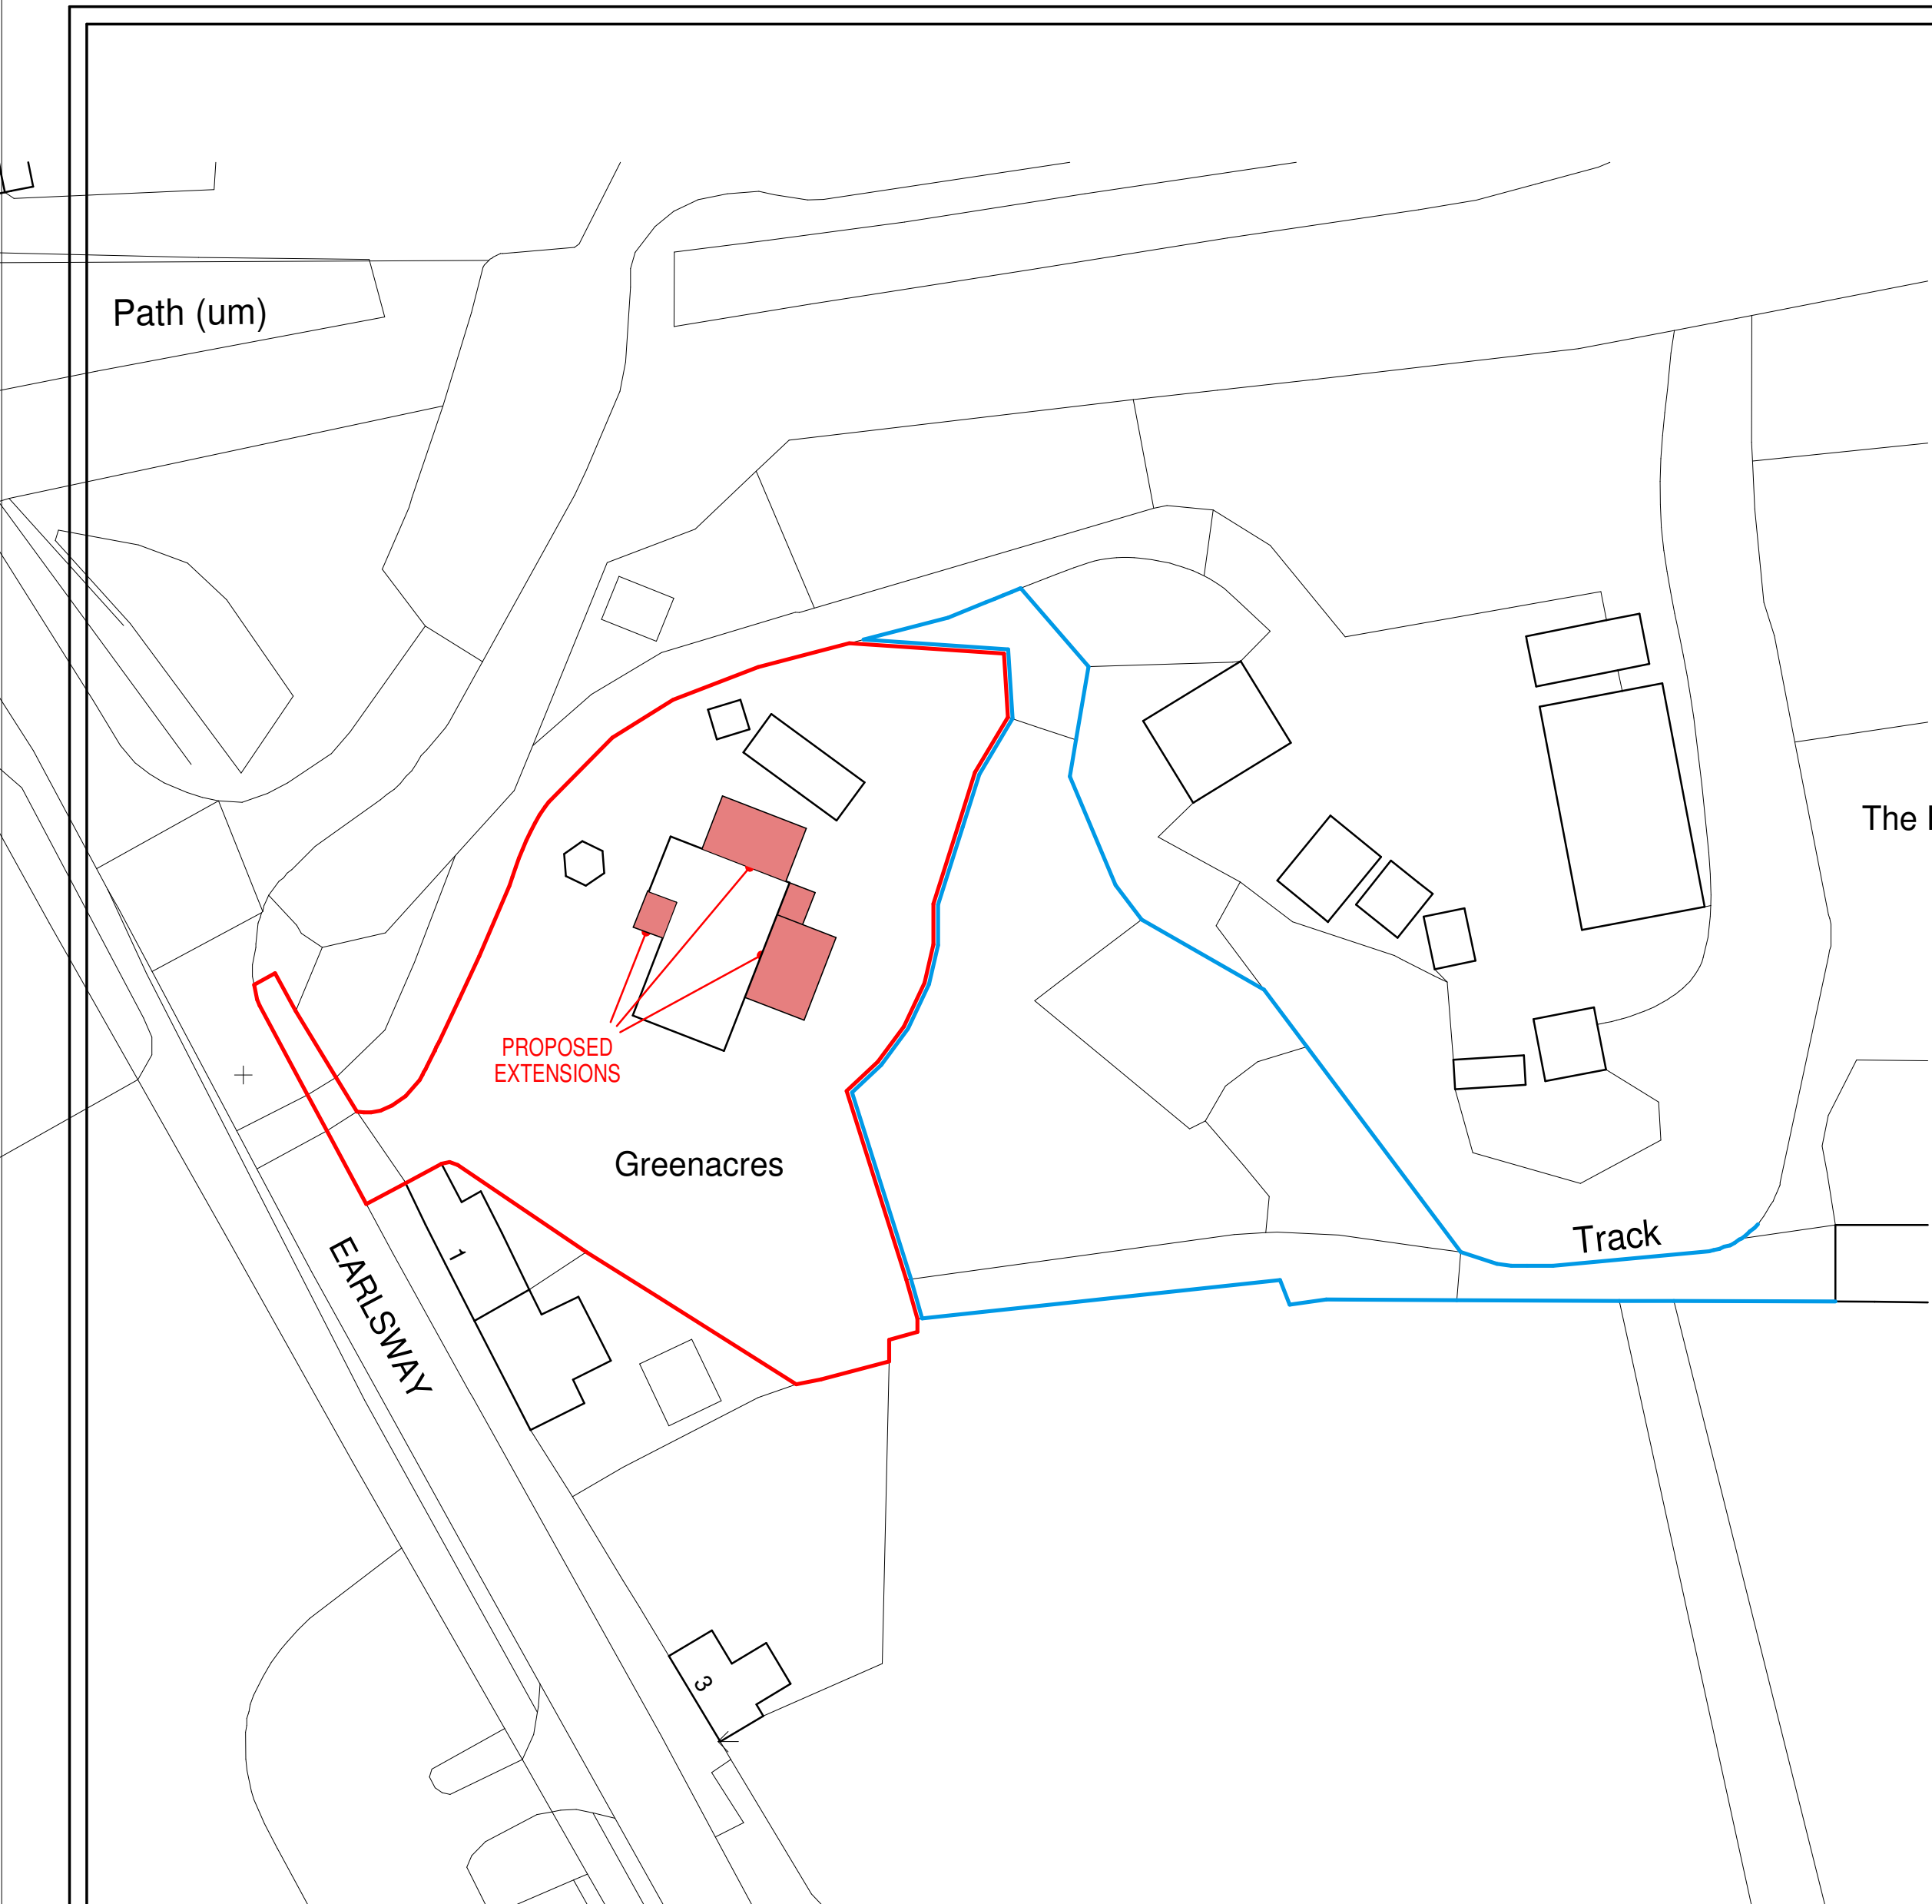

LOCATION PLAN

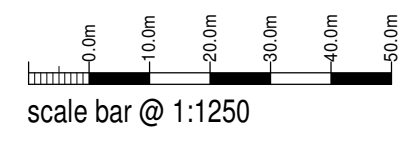

scale bar @ 1:1250

Serial number: 243298
© Crown copyright and database right 2022
Ordnance Survey licence 100048957

MR P STANMORE


Proposed alterations and extensions
Greenacres,
Earlsway,
Waterhouses,
Staffordshire,
ST10 3EG

Planning Proposal
Location And Block Plan

Date	June 2022	Sheet	A2	Scale	1:1250 + 1:500
Org No.	2022-2696-03	Rev.	A	Drawn	NAW

A - 29/06/2022 - BOUNDARY AMENDED TO SUIT CLIENT'S FEEDBACK

BLOCK PLAN

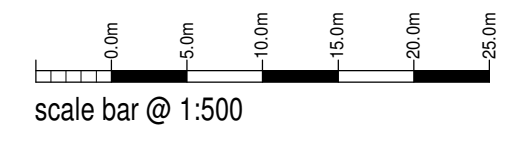

scale bar @ 1:500



10 Cawdry Buildings, Fountain Street, Leek. ST13 6JP
Telephone: 01538 386002
E-mail: info@sammonsltd.co.uk
Web: www.sammonsltd.co.uk

This drawing is copyright.
All dimensions must be checked prior to commencement.