

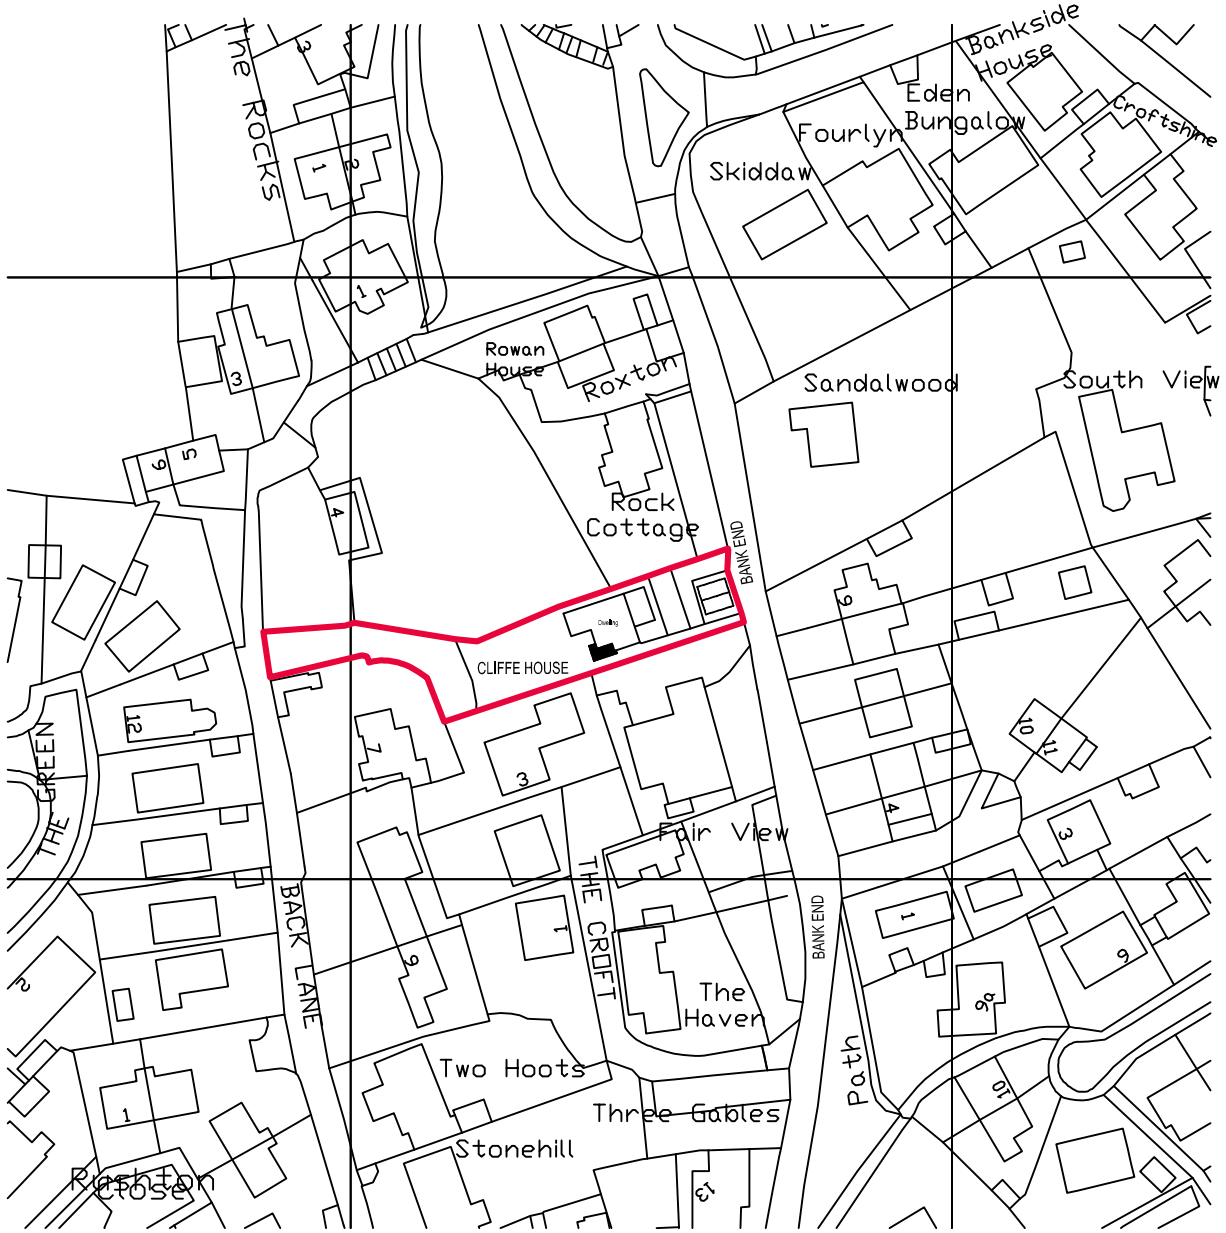



Crown Copyright and database rights 2022. OS 100031961 National Map Centre. Purchased 30/05/2022 1 year licence.

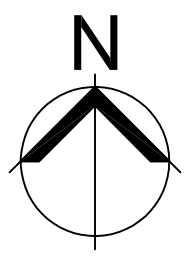


Scale Bar 1:1250 @ A3

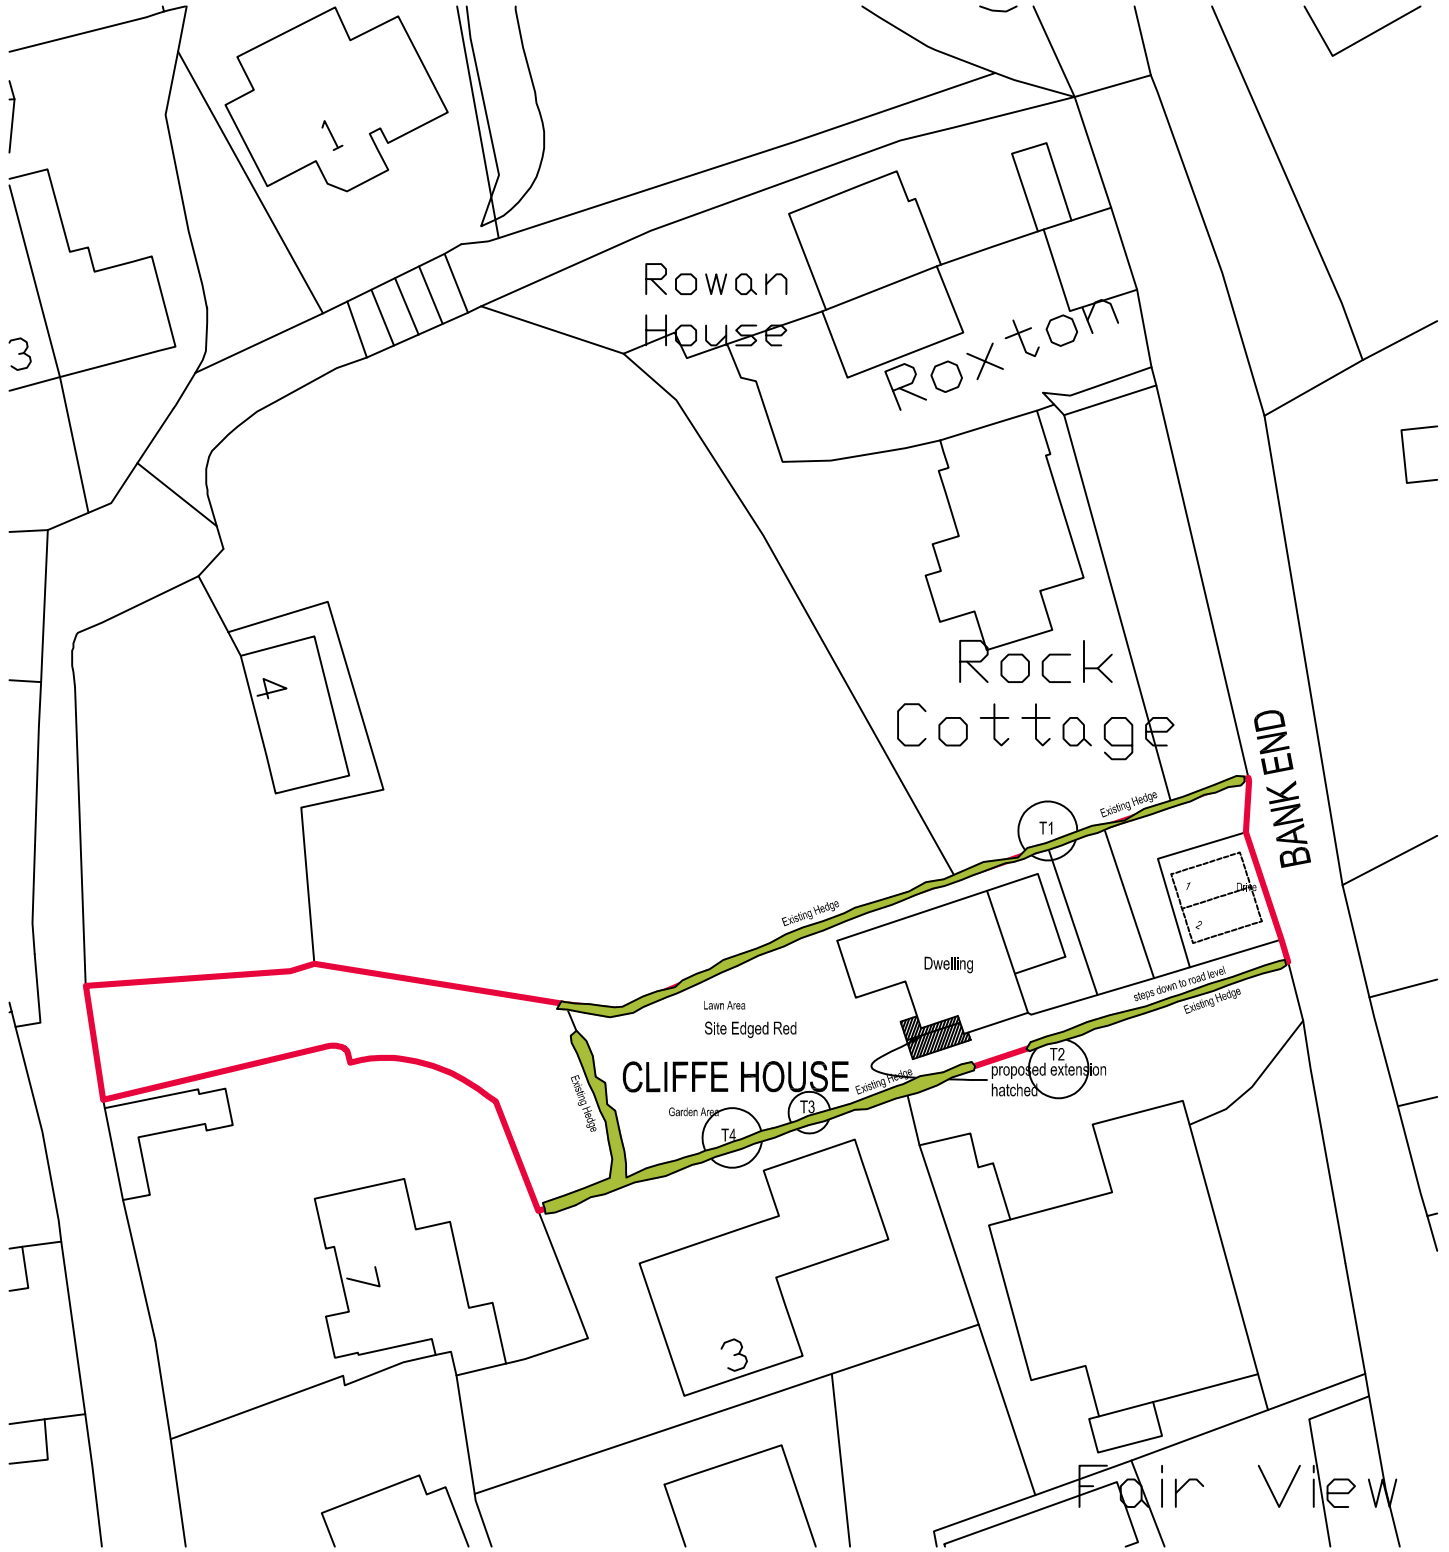


0 10m 20m 40m 60m 100m

Scale Bar 1:500 @ A3

Proposed Demolition of existing rear Porch & rebuild of rear Porch/Wc Extension at Cliff House, Bank End Brown Edge, Stoke on Trent.
ST6 8QR
For Mr & Mrs C. Condliffe. scale :- 1:1250 & 1:500 date :- May 2022

Orignal Sheet A3