Site plan of 31 Hillswood Drive, Endon, Staffordshire. ST9 9BL

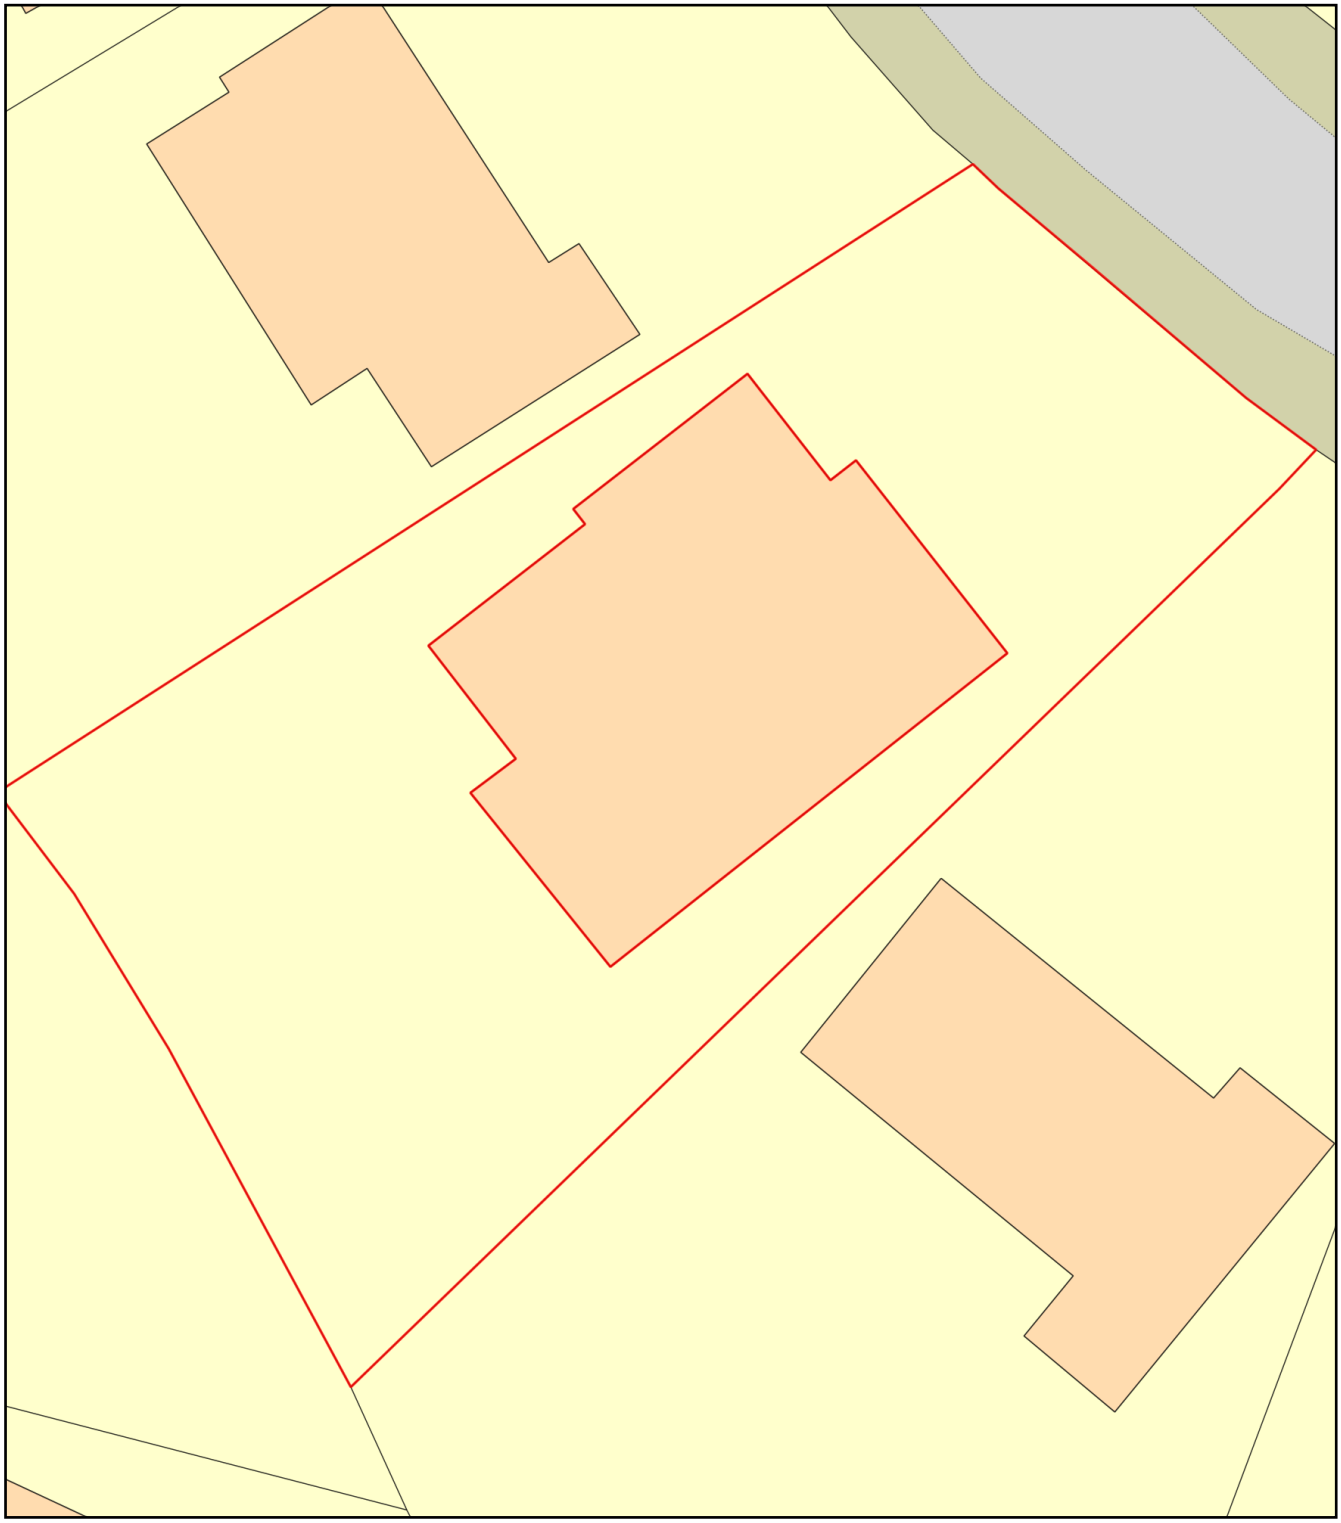

0 10

Metres

N

ReQuestaPlan

Plan Produced for: Revd P J Robinson

Date Produced: 03 Dec 2021

Plan Reference Number: TQRQM21337164826437

Scale: 1:200 @ A4

© Crown copyright and database rights 2021 OS 100042766