

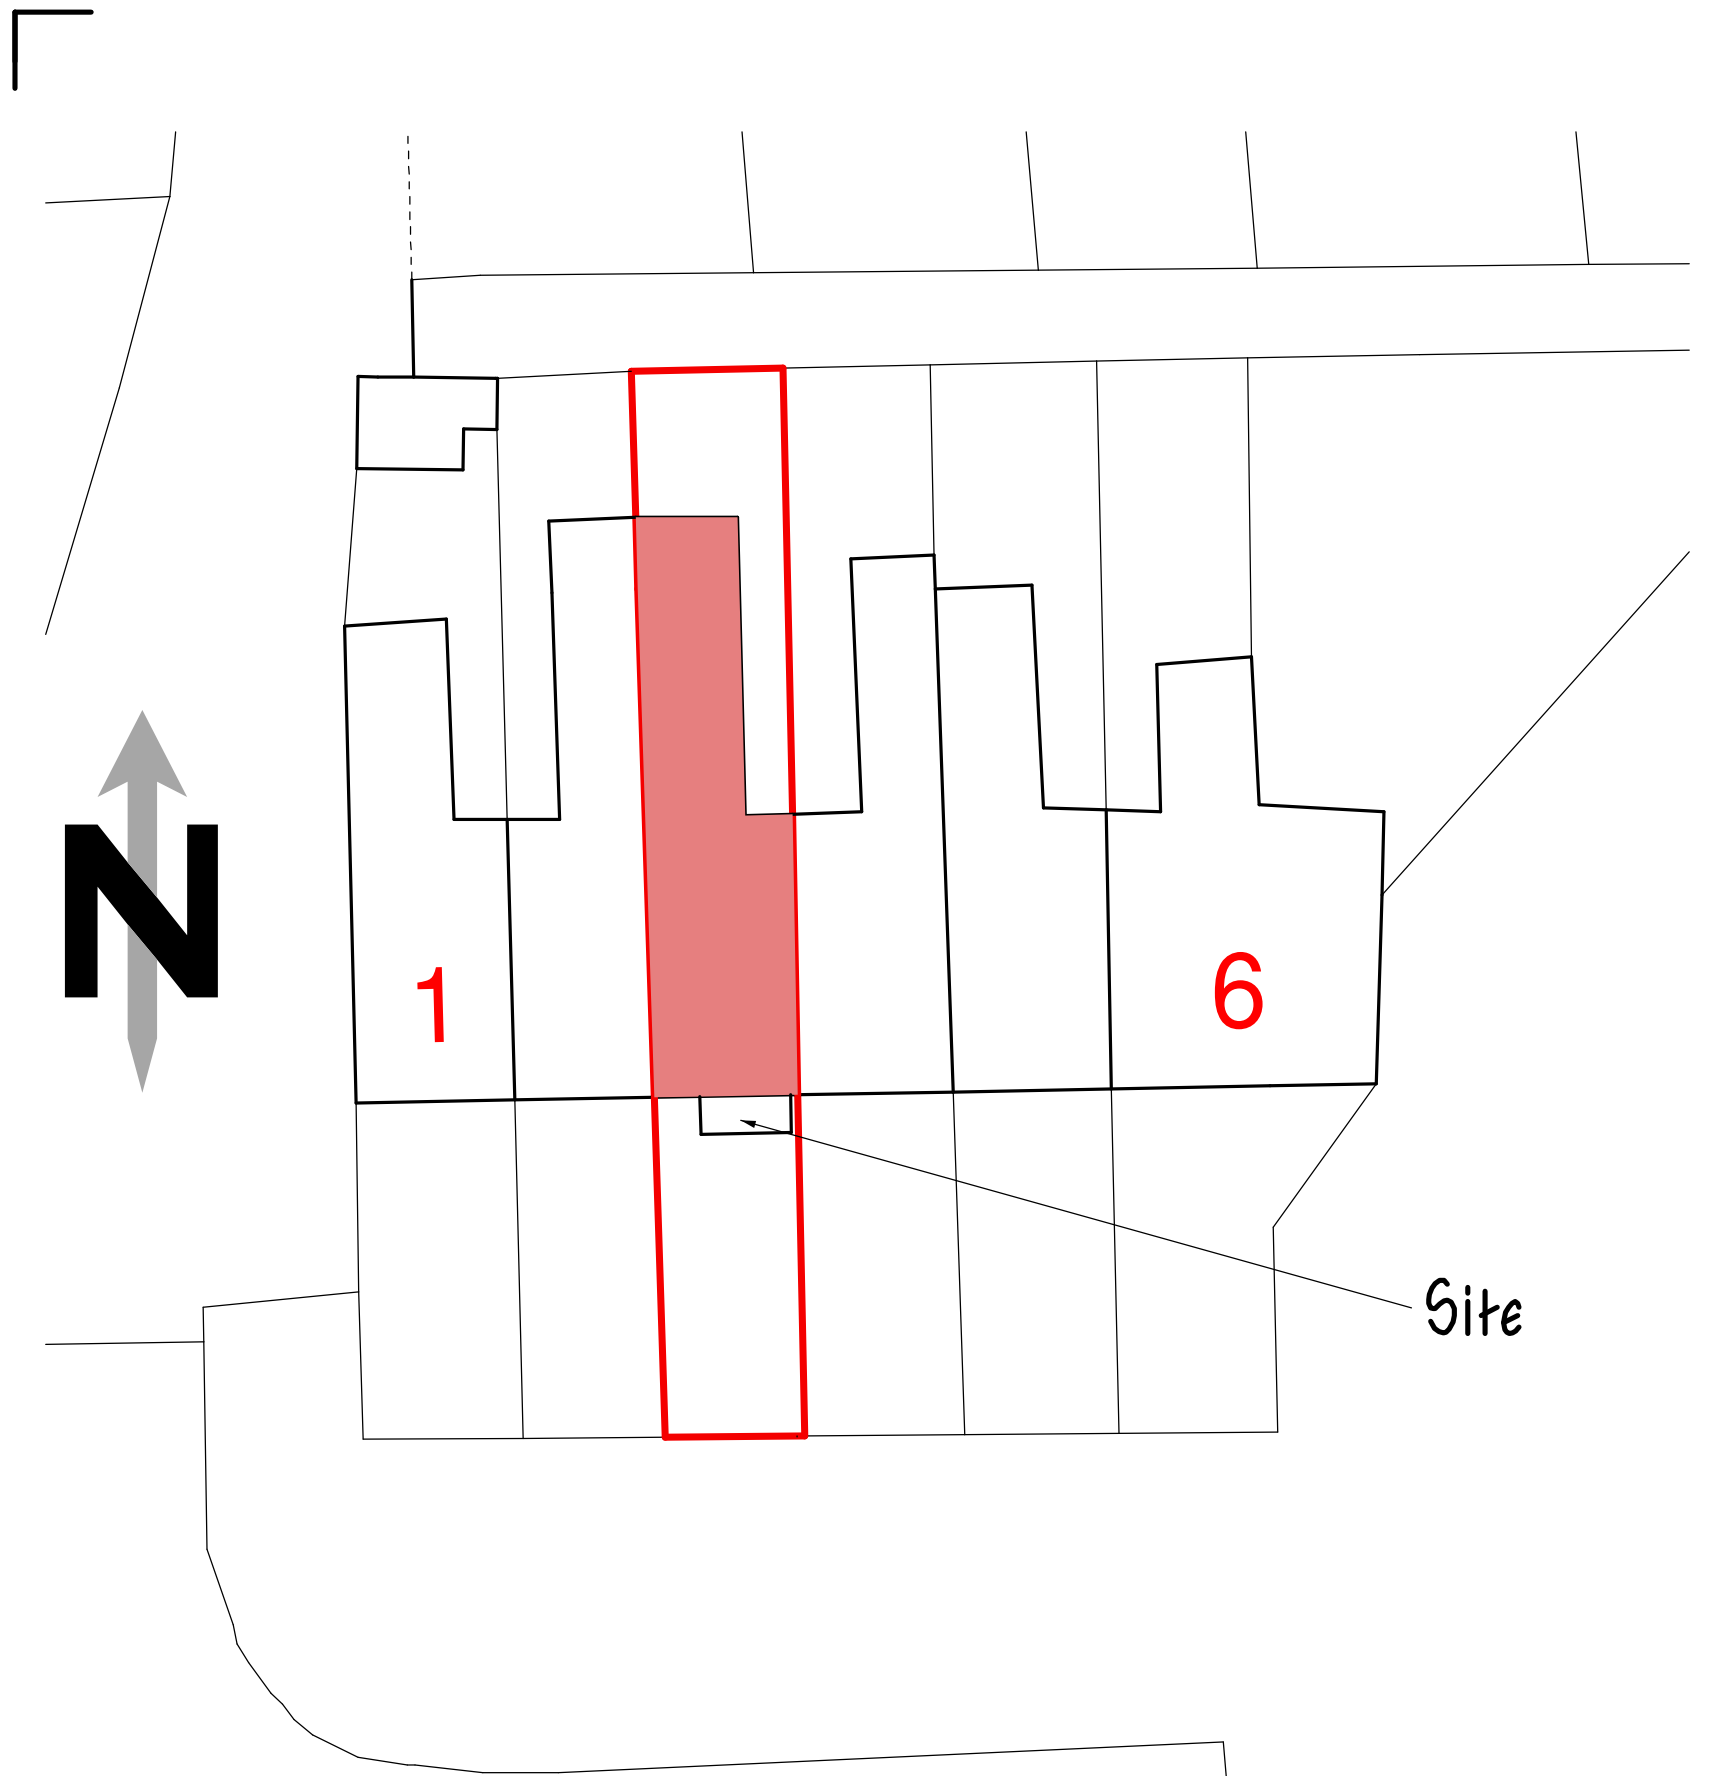


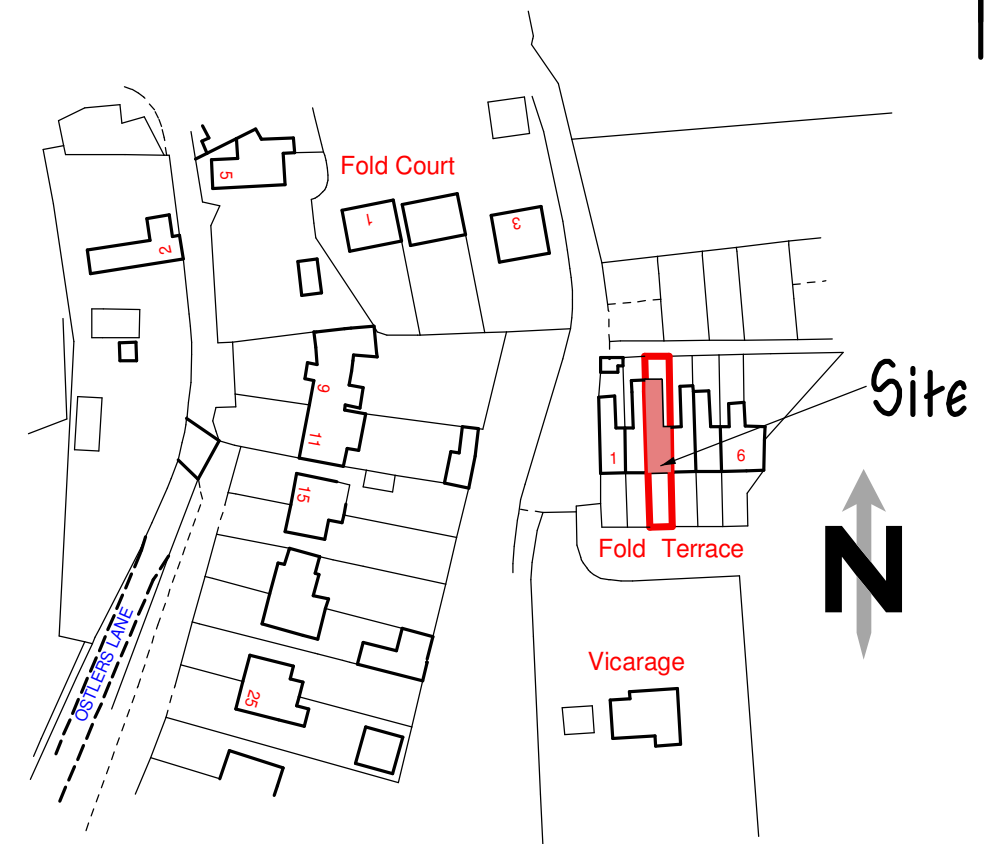


BLOCK PLAN 1 : 200

Ordnance Survey (c) Crown Copyright 2022. All rights reserved. Licence number 100022432

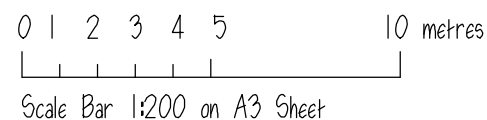

LOCATION PLAN

1 : 1250

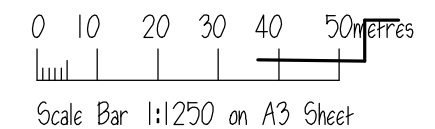

RICS

The mark of
property professionalism worldwide

RLM ASSOCIATES

JOB 3, FOLD TERRACE, CHEDDLETON.	
CLIENT Mr. & Mrs. GEE.	
DRAWING BLOCK AND LOCATION PLANS.	
DATE July 2022.	SCALE 1:200, 1:1250.
DRWG No. RLM1082/2.	REVISION