EXISTING SITE BLOCK PLAN

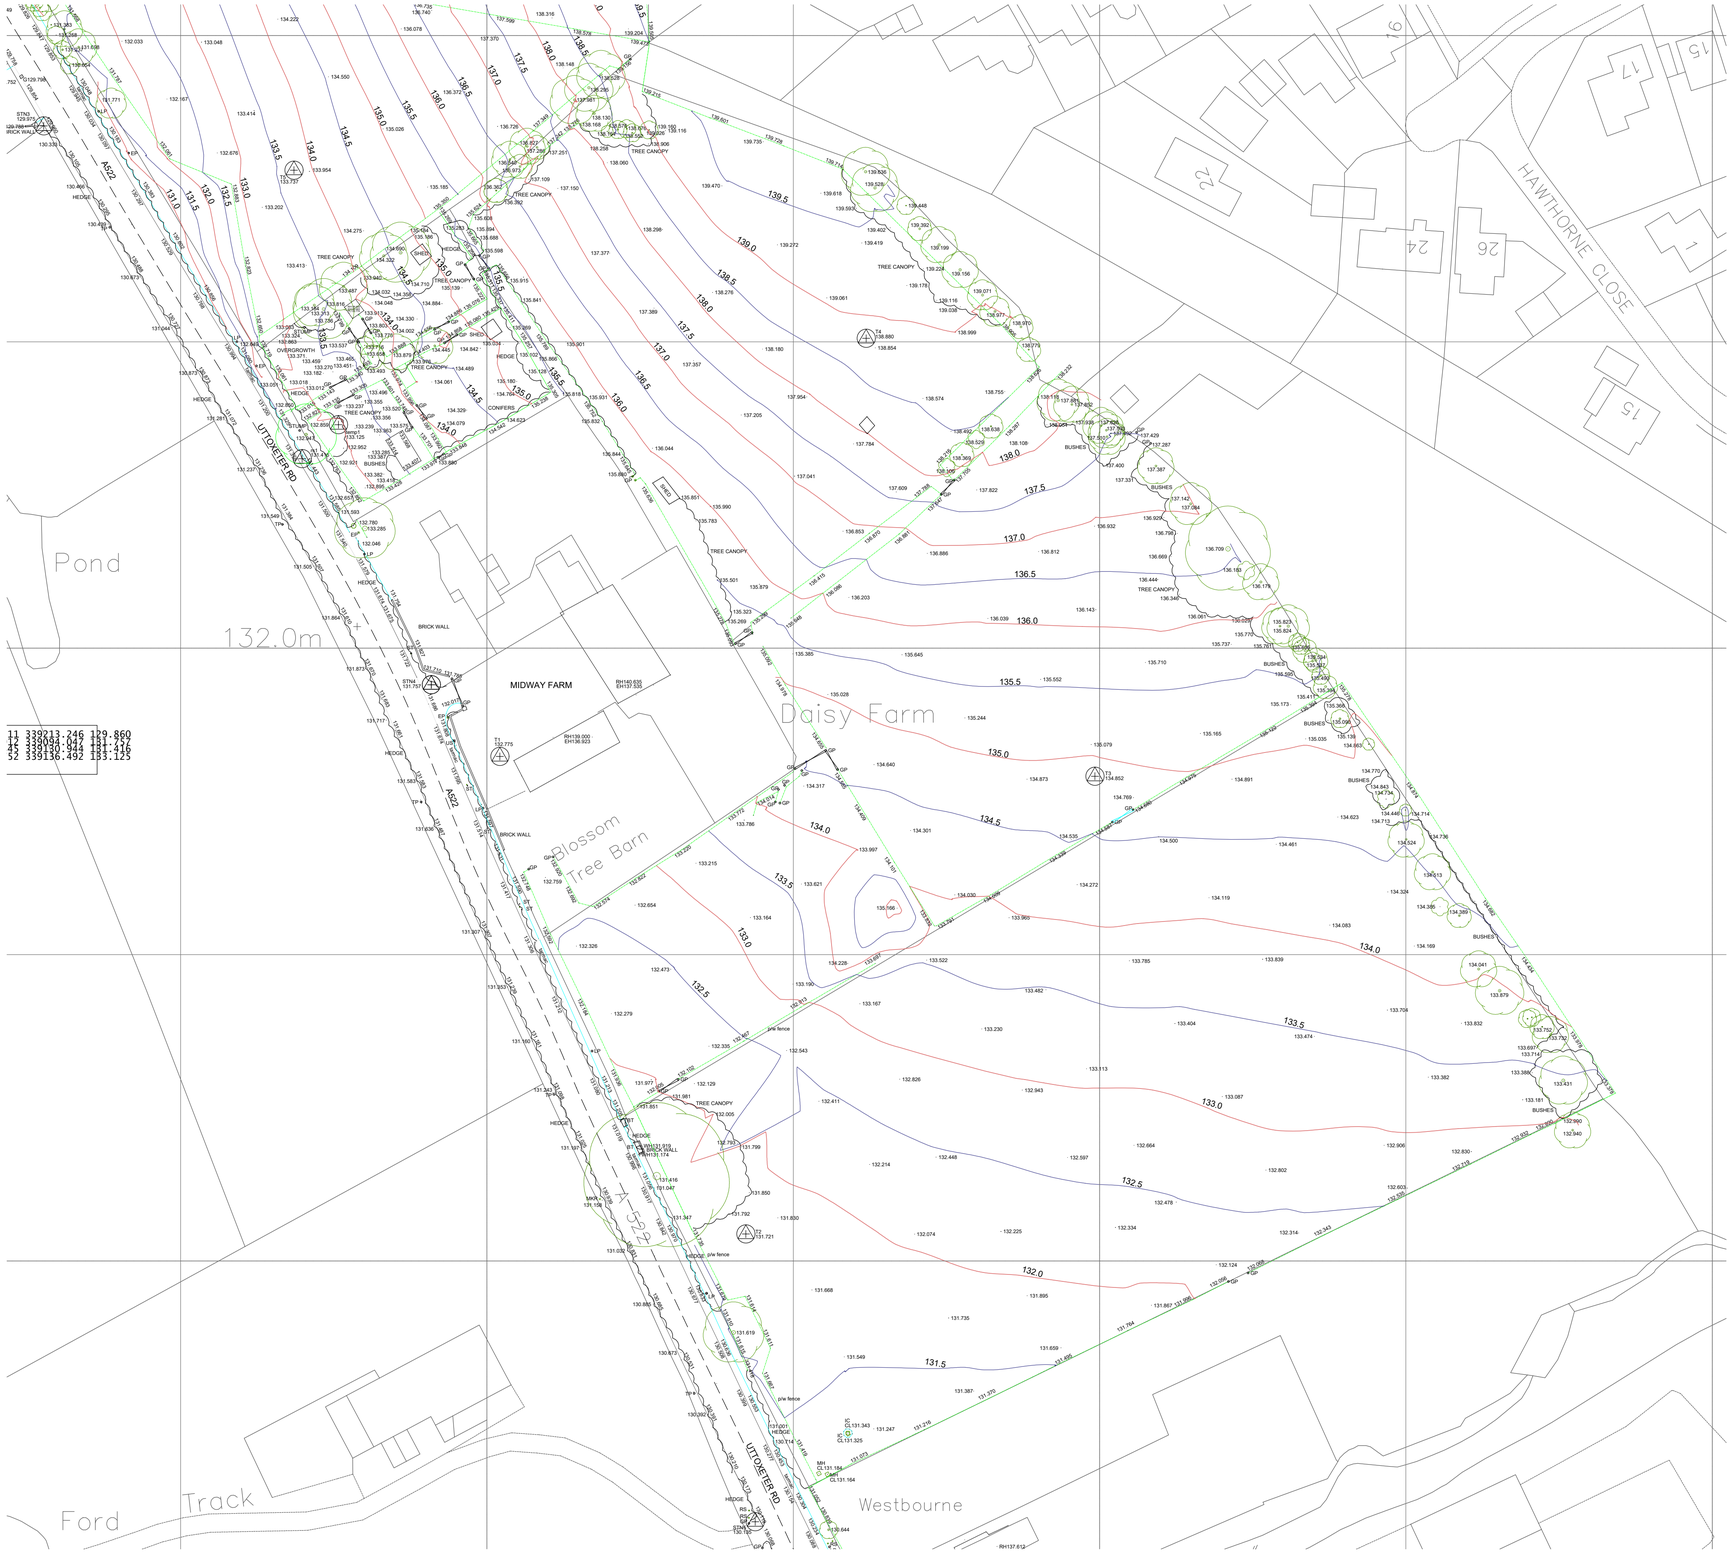

Existing Site Block Plan

1:500

Scale 1:500

0 10m 20m 100m

Chartered Institute of Architectural Technologists
Registered Practice

THIS SCHEME IS SUBJECT TO LOCAL PLANNING AND ALL OTHER NECESSARY CONSENTS. ALL DIMENSIONS, SITE LEVELS AND AREAS WHERE GIVEN ARE APPROXIMATE AND SUBJECT TO SITE SURVEY UNLESS STATED OTHERWISE. ALL DIMENSIONS MUST BE CHECKED ON SITE. THIS DRAWING IS TO BE READ IN CONJUNCTION WITH ALL RELEVANT CONSULTANT'S AND/OR SPECIALIST'S DRAWINGS OR DOCUMENTS. 'SAURO ARCHITECTURAL DESIGN' MUST BE NOTIFIED OF ANY VARIATIONS OR DISCREPANCIES BEFORE THE AFFECTED WORK COMMENCES. ALL QUERIES RELATING TO DESIGN OF FOUNDATIONS, FLOOR SLABS AND ANY OTHER STRUCTURAL ELEMENTS ARE TO BE REFERRED TO THE STRUCTURAL ENGINEER FOR CLARIFICATION.

Rev.	Description	By	Date
A	"Do not scale off this drawing" removed from title sheet and scale bar added	005	05/05/2022

PLANNING

sauro ARCHITECTURAL DESIGN

SAURO ARCHITECTURAL DESIGN LTD
9 ELLISTON TERRACE,
CARMARTHEN, SA31 1HA
Tel: (01267) 233 684
Email: design@sauro.co.uk

© Drawing Copyright Sauro Architectural Design Ltd

Client
Enzo's Homes Ltd.

Project Title
Residential Development
Land Adj. to Daisy Bank Farm,
Uttoxeter Road, Upper Tean,
Staffordshire

Drawing Title
Existing Site Block Plan

Scale	Sheet Size
1:500	**A1**

Date	Drawn by	Checked by
08/04/2022	**005/003**	**001**

Job No.	Drawing No.	Revision
E652	**01**	**A**