



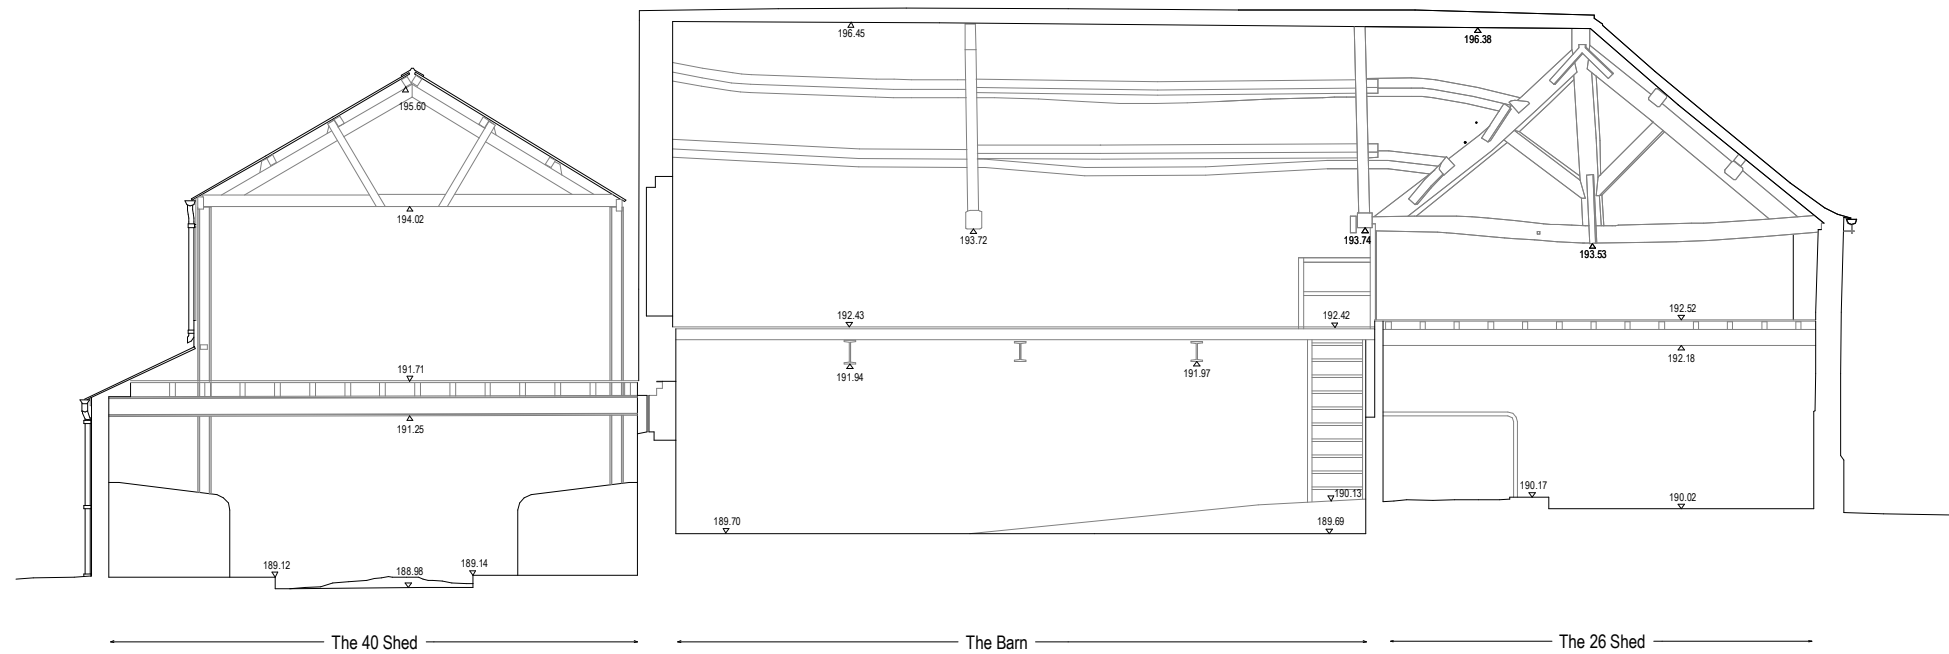

The Barn and 40 Shed Section D - D
1 : 100

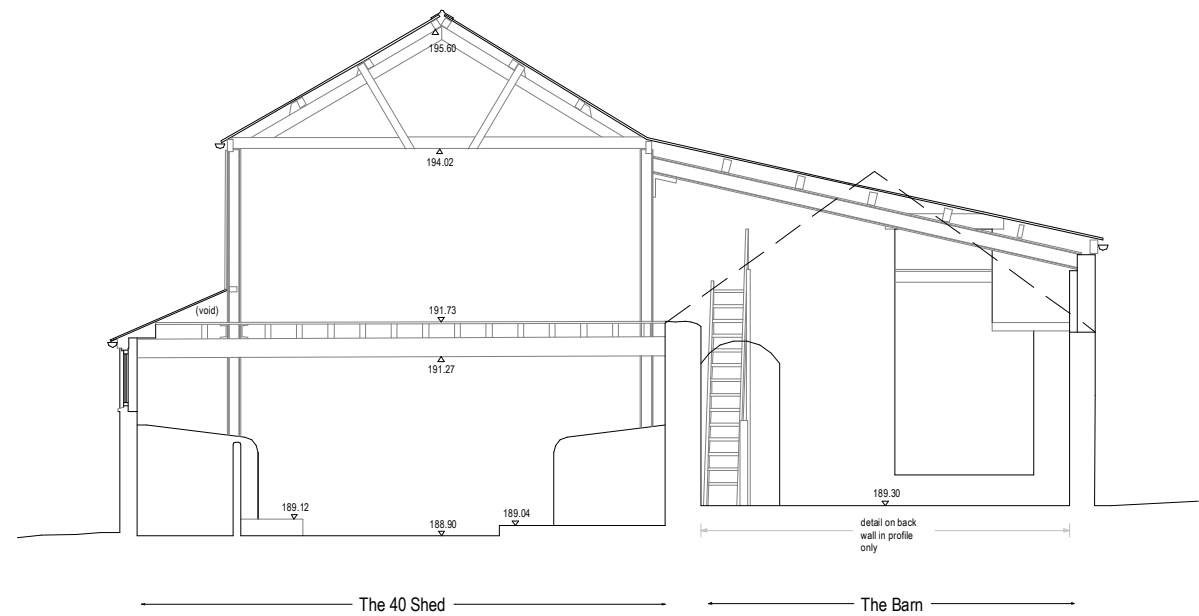

The Barn and 40 Shed Section E - E
1 : 100



A	07/04/22	KJH	Additional detail added
Rev	Date	Drawn	Description

ctd architects

Clerk Bank House
Clerk Bank
LEEK
Staffordshire
ST13 5HE

t : 01538 373477
f : 01538 386503

e : info@ctdarchitects.co.uk
w : www.ctdarchitects.co.uk

ctd architects © 2021

- This drawing is copyright.
- All dimensions to be checked on site before proceeding.
- Contractor must notify the architect of any discrepancies before proceeding.
- Contractor to check/adjust dimensions of new work to suit existing conditions. Do not assume existing structure or details are plumb, square or level.
- All drawings to be read in conjunction with all other consultants drawings and specs.

Client

S & M Myatt

Project
Gratton Hall Farm
Gratton Lane, Endon, Staffordshire

Title
**The Barn and 40 Shed Sections D-D
and E-E 'as existing'**

Scale 1 : 100 | Size A3 | Drawn AM | Chk'd CH | Date 02/11/21

Status **PLANNING**

Job No.
2104

Drawing No
AL114

Rev.
A