



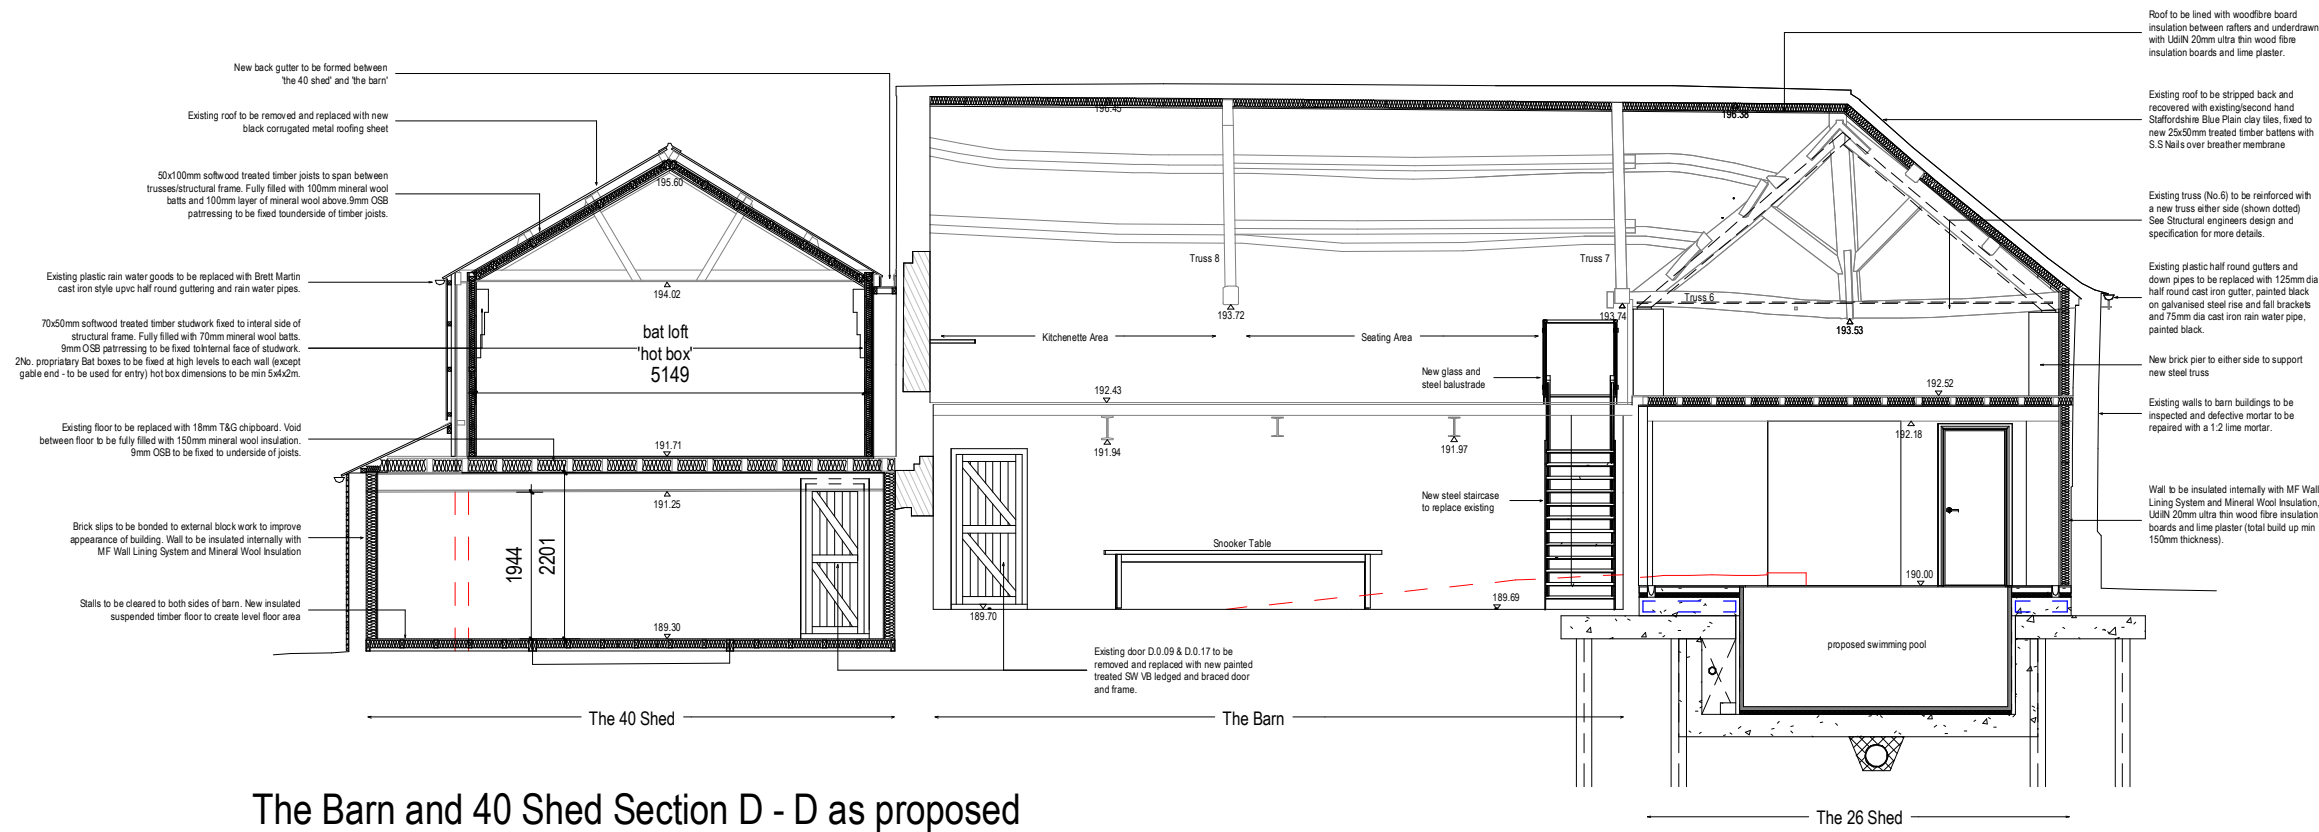

The Barn and 40 Shed Section D - D as proposed
1 : 100

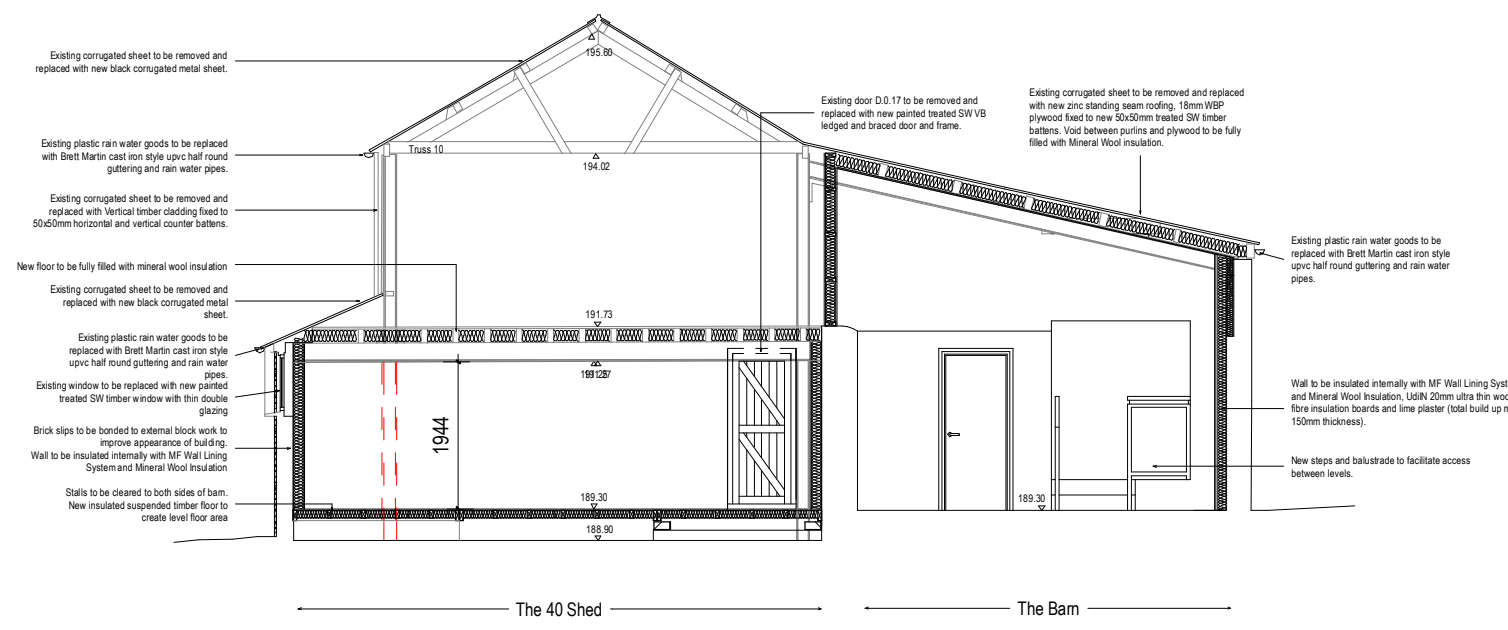

The Barn and 40 Shed Section E - E as proposed
1 : 100

C	14/04/22	KJH	New truss support added to Truss 6
B	17/12/21	AM	Amendments to height of Bat Box following consultation with Ecologist
A	14/12/21	AM	Minor amendments to internal layout following consultation with client
Rev	Date	Drawn	Description

ctd

architects

Clerk Bank House
Clerk Bank
LEEK
Staffordshire
ST13 5HE

t : 01538 373477
f : 01538 386503

e : info@ctdarchitects.co.uk
w : www.ctdarchitects.co.uk

ctd architects © 2021

- This drawing is copyright.
- All dimensions to be checked on site before proceeding.
- Contractor must notify the architect of any discrepancies before proceeding.
- Contractor to check/adjust dimensions of new work to suit existing conditions. Do not assume existing structure or details are plumb, square or level.
- All drawings to be read in conjunction with all other consultants drawings and specs.

Client

S & M Myatt

Project

Gratton Hall Farm
Gratton Lane, Endon, Staffordshire

Title

The Barn and 40 Shed Sections D-D and E-E 'as proposed'

Scale	1 : 100	Size	A3	Drawn	AM	Chk'd	CH	Date	05/11/21
Status	PLANNING								
Job No.	2104	Drawing No	AL131	Rev.	C				

architects | historic building advisors | project managers | landscape & urban designers