


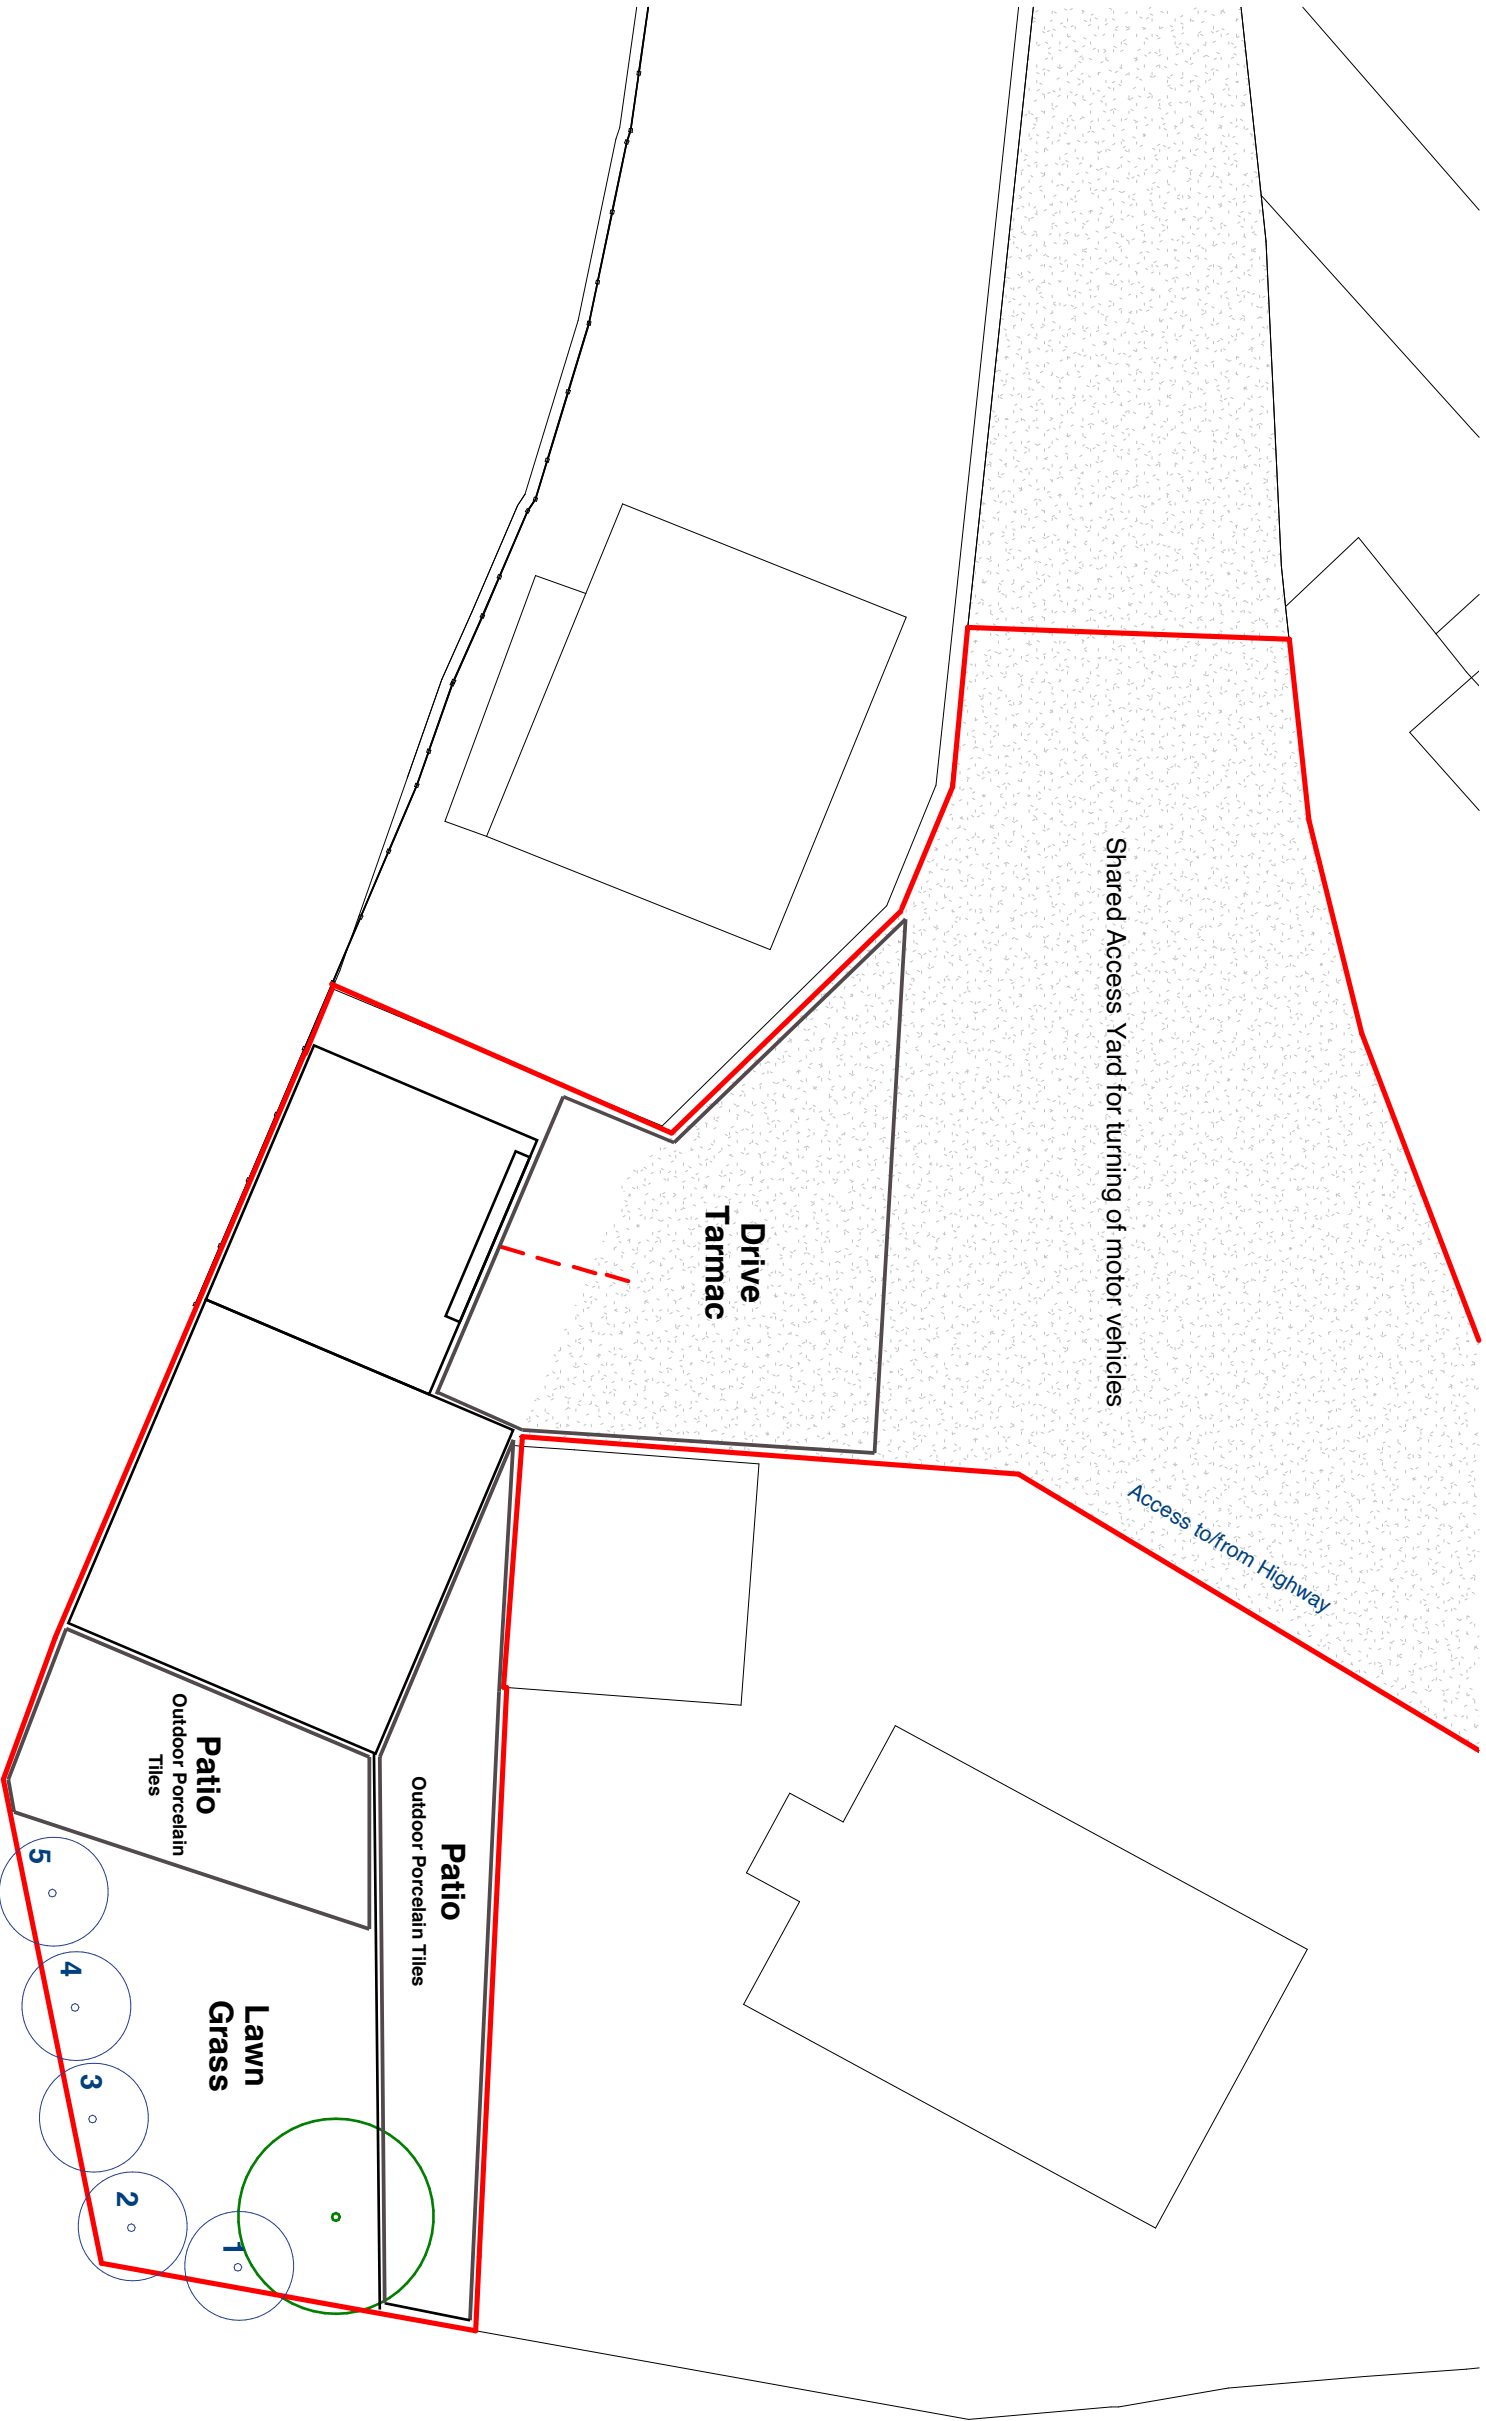

See supplementary Tree Survey for species, position, spread and details of trees

Facing Material and Hard Surfaces Details
Bricks - Forterra Hampton Rural Blend
Roof Tiles - Marley Eternit Staffordshire Blue
Doors - Ral 7016 Grey Aluminium
Windows - Ral 7016 Grey Aluminium
Bifold - Ral 7016 Grey Aluminium
Gutters - Black PVCu round gutters and downpipes secured using galvanised fixings and brackets.

Tree Details
Existing Tree - Green
Trees to be planted - Blue

Species of planted trees
Acer Palmatum x2 - (1,2)
Semi Evergreen Magnolia - (3)
Prunus Asano - (4)
Prunus Nipponica - (5)

* All trees are to be standard with minimum height 1m, rootballed.
All trees are to be single staked, tied and protected with 600mm spiral rabbit guards.

1

Condition Submissions

1 : 200



Client's Name		Drawing Title						
Dan & Jenny		Site Block Plan						
2	0	2	4	6	8	10	Number	Rev
Scale 1:200@A3							0012	

Title		Date	
The Bungalow Caravan, Cheadle Road, Cheddleton		June 2022	
Rev	Date	Revision Details	Dr / Ch
Condition Submissions			