


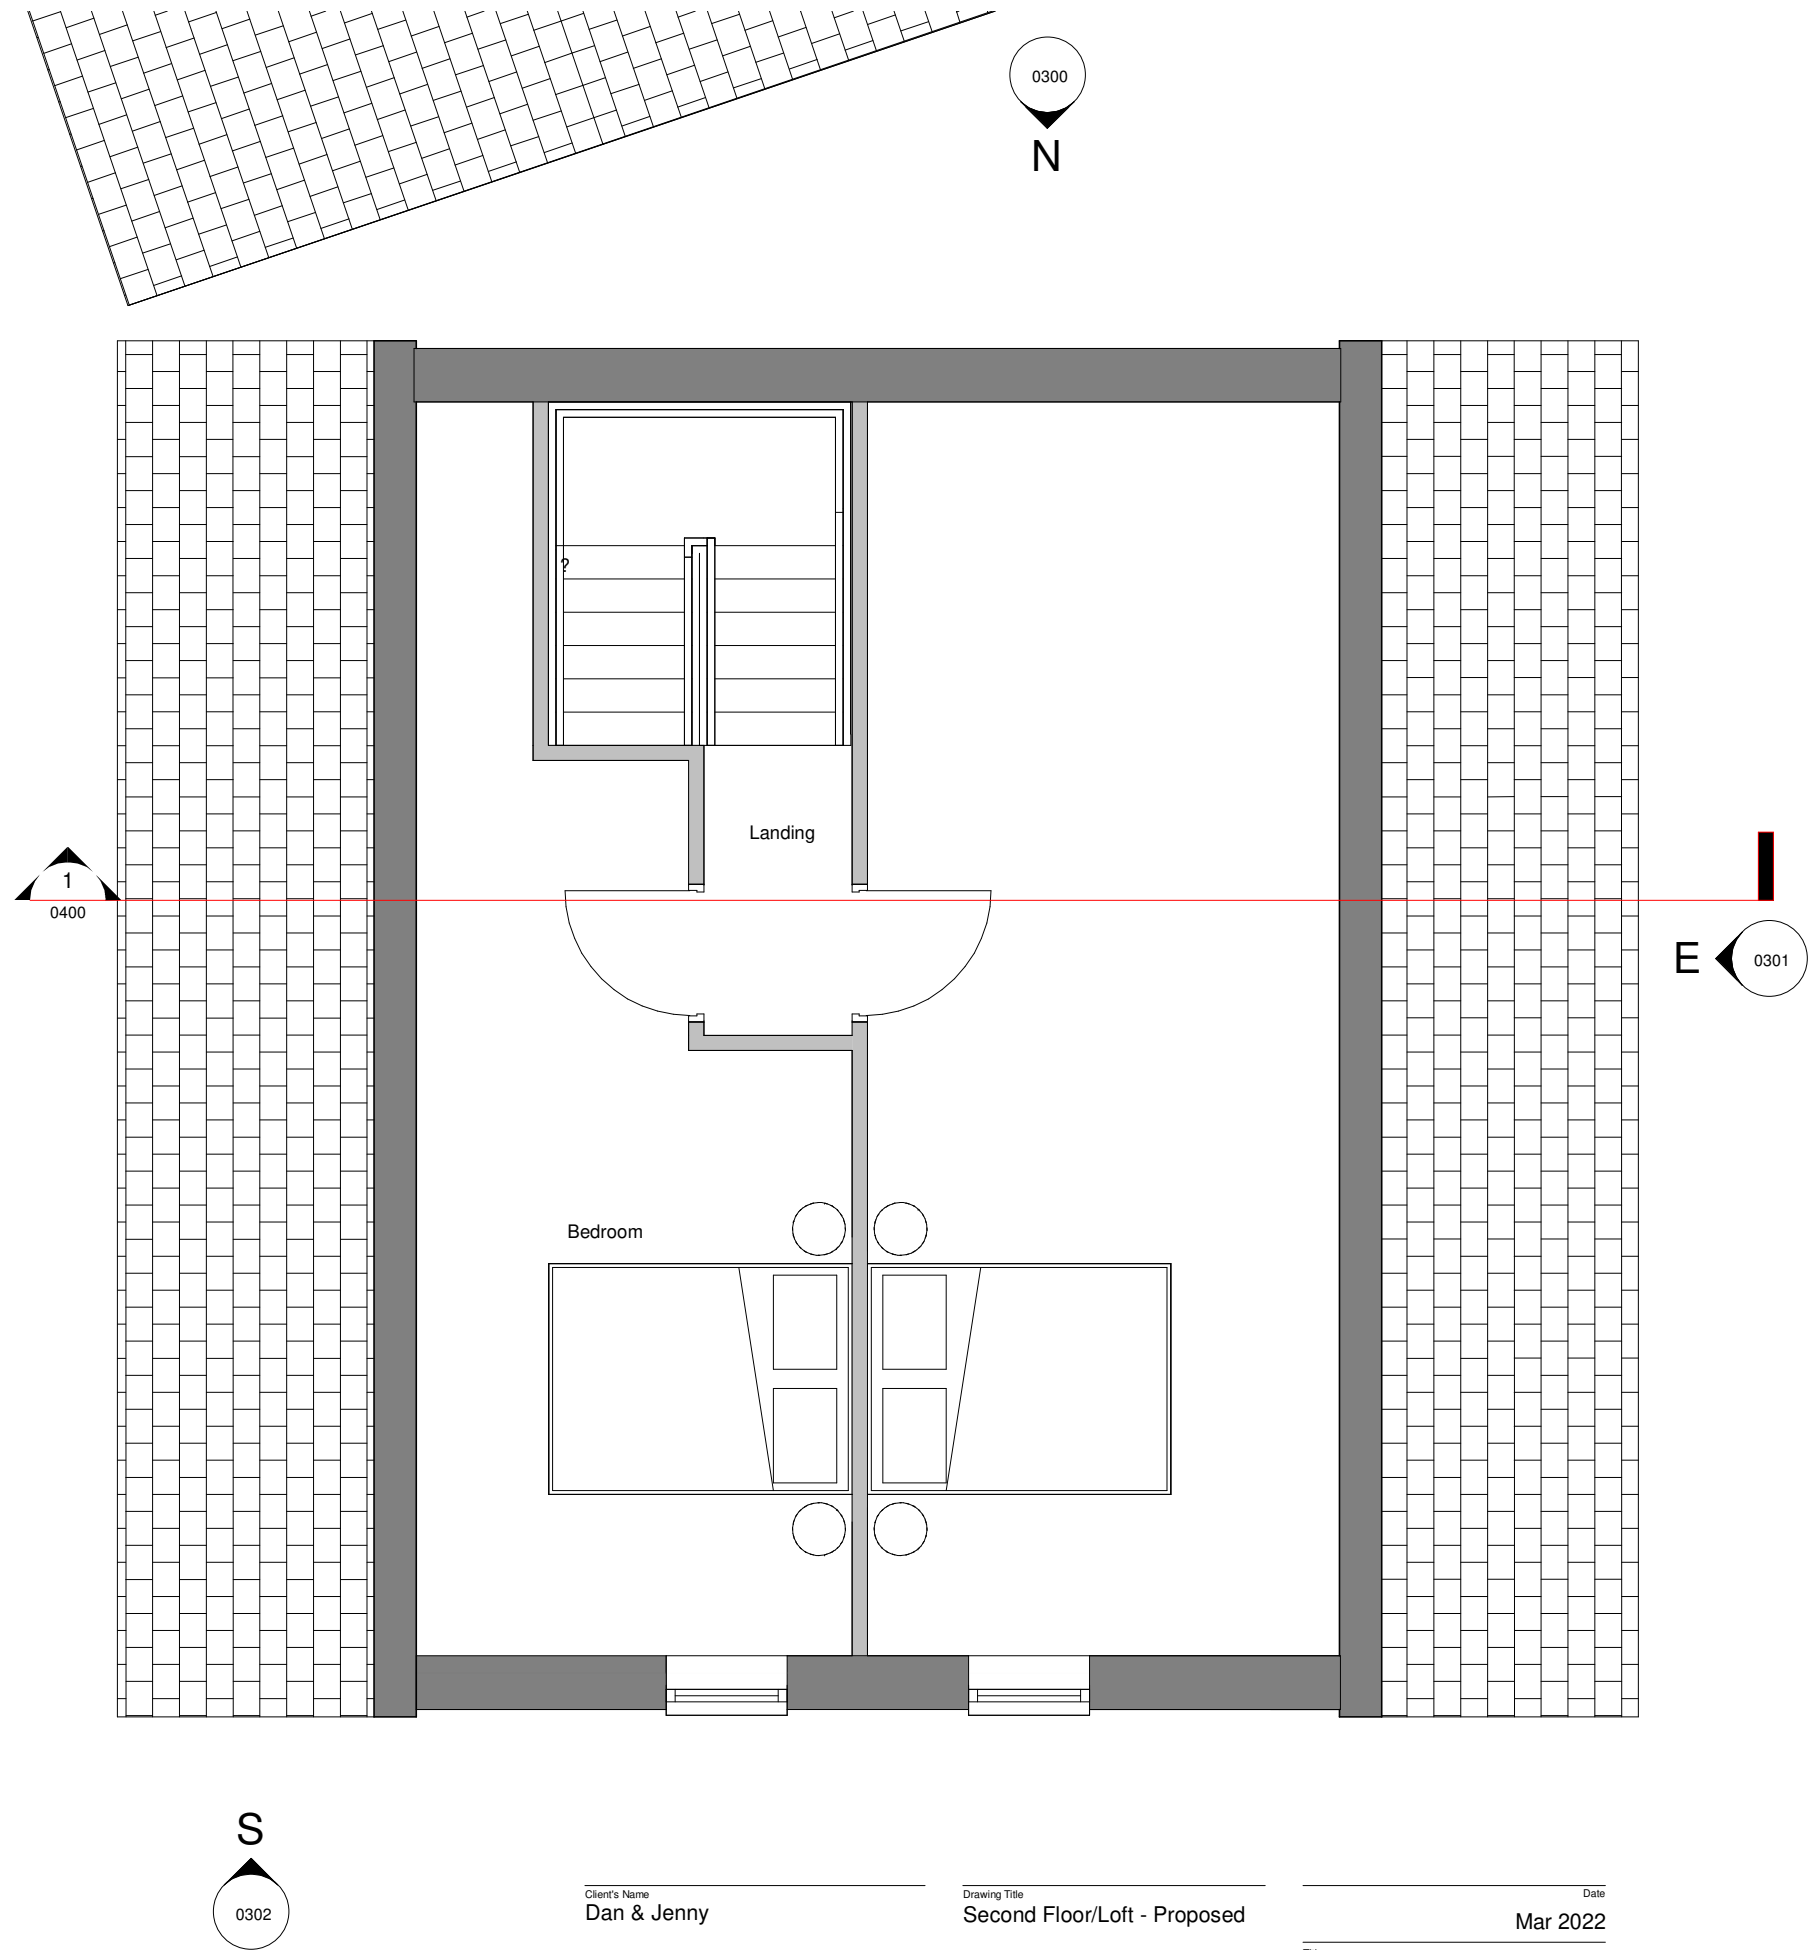

1

## 02 Second Floor FFL - Proposed

1 : 50

S  
0302



Client's Name  
Dan & Jenny

Drawing Title  
Second Floor/Loft - Proposed

Date  
Mar 2022

0.5 0 0.5 1 1.5 2 2.5  
Scale 1:50@A3 m

| Number | Rev |
|--------|-----|
| 0202   |     |

Title  
The Bungalow Caravan,  
Cheadle Road, Cheddleton

Status  
Planning

| Rev | Date | Revision Details | Dr | Ch |
|-----|------|------------------|----|----|
|-----|------|------------------|----|----|

CAD Plot Date: 22/03/2022 18:41:36