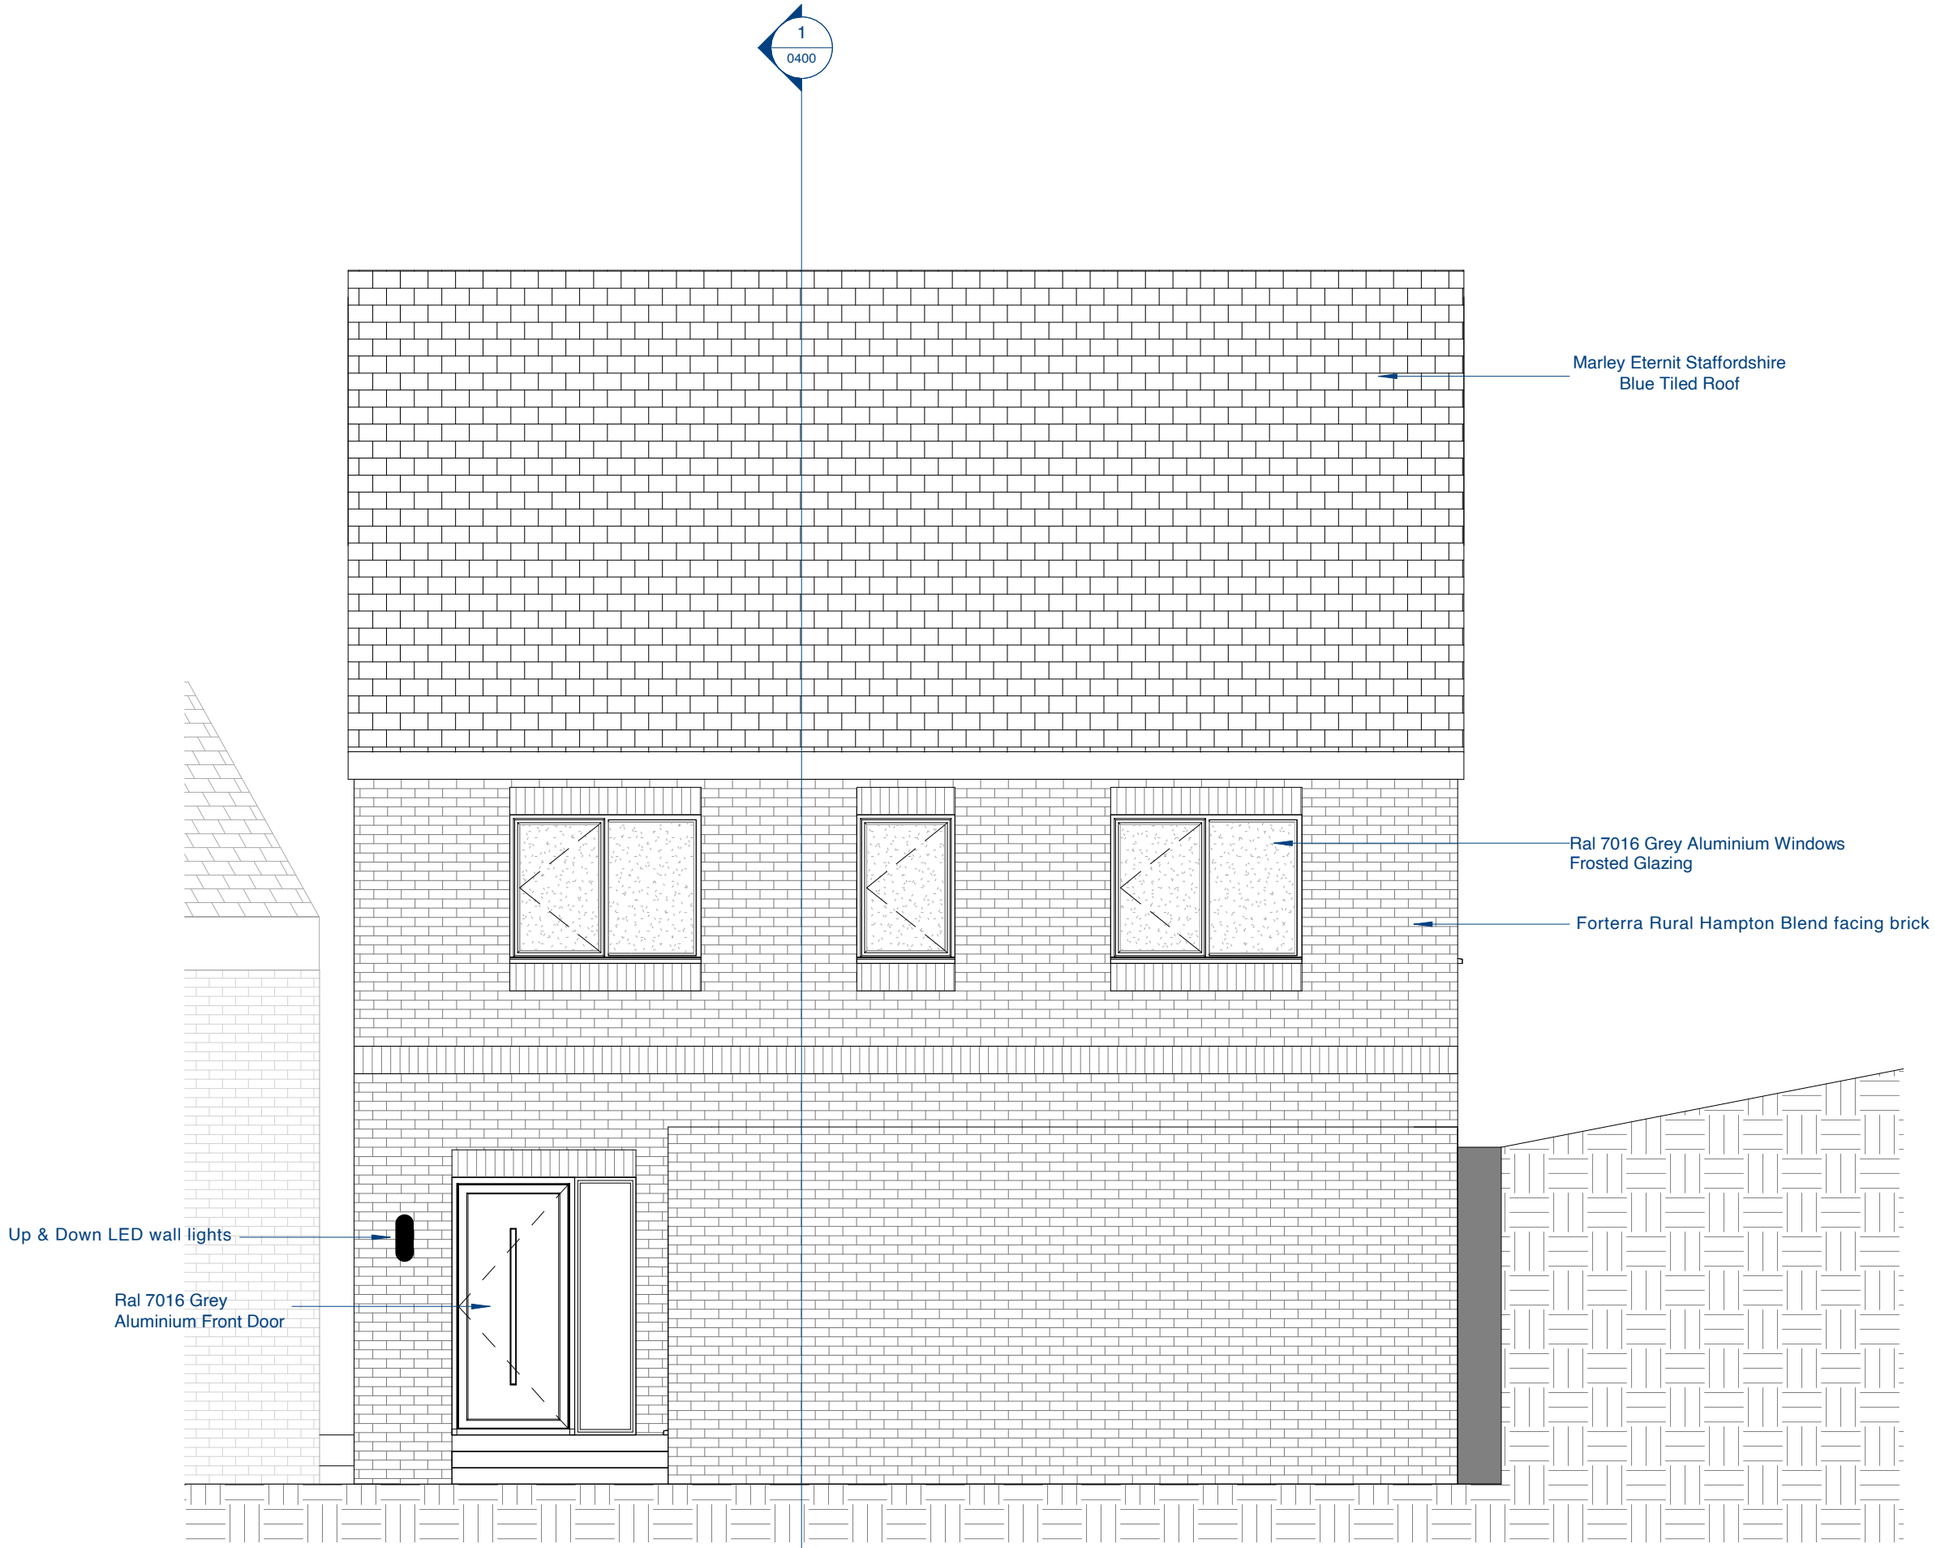

West Elevation - Proposed

1 : 50

Client's Name
Dan & Jenny

Drawing Title
West Elevation - Proposed

Date
June 2022

Title
The Bungalow Caravan,
Cheadle Road, Cheddleton

Status
Planning

0.5 0 0.5 1 1.5 2 2.5 m

Scale 1:50@A3

Number	Rev
0303	

Rev	Date	Revision Details	Dr	Ch

CAD Plot Date: 30/03/2022 17:05:29

No dimensions to be scaled from drawing except for the purposes of Planning Applications. The contractor should check all dimensions on site. It is the contractors responsibility to ensure compliance with Building Regulations.