

TREE CONSTRAINTS AND PROTECTION MEASURES

ELITE ECOLOGY
Professional Ecological and Arboricultural Consultants



Wellesley House
Wellesley Street
Stoke -on-Trent
Staffordshire
ST1-4NF

www.eliteecology.co.uk
www.facebook.com/eliteecology
www.twitter.com/eliteecology

TEL: 01782 287990
MAIL: Enquiries@eliteecology.co.uk

	=	TREE CATEGORY	 CAT: A CAT: B CAT: C CAT: U
	=	RPA	
	=	CANOPY DISTRIBUTION	




	=	PROTECTIVE FENCING/ BARRIER
	=	PROPOSED TREE REMOVALS
	=	PROPOSAL AREA

THIS DRAWING WAS ORIGINALLY PRODUCED
IN COLOUR A MONOCHROME COPY SHOULD NOT BE
RELIED UPON

THIS DRAWING IS INTENDED TO BE USED IN
CONJUNCTION WITH THE BS5837 TREE SURVEY
DOCUMENT WHICH SPECIFIES ALL RPA'S AND
CANOPY DISTRIBUTIONS

DRAWN BY: D. WHITEHEAD
DATE: 20/05/2022
SITE ADDRESS: LAND AT WILFIELD LANE

DOCUMENT NUMBER: EEARBTP0042

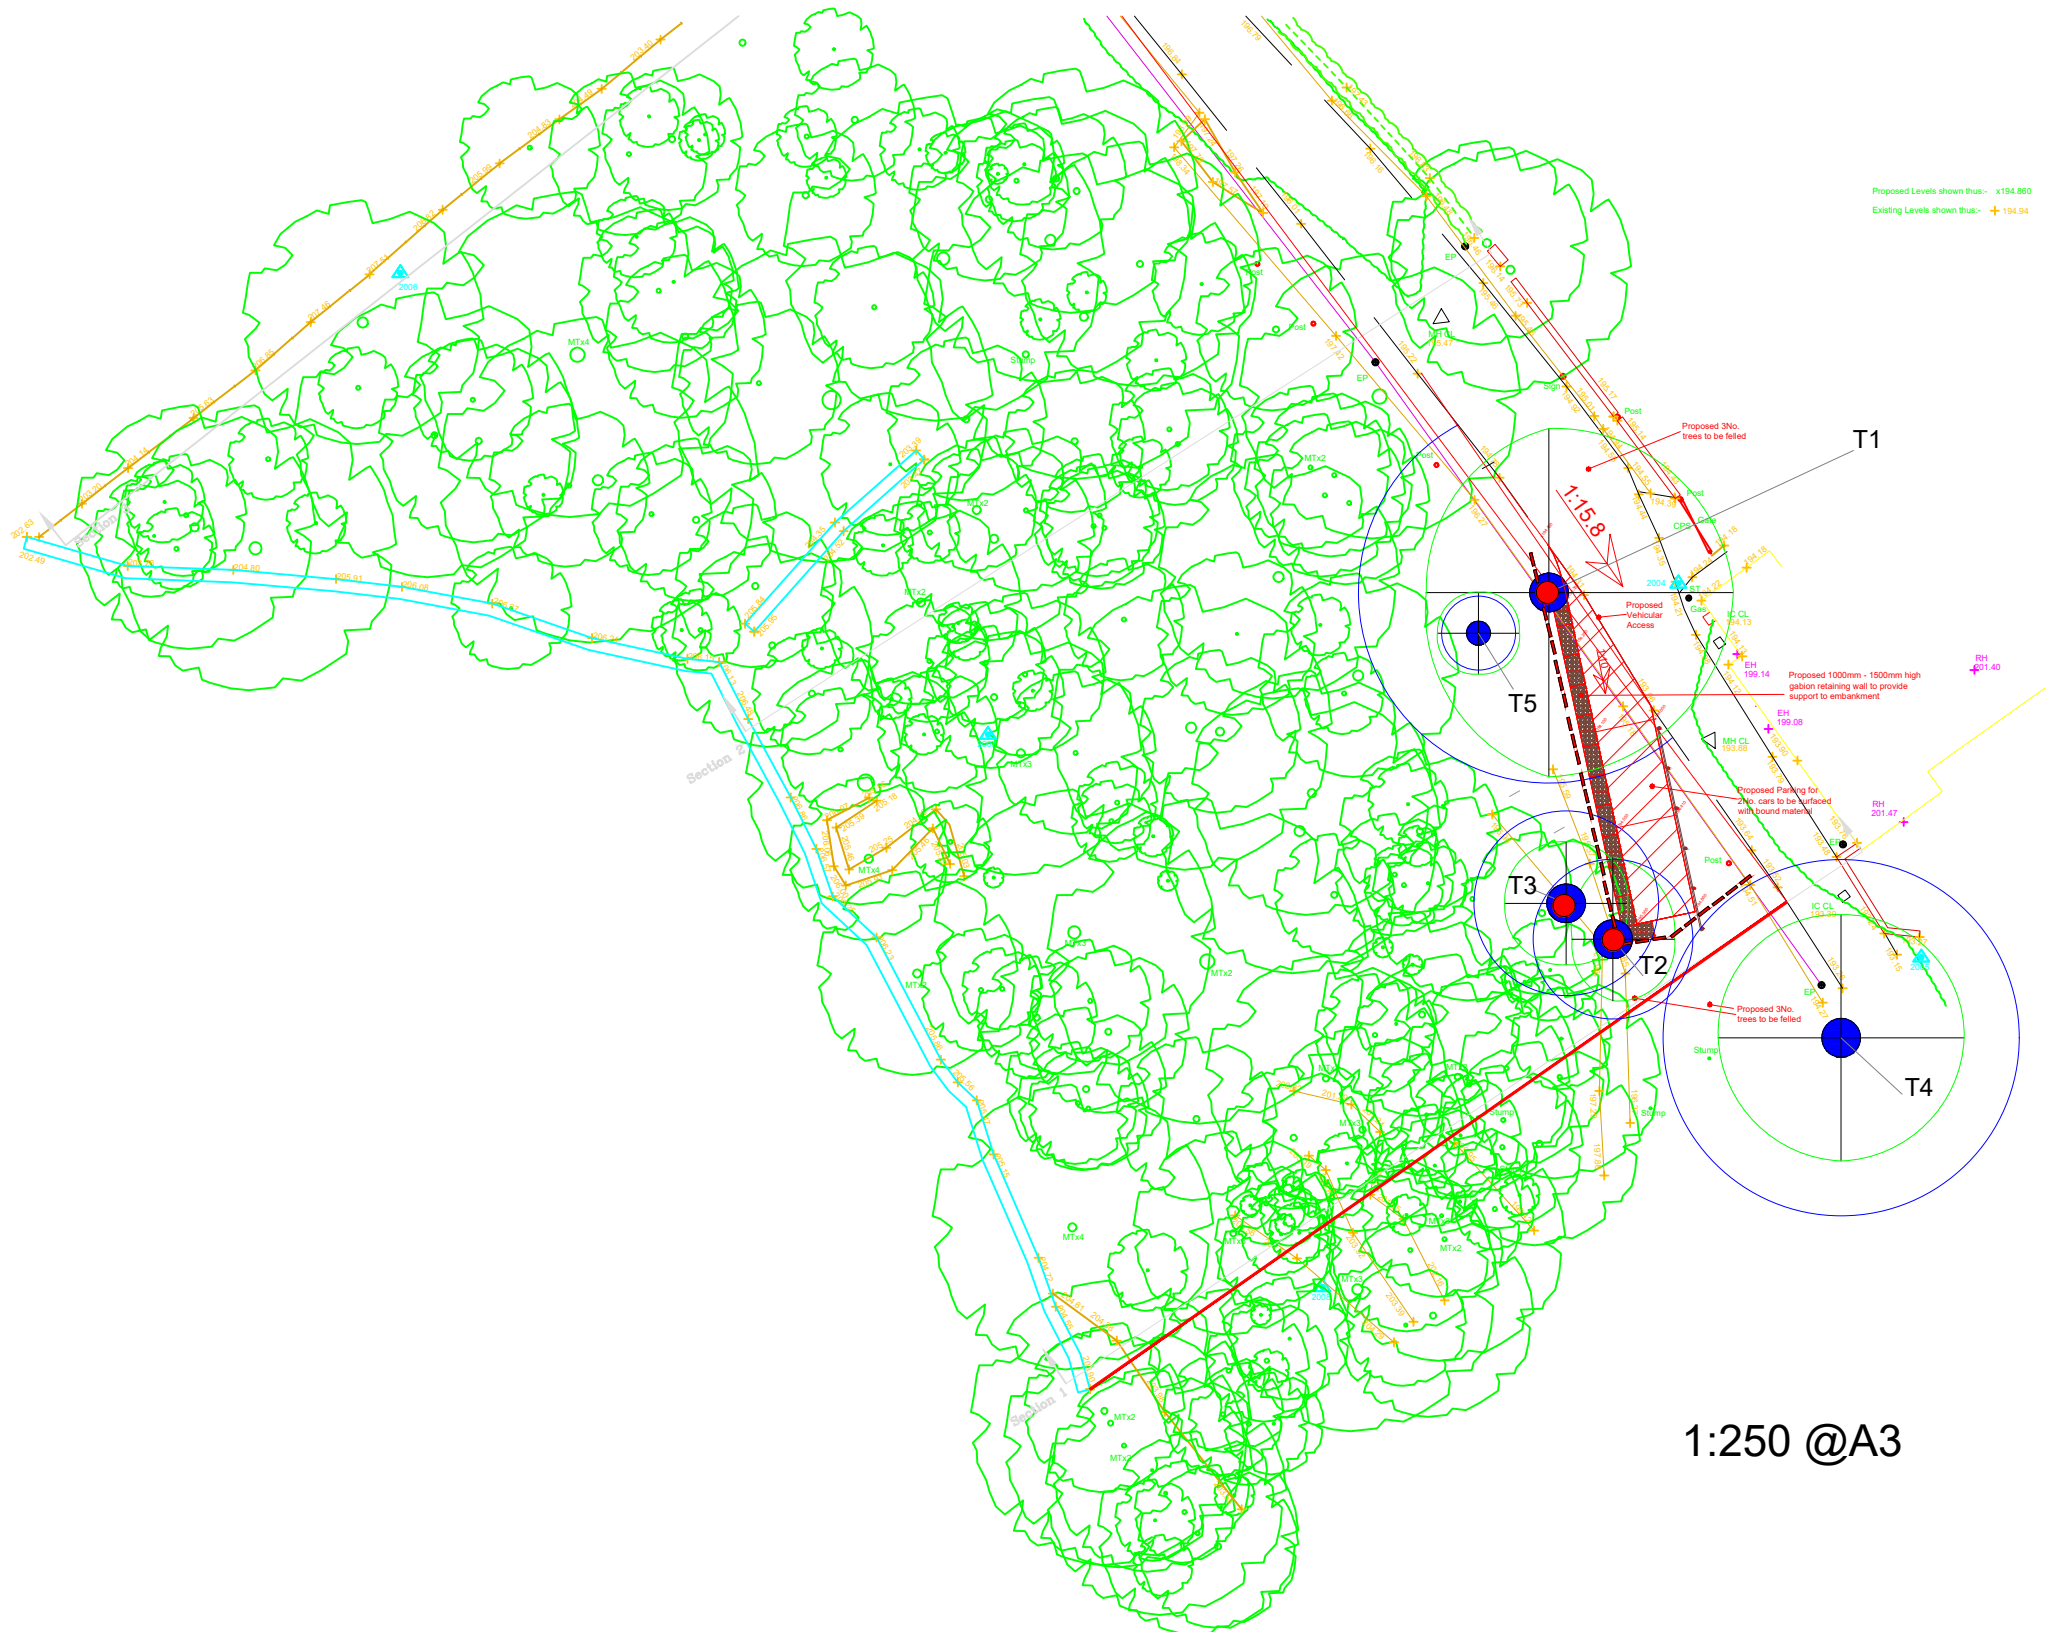

1:250 @A3