



0 1 2 3 4 5metres
scale bar @ 1:50 on A1 Sheet

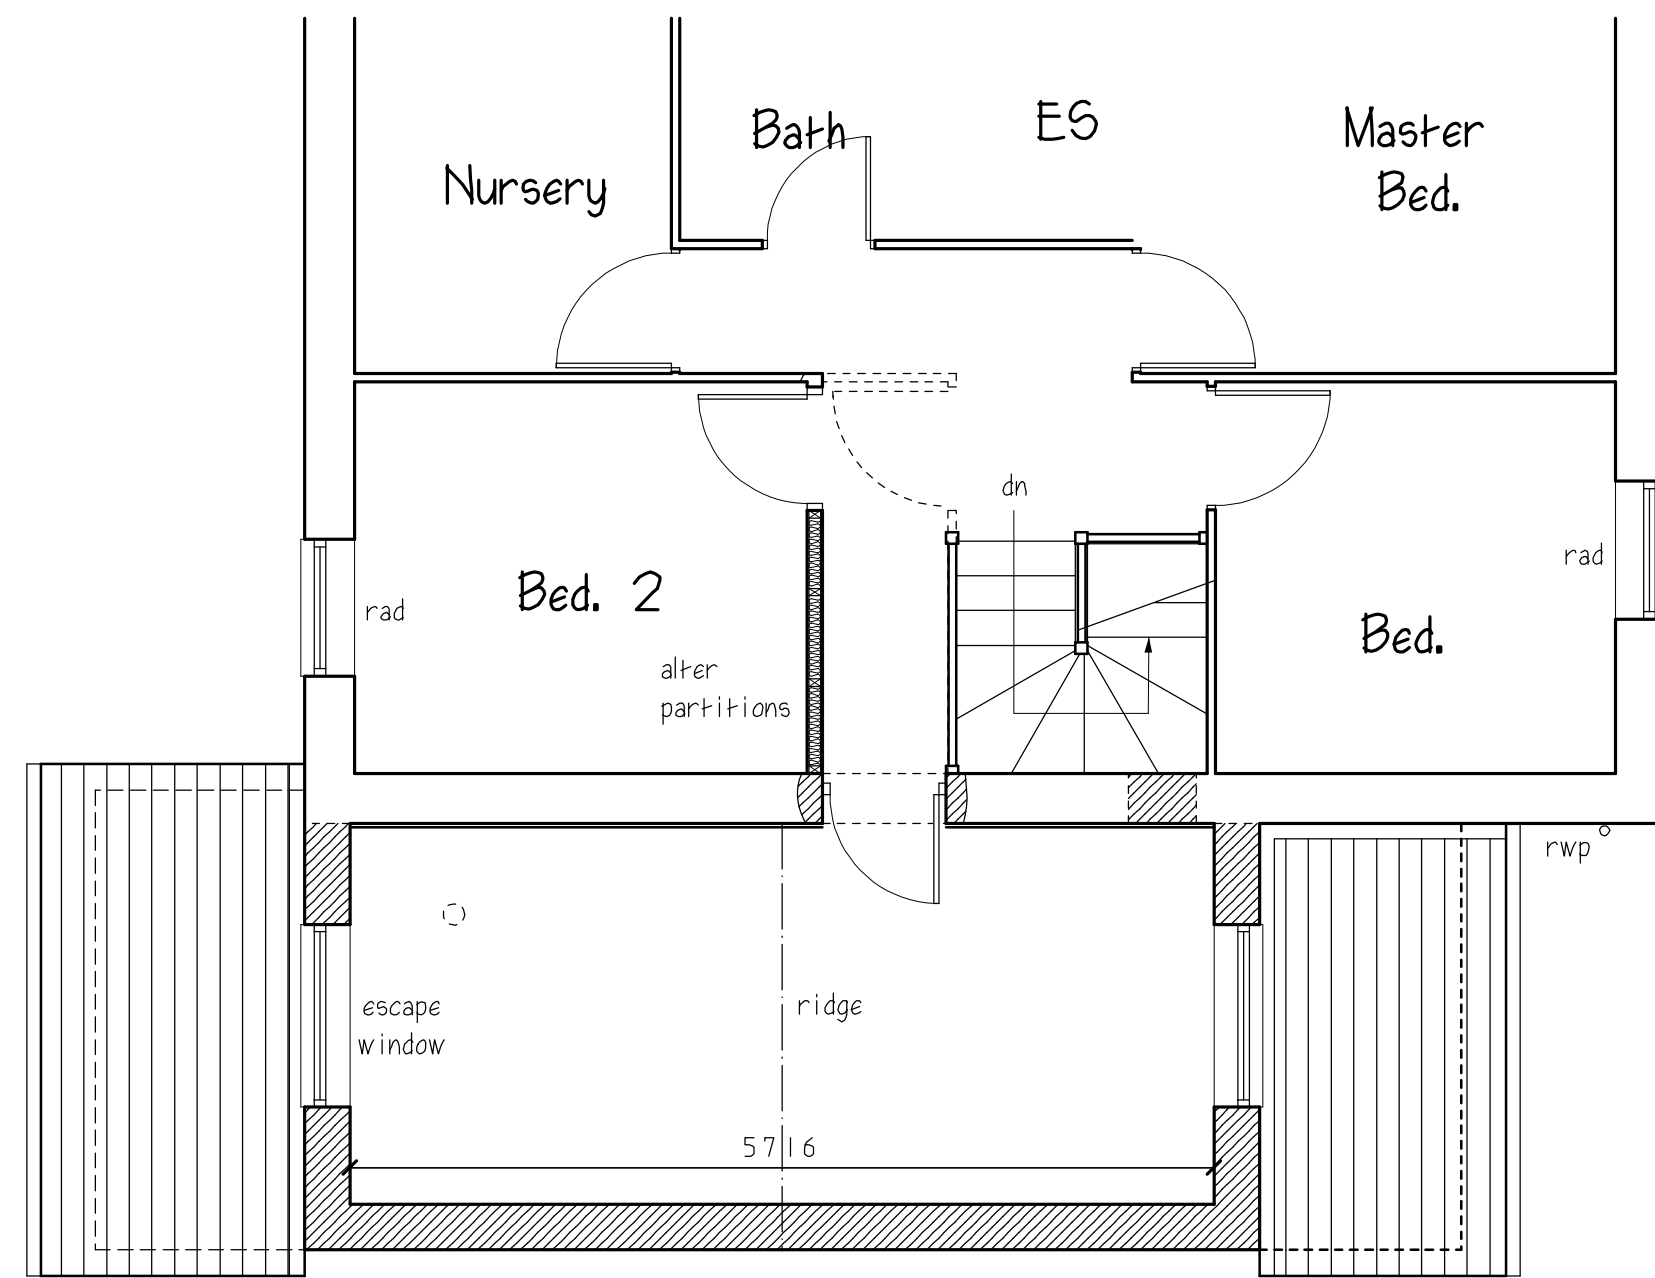


Part First Floor Plan


Side Elevation

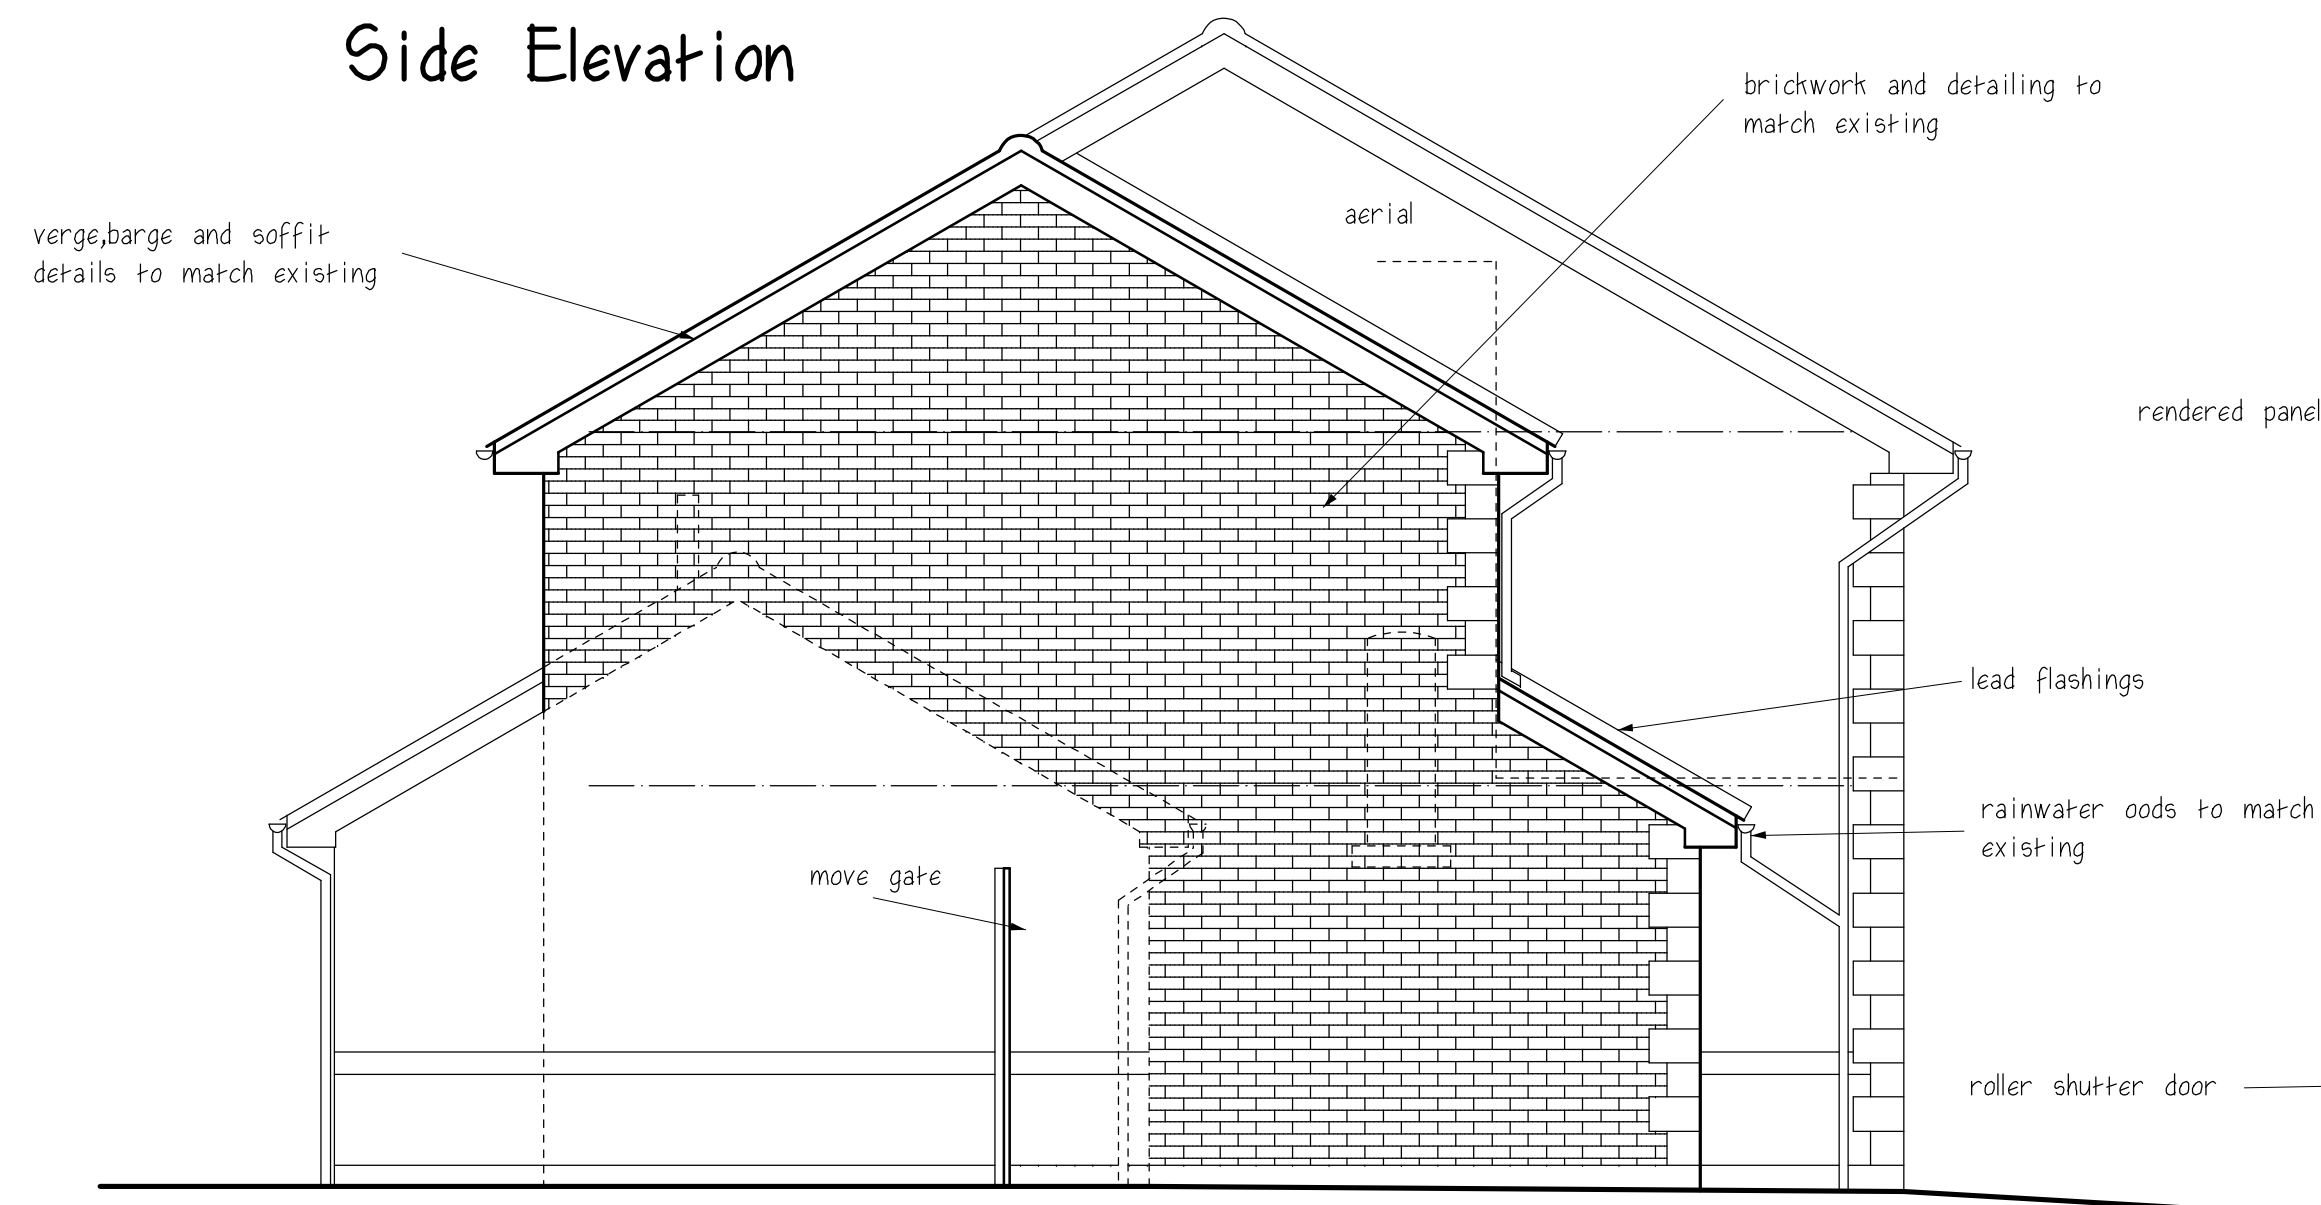

Part Front Elevation

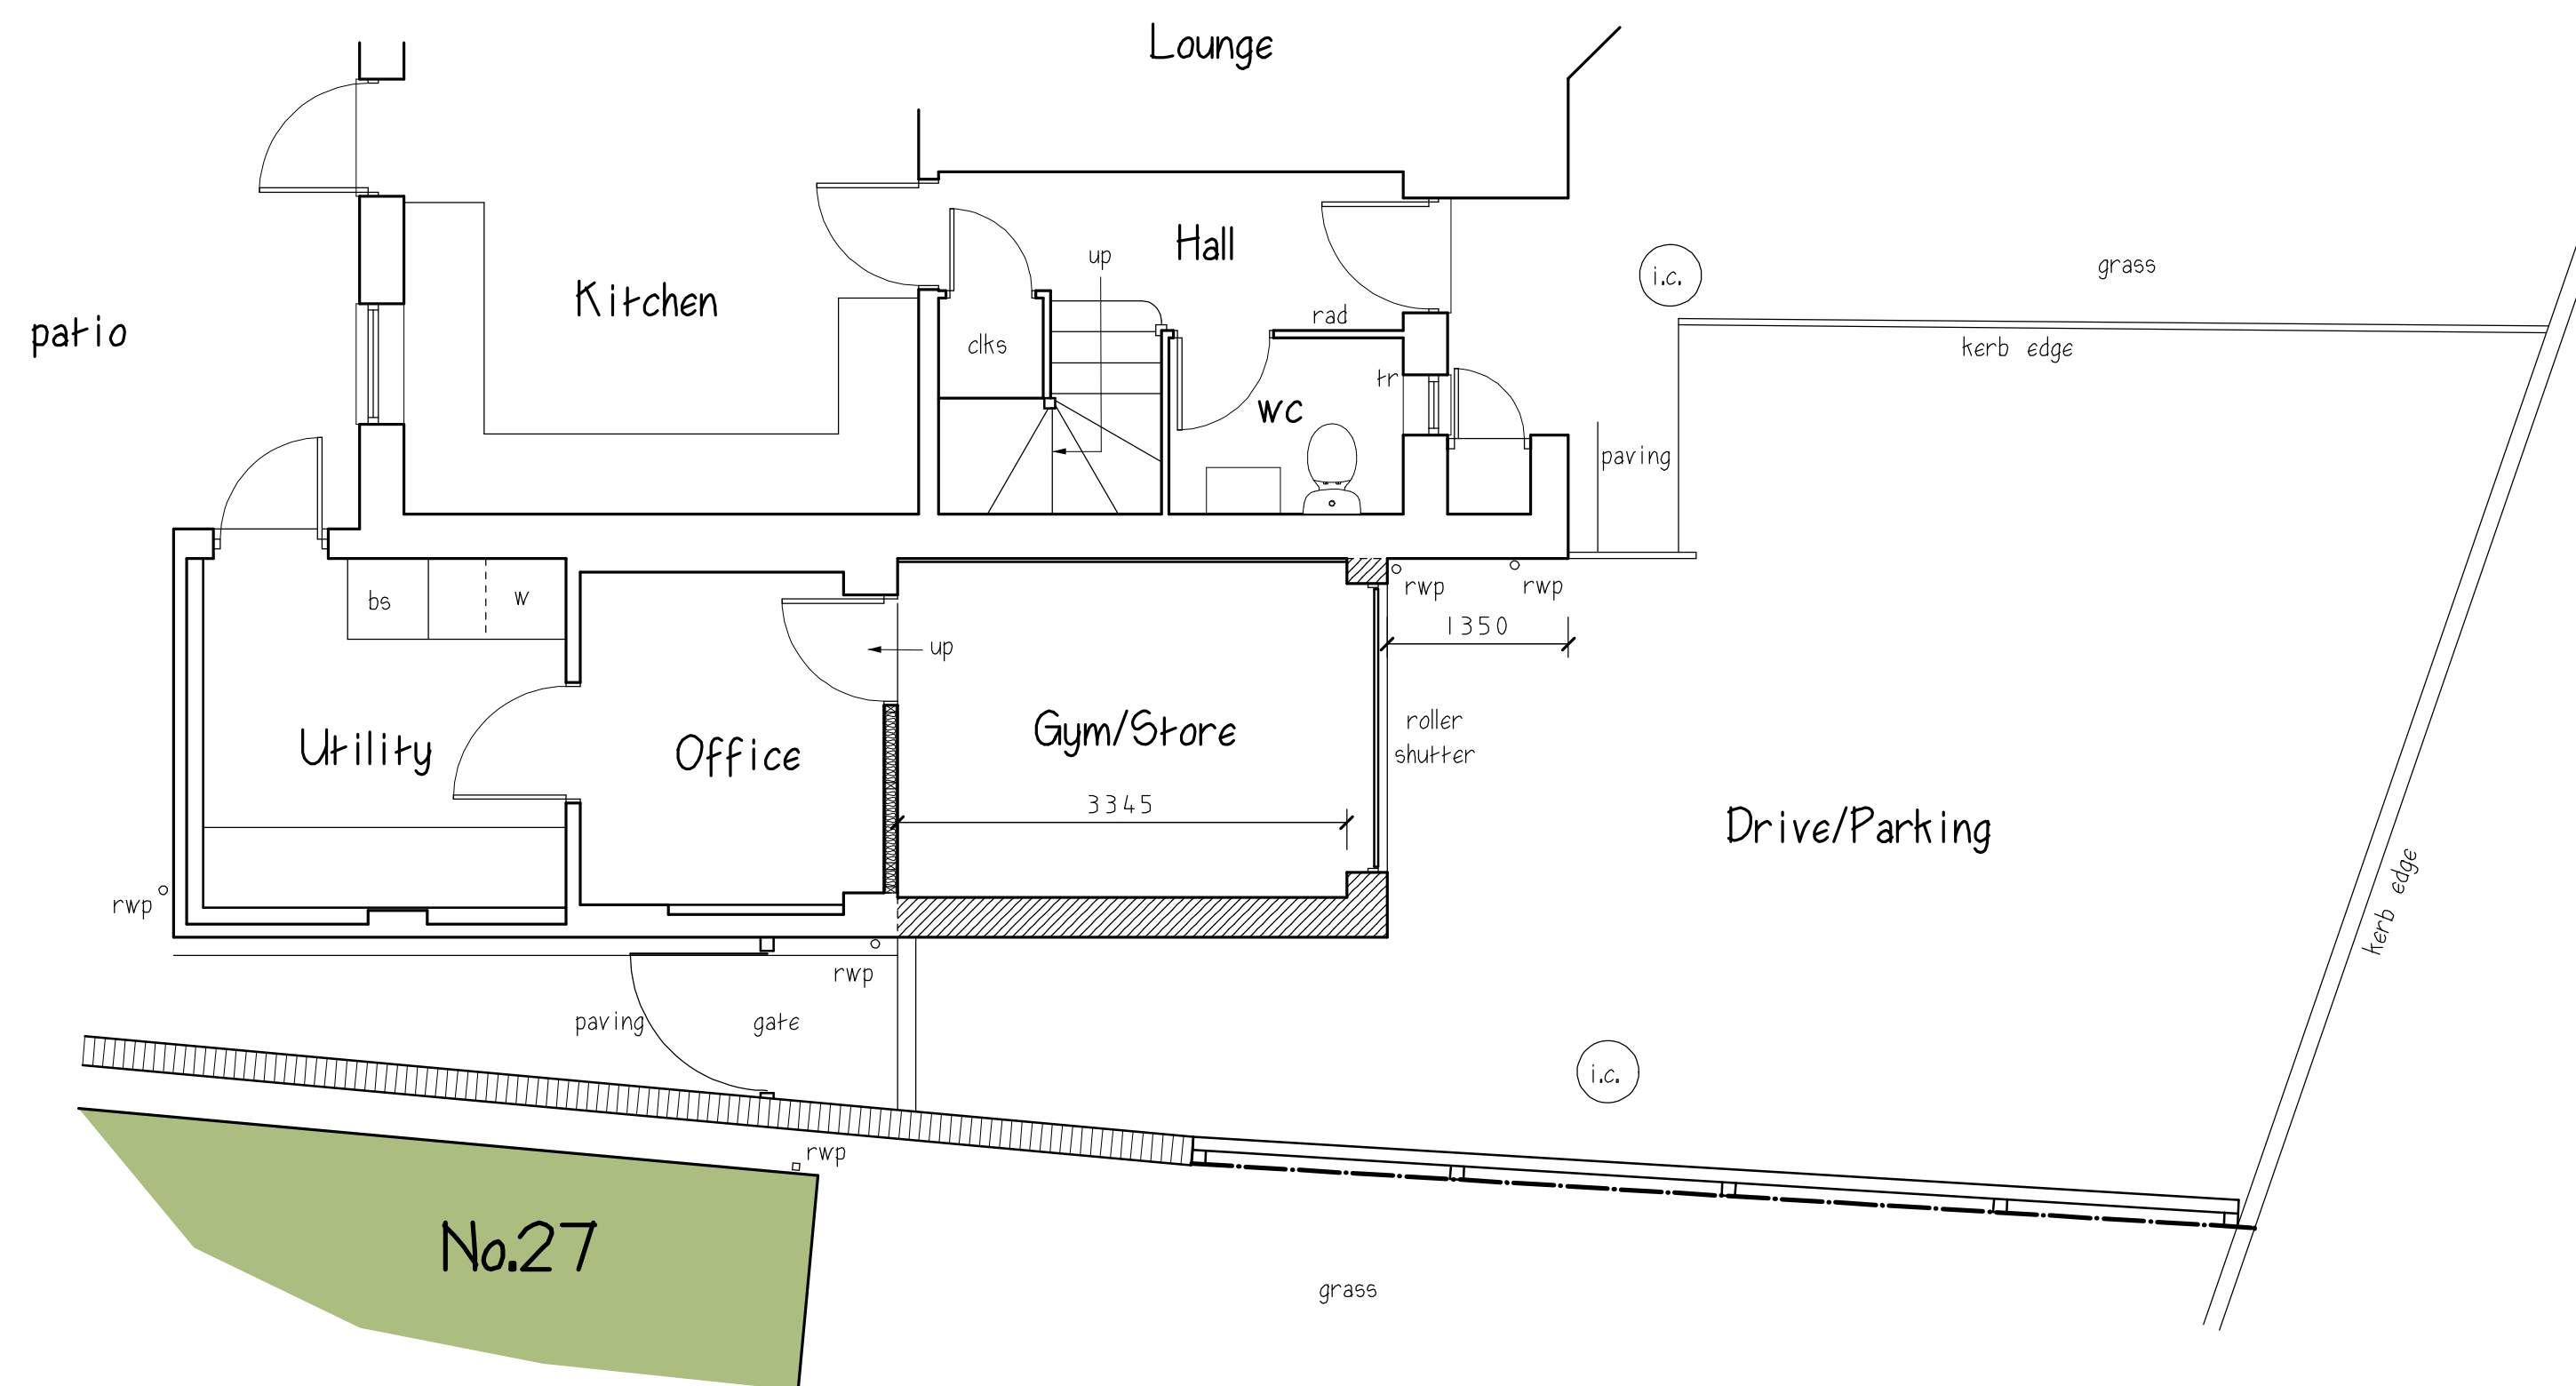

Part Ground Floor/Block Plan

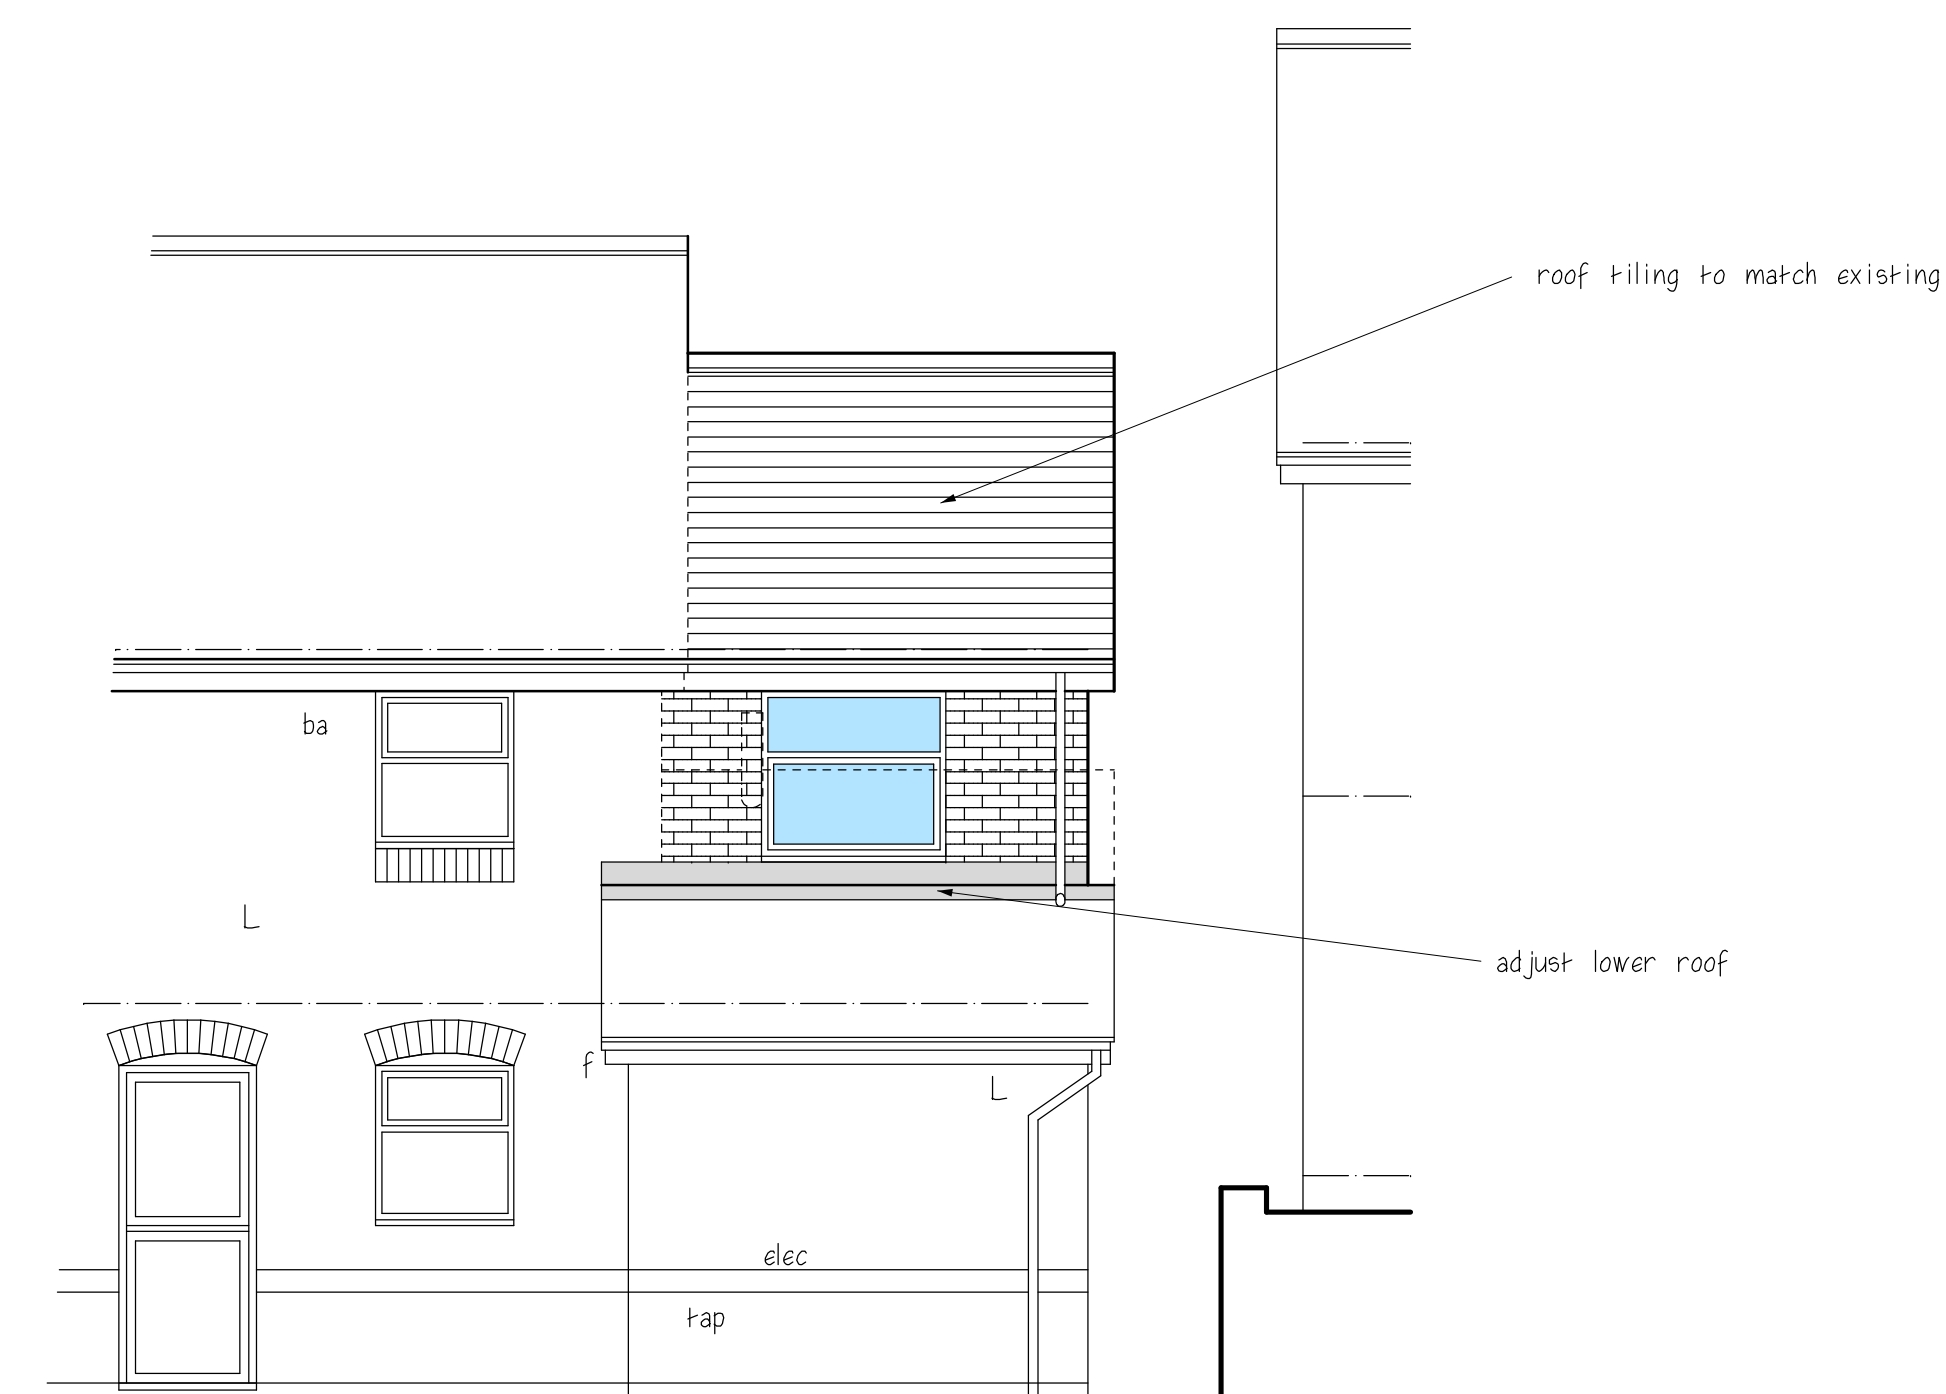

Part Rear Elevation



Clients are advised to clarify dimensions with the author prior to setting out and not to scale from the drawing. This drawing is copyright and should not be reproduced without the written consent of RLM ASSOCIATES.

RLM ASSOCIATES

JOB	29, MOUNTSIDE GARDENS, LEEK.
CLIENT	Mr. D. SMART.
DRAWING	SCHEMATIC PROPOSAL FOR EXTENSION.
DATE	July 2022.
SCALE	1:50.
DRWG. No.	RLM825/5.
REVISION	A.

