



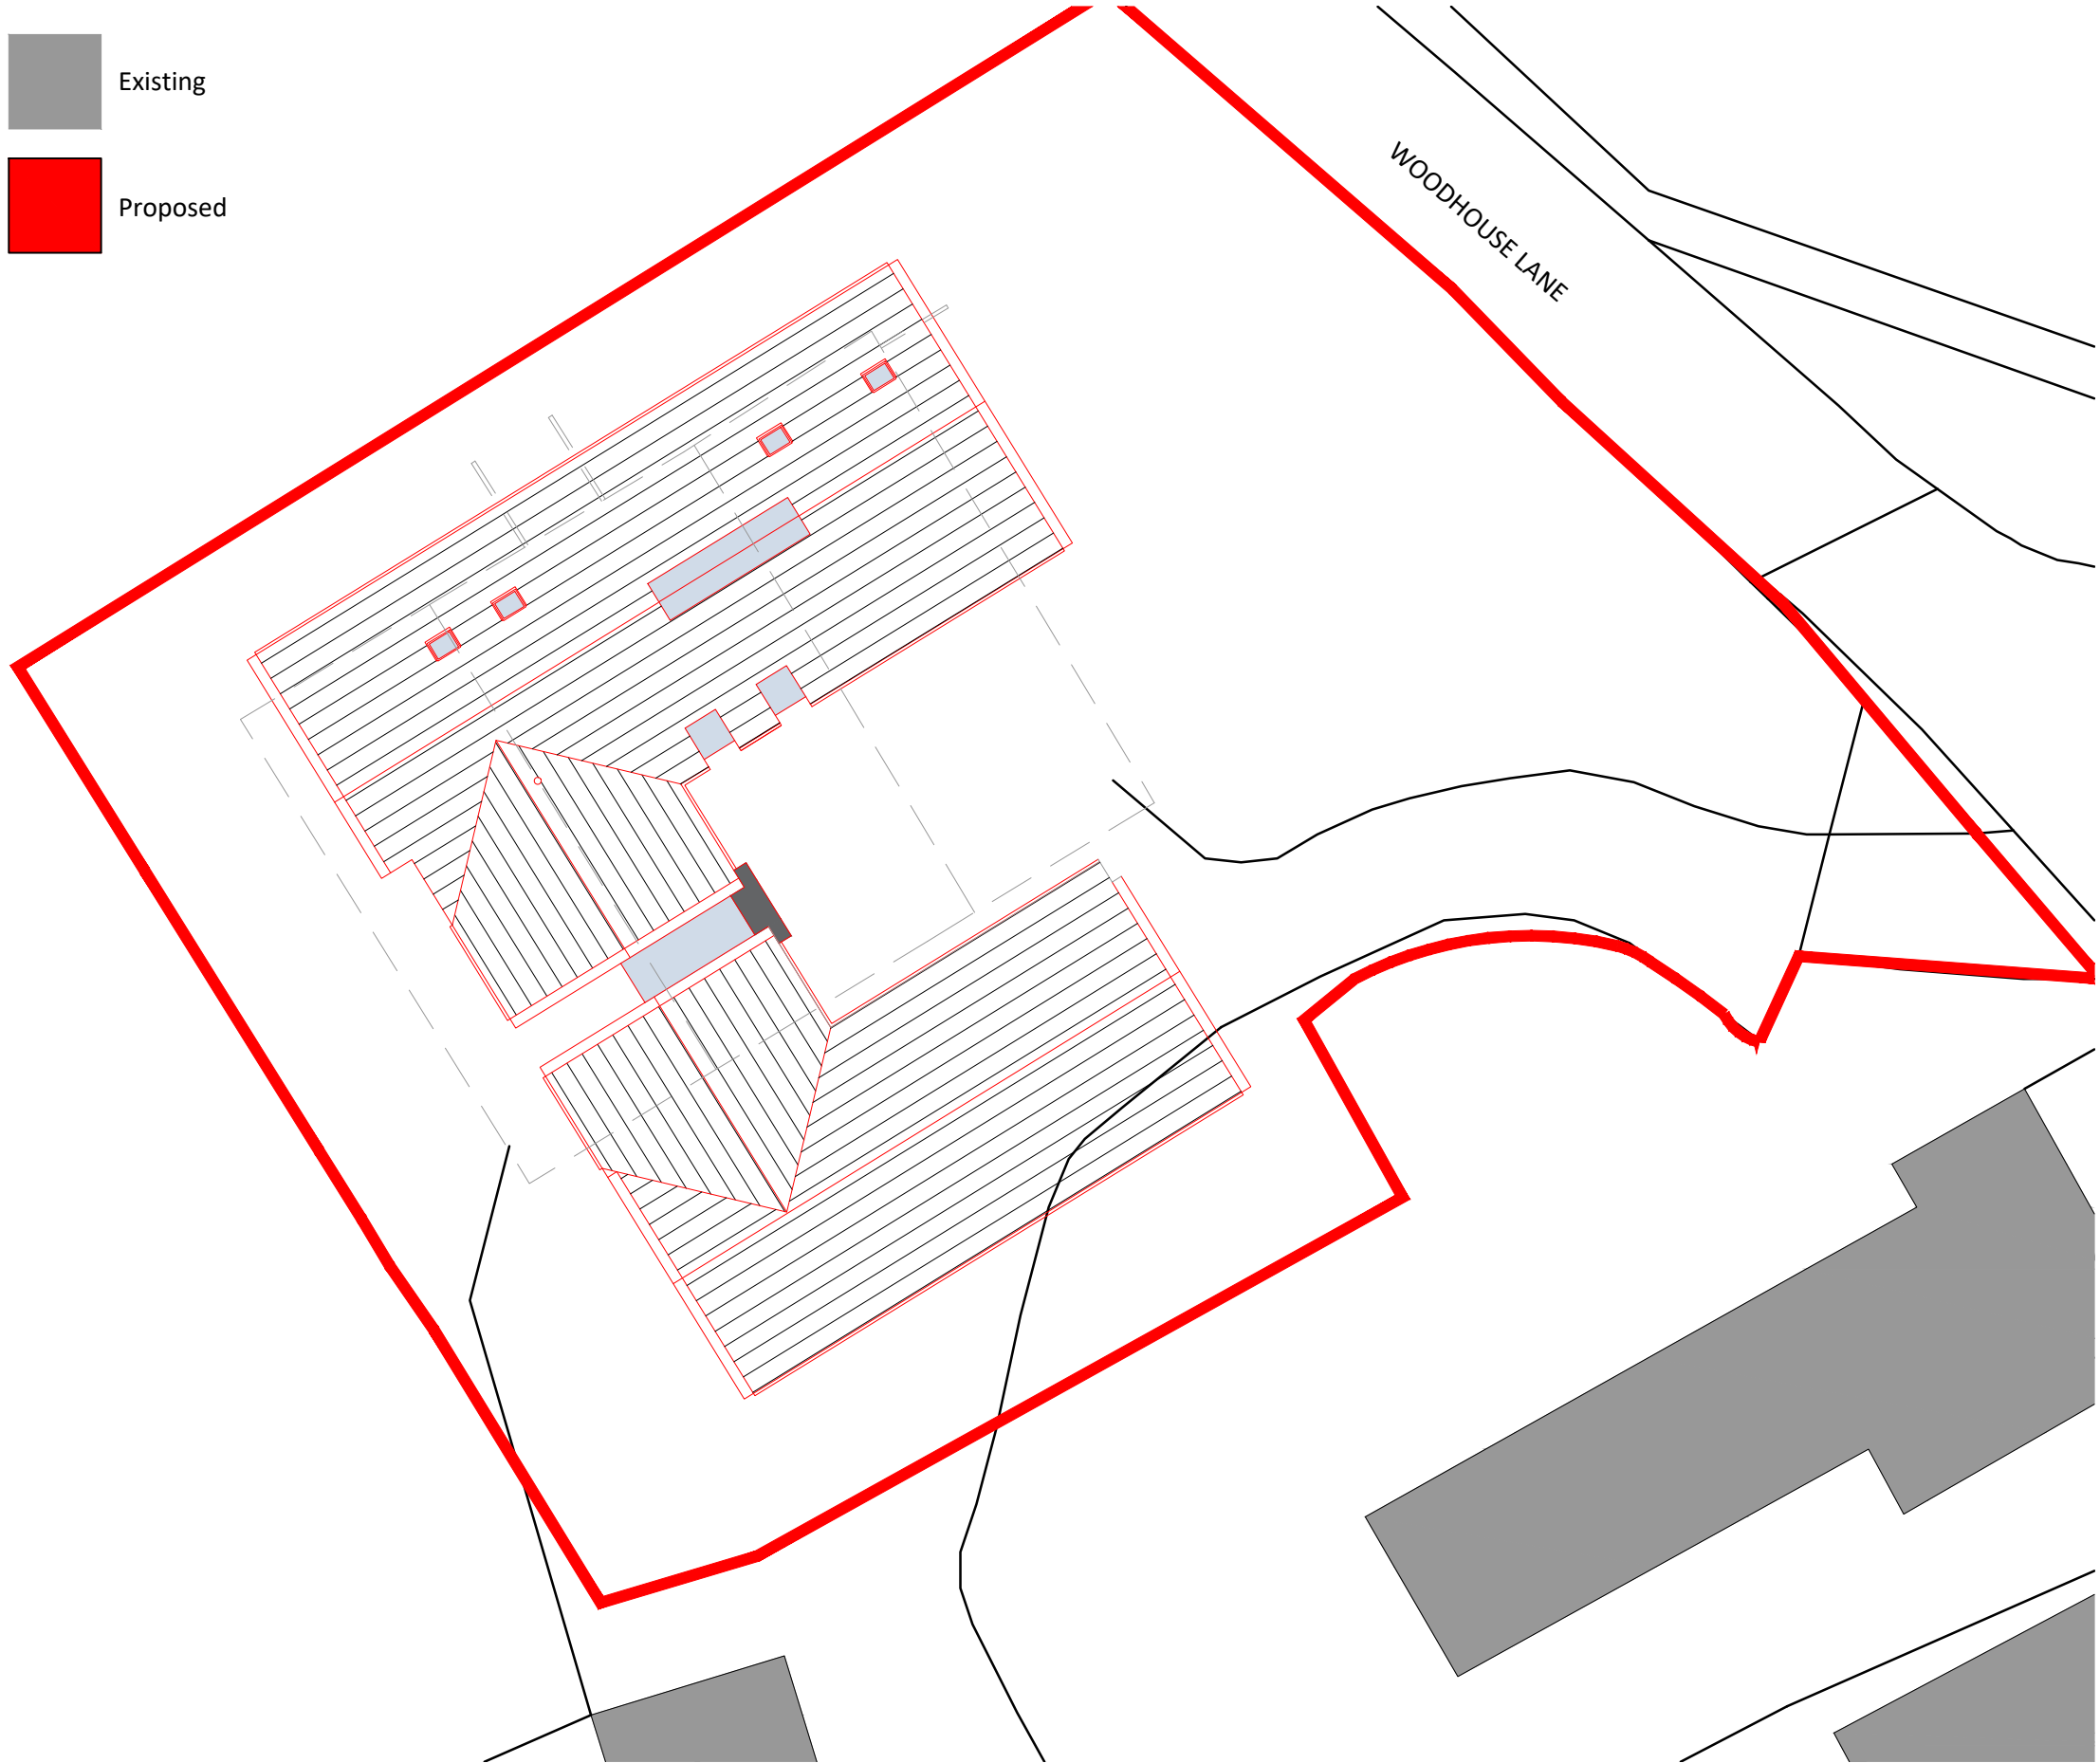

SITE LOCATION PLAN
Scale 1:200

SCALE BAR 1:200
Scales shown in millimeters

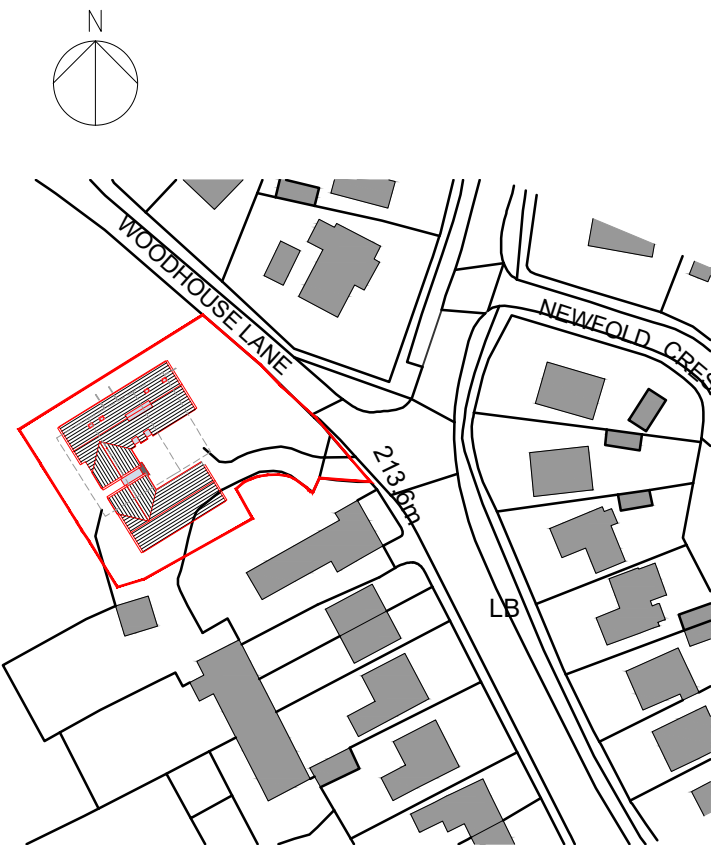

SITE LOCATION PLAN
Scale 1:1250

Status **PLANNING**

Project
**Newfold Farm, Sytch Road, Brown Edge,
Stoke-on-Trent, ST6 8QX**

Client
Mr and Mrs Guest

Drawing
Block Plan

Project No	Drawing Number	Revision
PR-0700	PL-002	-

Date	Scale (A3 Sheet)	Checked	Drawn
27.05.22	as shown	ALH	EI



France + Associates
83 Fitzwilliam Street
Huddersfield
HD1 5LG

t: 01484 960 560
e: admin@franceandassociates.co.uk
www.franceandassociates.co.uk