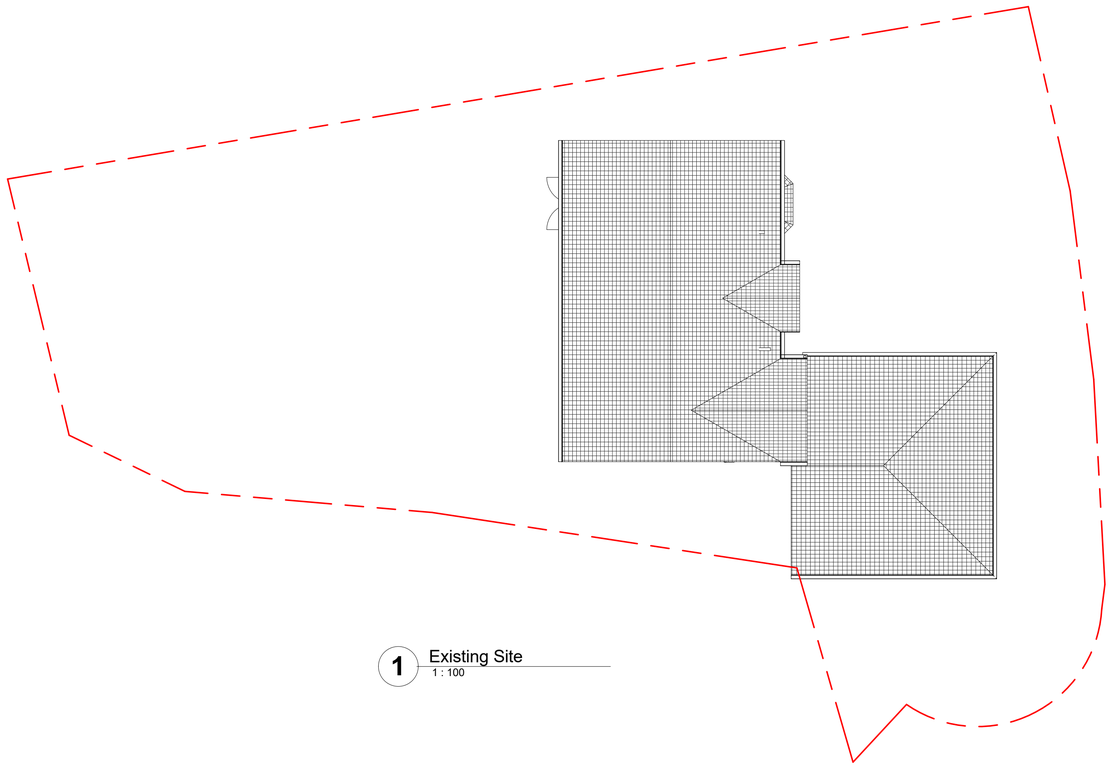

1 Existing Site
1 : 100

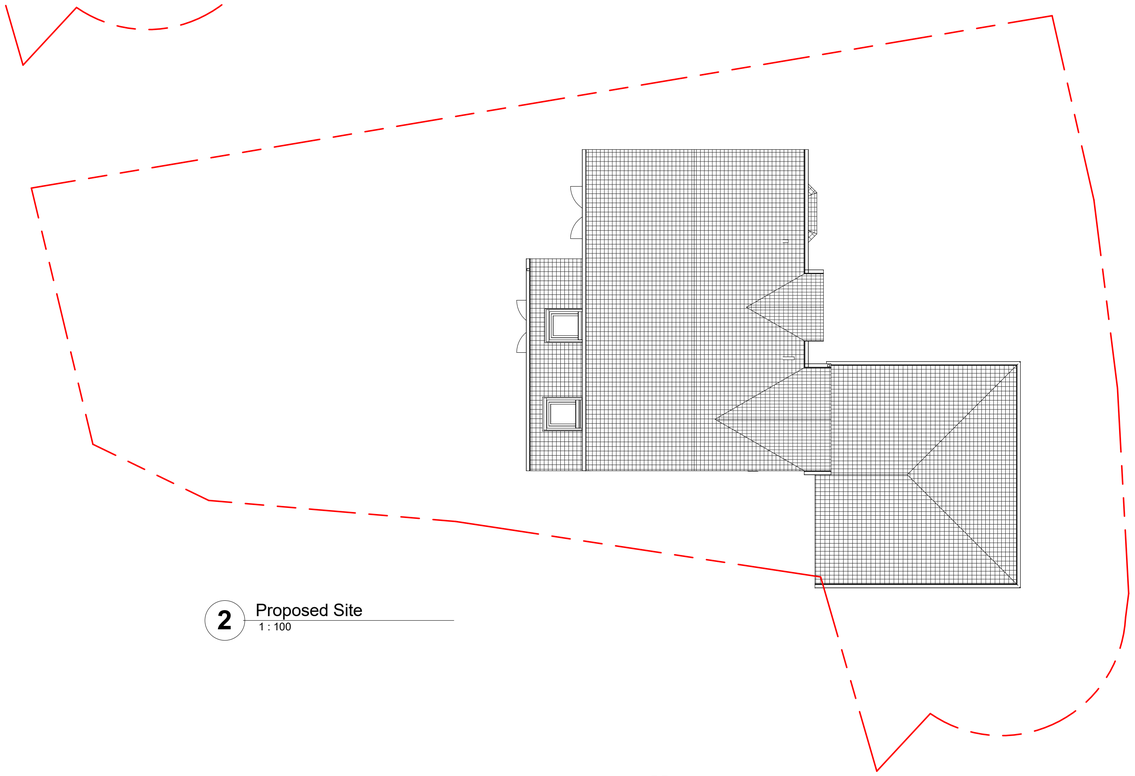

2 Proposed Site
1 : 100

North

WARNING:- THIS MAY BE A REDUCED SIZE PRINT, CHECK SCALES BELOW.

SCALE: 1 to 100

0 5m 10m

KIRK DEZIGNS
Holly Berry House, Main Road, Shavington, CW2 5DX
Tel: 01270 652436
email: office@kirkdezigns.com

These drawings are to be used for planning and design purposes only.

There use is restricted to a visual representation, they are not to be used as a reference or guide to constructing the depicted work. No guarantee is implied or given to the requirements of materials or building regulation compliance within these drawings.

For full construction details, refer to building regulation drawings only.

Do not scale from this drawing unless for planning purposes.

All sizes shown in millimetres.

No reproduction of these plans and related documentation is permitted without the written consent of the author and full payment has been received.
©Copyright Kirk DeZigns Ltd 2022

No.	Description	Date

Mr & Mrs Boulton
17 St. Davids Way
Knypersley
Stoke on Trent
Staffordshire
ST8 7XA

Project Number 2205201

Date Issue Date

Drawn by G.K.

Validated A.K.

Title
Site Roof Plans

A109-00-A1 Scale 1 : 100