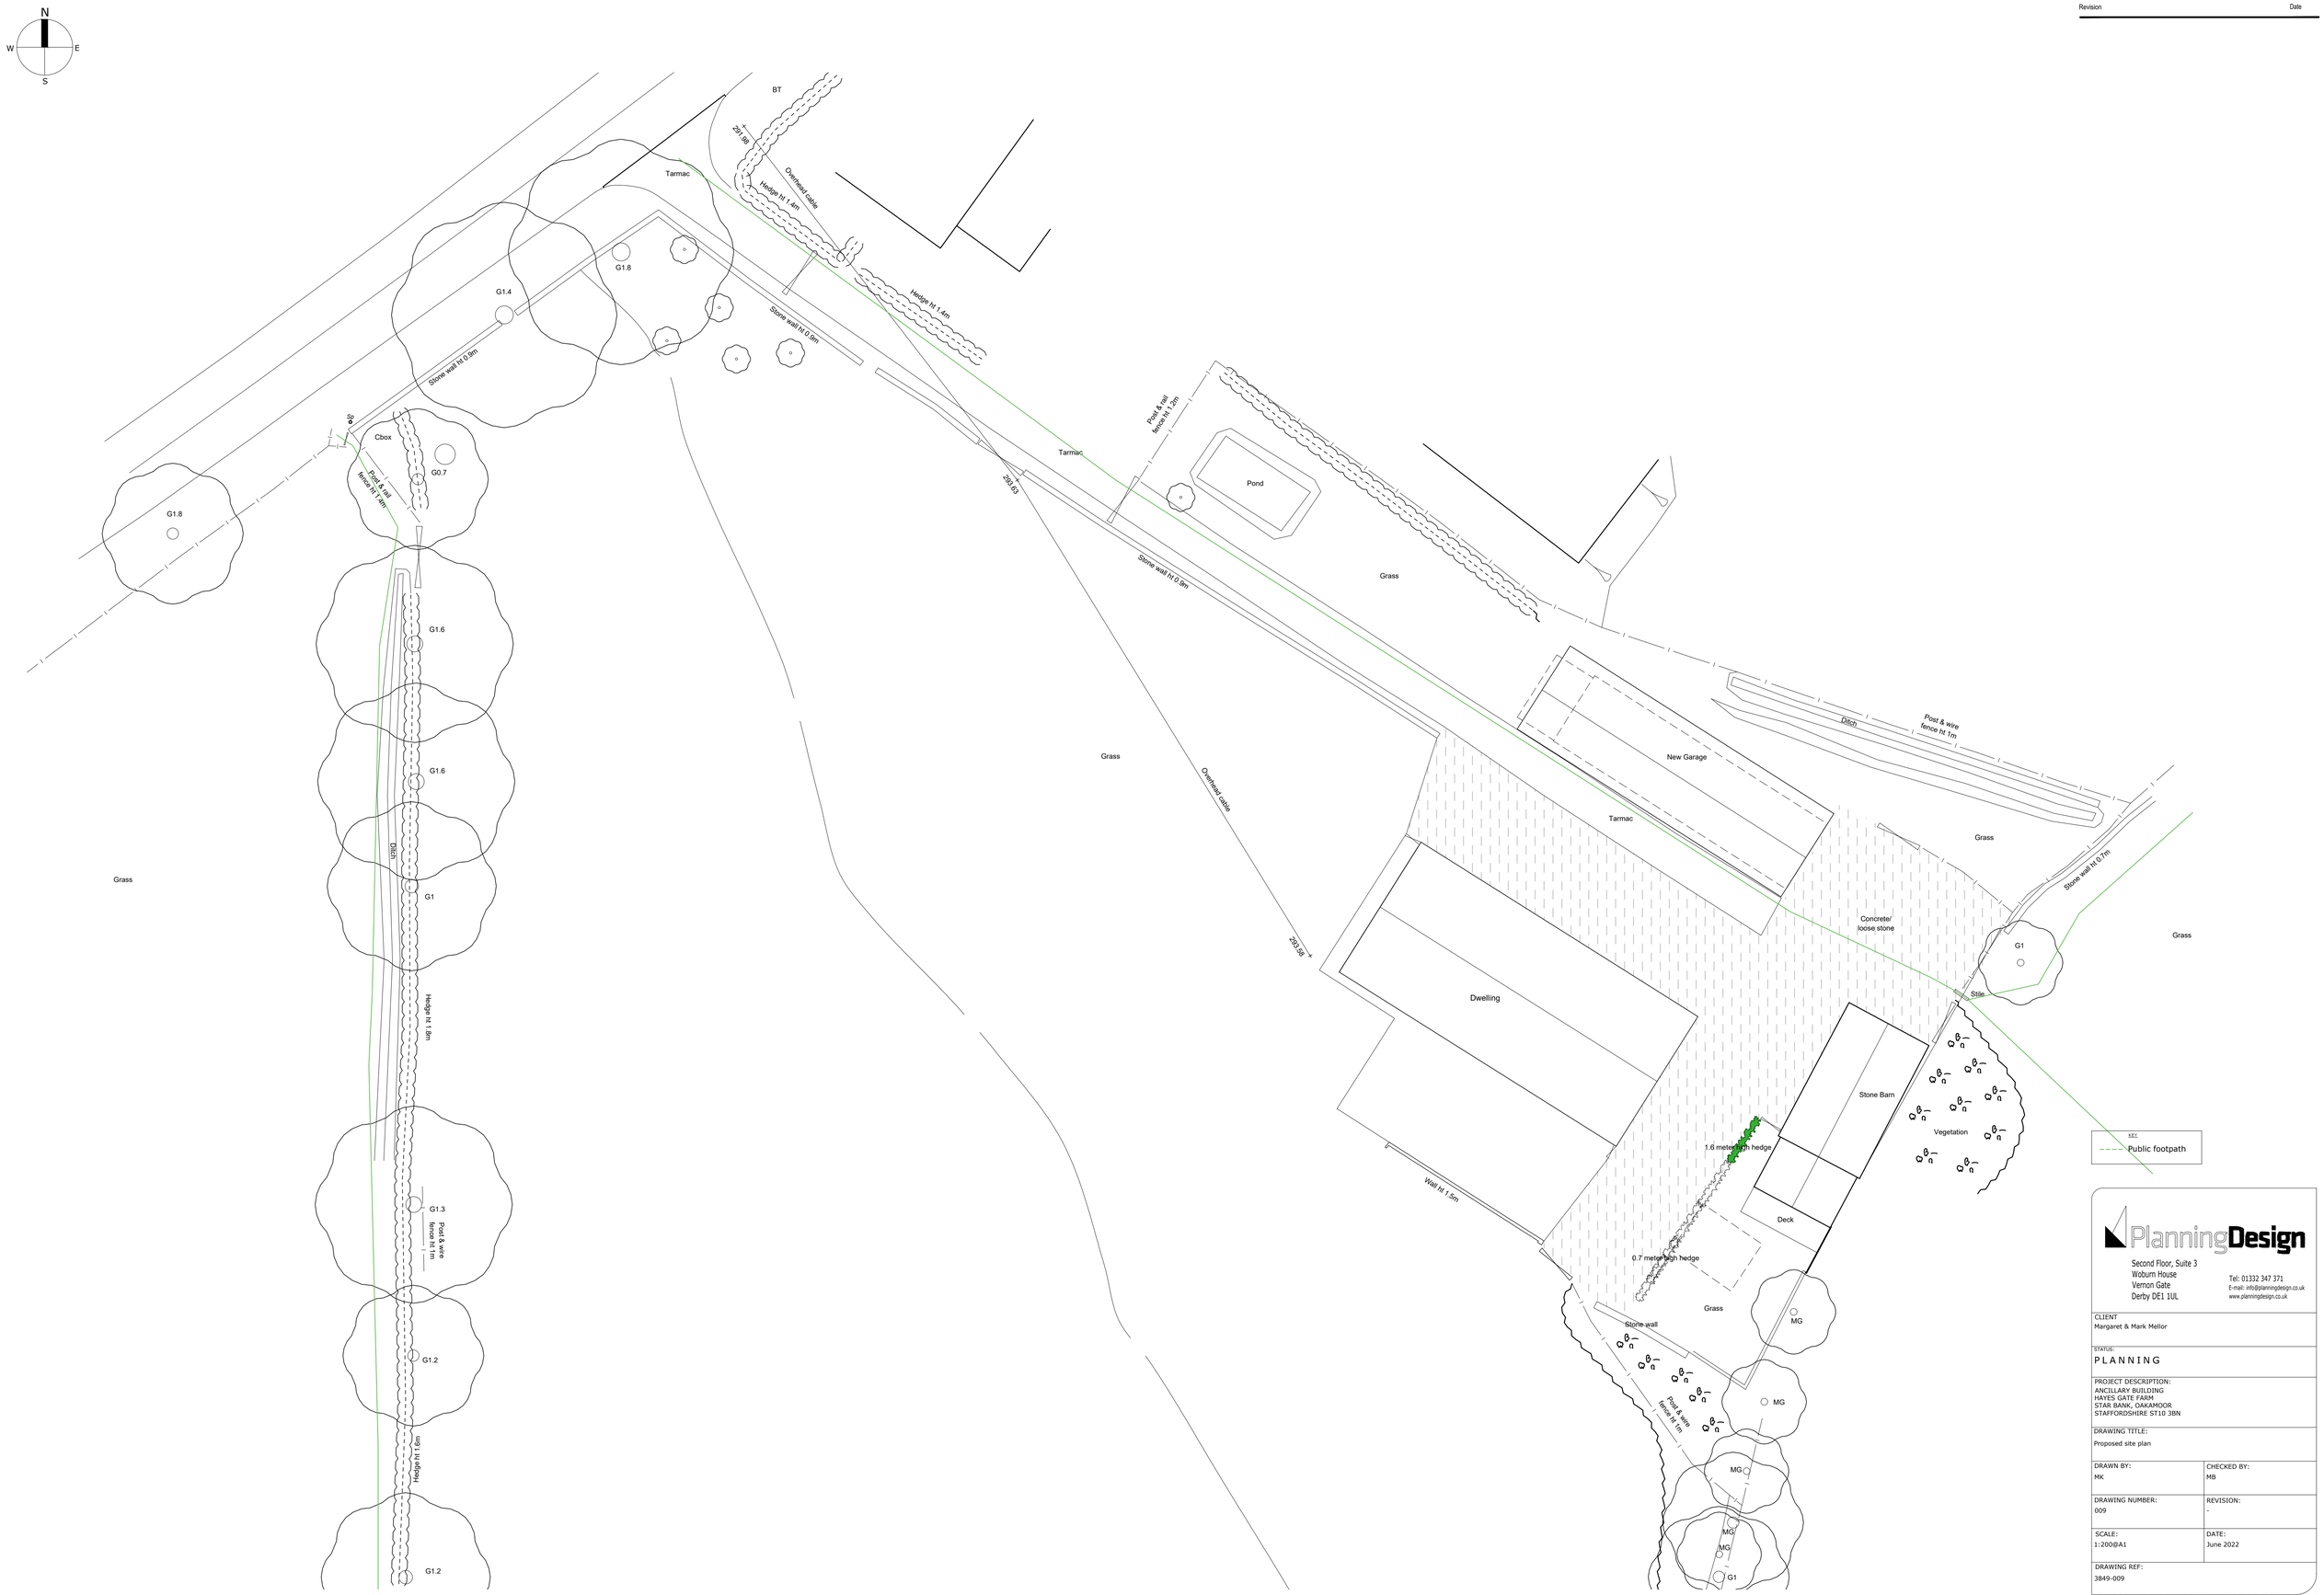

Revision | Date

PlanningDesign

Second Floor, Suite 3
Woburn House
Vernon Gate
Derby DE1 1UL

Tel: 01332 347 371
E-mail: info@planningdesign.co.uk
www.planningdesign.co.uk

CLIENT
Margaret & Mark Mellor

STATUS:
PLANNING

PROJECT DESCRIPTION:
ANCILLARY BUILDING
HAYES GATE FARM
STAR BANK, OAKAMOOR
STAFFORDSHIRE ST10 3BN

DRAWING TITLE:
Proposed site plan

DRAWN BY:	CHECKED BY:
MK	MB
DRAWING NUMBER: 009	REVISION: -
SCALE: 1:200@A1	DATE: June 2022

DRAWING REF:
3849-009

© COPYRIGHT EXISTS ON THE DESIGNS AND INFORMATION SHOWN ON THIS DRAWING: The Contractor must verify all dimensions on site before making shop drawings or commencing work of any kind. Architect to be notified of any discrepancies in dimensions immediately