Revision		Date
A	Design updated	30/05/2022
B	Design updated	14/06/2022

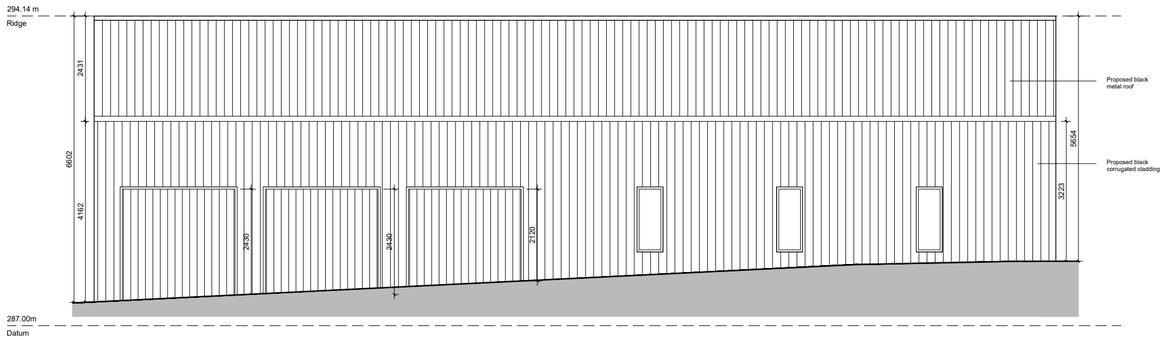

Elevation 1

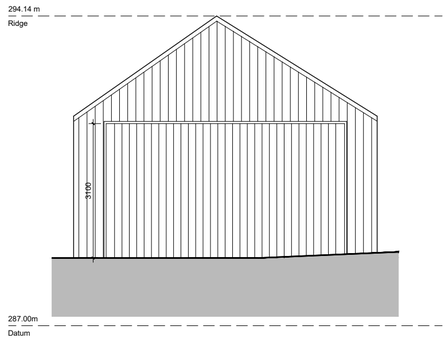

Elevation 2

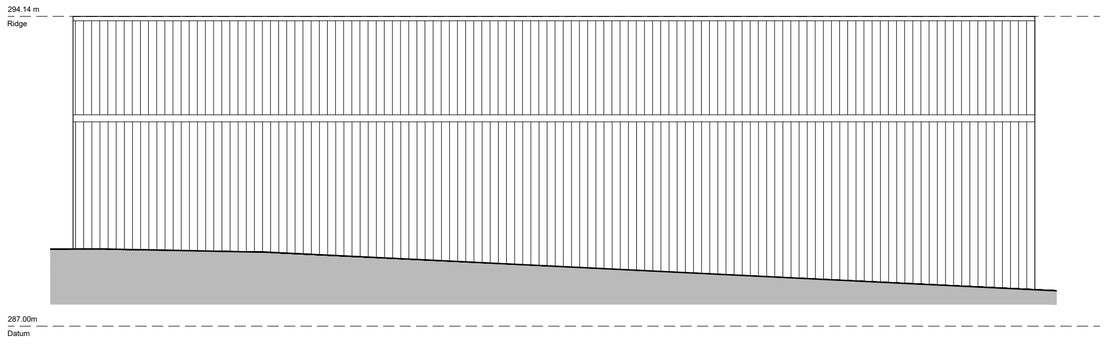

Elevation 3

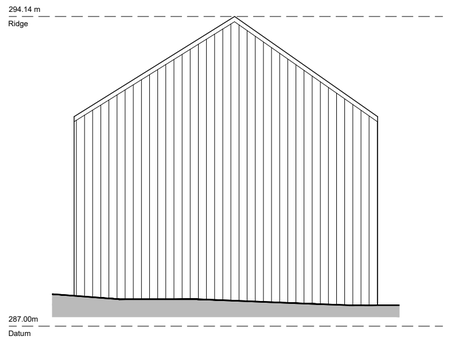

Elevation 4

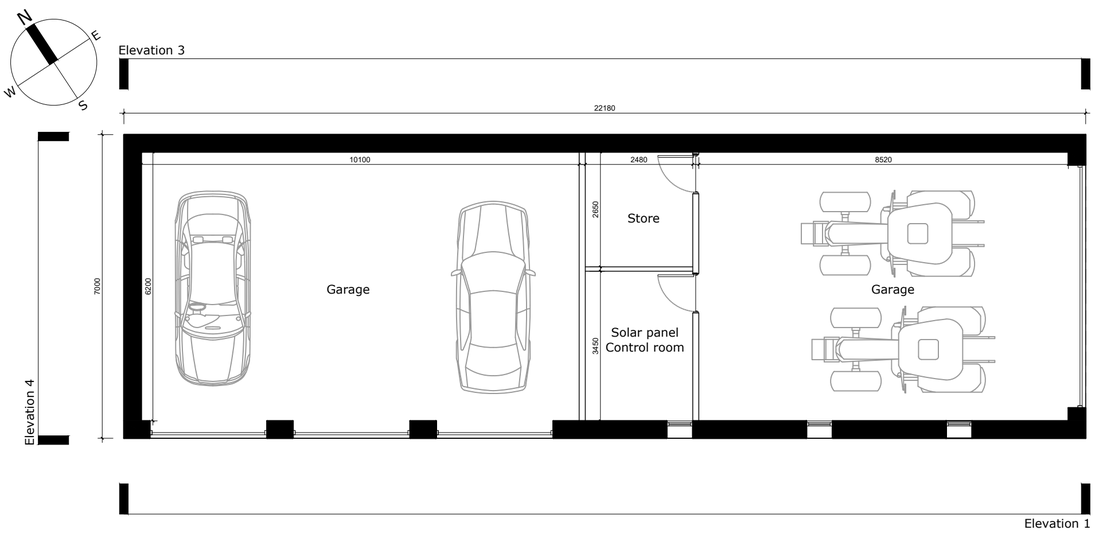

Proposed floor plan

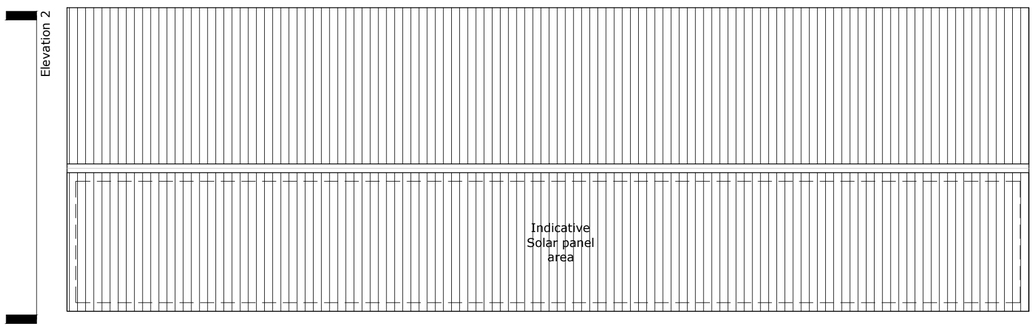

Proposed roof plan

PlanningDesign
Second Floor, Suite 3
Woburn House
Vernon Gate
Derby DE1 1UL
Tel: 01332 347 371
E-mail: info@planningdesign.co.uk
www.planningdesign.co.uk

CLIENT
Mark & Margaret Mellor

STATUS:
PLANNING

PROJECT DESCRIPTION:
ANCILLARY BUILDING
HAYES GATE FARM
STAR BANK, OAKAMOOR
STAFFORDSHIRE ST10 3BN

DRAWING TITLE:
Proposed garage plans and elevations

DRAWN BY:	CHECKED BY:
MK	MB
DRAWING NUMBER: 011	REVISION: B
SCALE: 1:100@A2	DATE: May 2022

DRAWING REF:
3849-011

© *COPYRIGHT EXISTS ON THE DESIGNS AND INFORMATION SHOWN ON THIS DRAWING: The Contractor must verify all dimensions on site before making shop drawings or commencing work of any kind. Architect to be notified of any discrepancies in dimensions immediately*