

S.J. HODGETTS
386, AIN BANK ROAD
WERRINGTON
ST9 0JR
21/6/22

DEAR MS. CUREY - SENIOR PLANNING OFFICER

MIDDLETON, E-MAILED MY SUGGESTED RE-DESIGN THOUGHTS - WHICH
I TRUST THAT YOU RECEIVED.


I BELIEVE THAT THIS
RELATIVELY SMALL CHANGE, WOULD MAKE A HUGE DIFFERENCE TO MY
SECURITY, PRIVACY AND WELL BEING. ALSO THE "WILDLIFE CORRIDOR"
ALONG THE SECTION OF 'OLD WALKWAY' WHICH I HAVE EFFECTIVELY
CREATED IN THE TIME THAT I HAVE LIVED AT 386, SINCE 2005,
WOULD BE MAINTAINED.

I VERY MUCH HOPE THAT
THESE CHANGES CAN BE ACCOMMODATED.

KIND REGARDS,


S. HODGETTS

SUGGESTED PLAN CHANGE

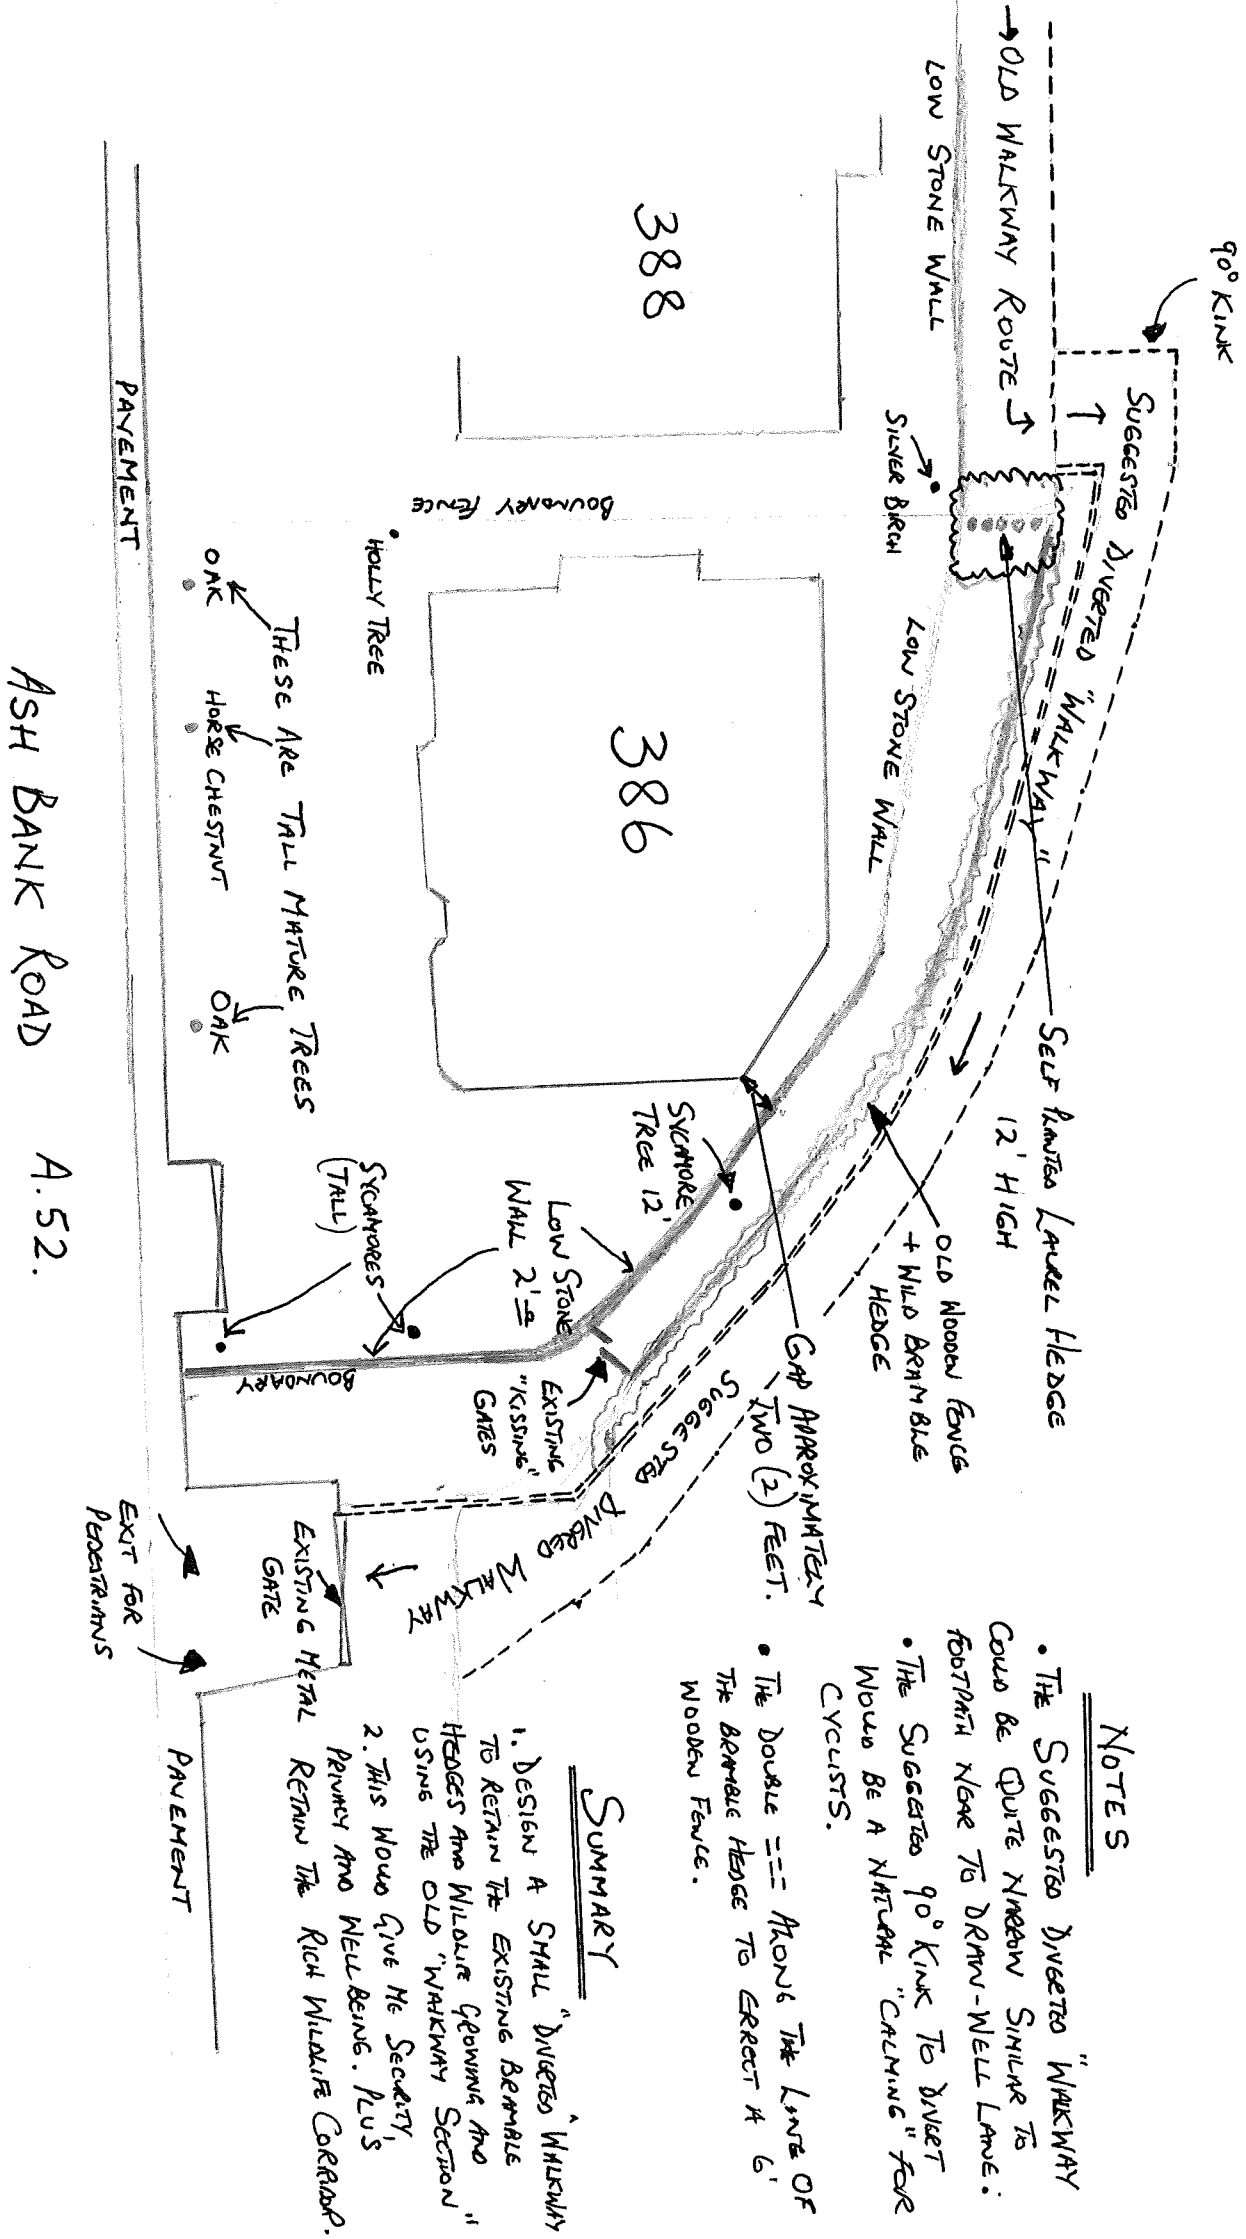

NOTES

- THE SUGGESTED DIVERGED WALKWAY COULD BE QUITE NARROW SIMILAR TO FOOTPATH NEAR TO DRAIN-WELL LAKE.
- THE SUGGESTED 90° KINK TO DIVERGE WOULD BE A NATURAL "CALMING" FOR CYCLISTS.

- THE DOUBLE == ALONG THE LINE OF THE BRAMBLE HEDGE TO ERECT A 6' WOODEN FENCE.

SUMMARY

1. DESIGN A SMALL "DIVERGED WALKWAY" TO RETAIN THE EXISTING BRAMBLE HEDGES AND WILDLIFE GROWING AND USING THE OLD "WALKWAY SECTION"
2. THIS WOULD GIVE ME SECURITY, PRIVACY AND WELL BEING. PLUS THE RICH WILDLIFE CORRIDOR.

SPENCE HDBGETTS 17/6/22
386, ASH BANK ROAD.
07876226370