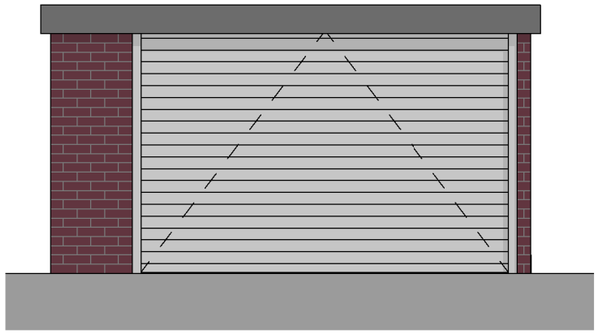

2 Proposed Garage Front Elevation
1 : 50

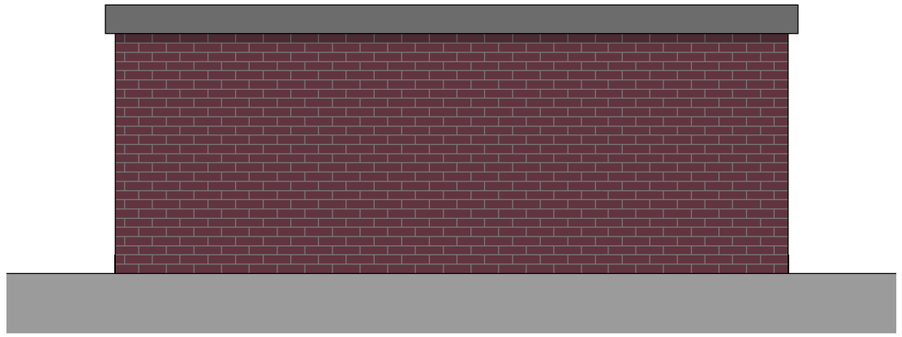

3 Proposed Garage Side Elevation
1 : 50

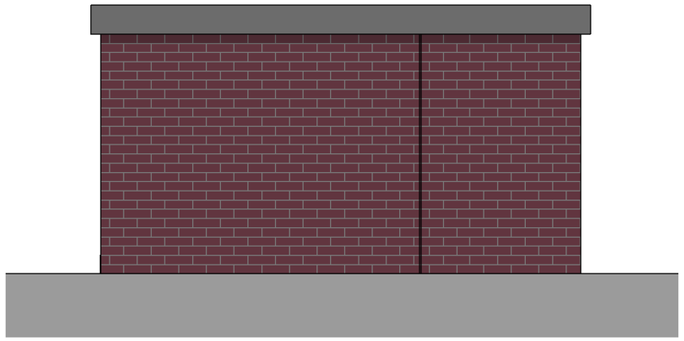

4 Proposed Garage Rear Elevation
1 : 50



5 Proposed Garage Dividing Wall Elevation
1 : 50

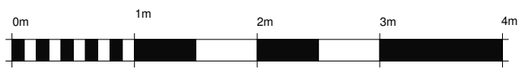

VISUAL SCALE 1:50 @ A3

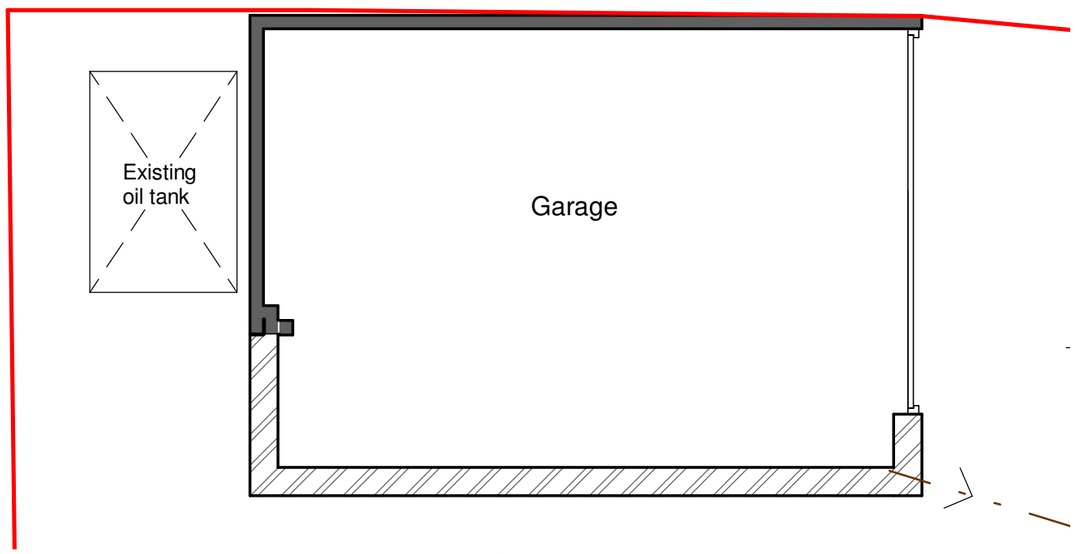

1 Proposed Garage Plan
1 : 50

GENERAL NOTES

All work is to be completed In accordance with the planning consent notice ref:

All building work is to conform with the 2010 Building Regulations and all subsequent revised documents and to the satisfaction of the building control officer.

The contractor is to check all dimensions and conditions on site prior to commencing works. This drawing is not to be scaled.

Works to be completed in strcit accordance with all project specific documents produced in accordabce with the CDM Regulations 2015.

It remians the duty of the client and contractor to establish all legal boundaries on site.

This drawing and its contents remain the copyright of EPOCH Architecture Ltd.

KEY

F.C.	-	Floor - Cill Height
C.H.	-	Head Height
D.H.	-	Door Head Height
(2350)	-	Floor - Ceiling Height
(E)F.W.I.C.#	-	Existing Foul Water Inspection Chamber
(E)S.W.I.C.#	-	Existing Surface Water Inspection Chamber
(E)C.W.I.C.#	-	Existing Combined Water Inspection Chamber
(E)F.W.M.H.#	-	Existing Foul Water Manhole
(E)S.W.M.H.#	-	Existing Surface Water Manhole
(E)C.W.M.H.#	-	Existing Combined Water Manhole
Rwp.	-	Rainwater Pipe
SVP.	-	Soil Vent Pipe
S.S.	-	Sub-Stack
G.	-	Gulley
BIG.	-	Back Inlet Gulley

DRAWING NOTES:

Rev:	Details:	By/Chk	Date:
A	Proposed render removed		15/07/22

EPOCH Architecture Limited
12 Robin Hill, Biddulph Moor, Staffordshire, ST8 7NN

T: 01782 929536
M: 07709 390128
E: jonathan@epocharchitecture.co.uk
W: www.epocharchitecture.co.uk

EPOCH Architecture Limited
Registered in England & Wales
10183180

EPOCH ARCHITECTURE

Client:
Mr & Mrs Squire

Project:
410 New Street, Biddulph Moor, Staffs - Proposed Extensions & Alterations

Drawing Title:
Proposed Garage Plans & Elevations

Stage:	Status:	
Planning App.	EA	
Drawn By:	Date:	Scale:
EA	14/05/22	1 : 50
EPOCH Job Number:		Sheet Size:
N/A		A3
EPOCH Drawing Number:		Revision:
N/AP288 - 205 PP03		A

15/07/2022 09:08:25