

GENERAL NOTES		
All work is to be completed in accordance with the planning consent notice ref:		
All building work is to conform with the 2010 Building Regulations and all subsequent revised documents and to the satisfaction of the building control officer.		
The contractor is to check all dimensions and conditions on site prior to commencing works.		
Works to be completed in strict accordance with all project specific documents produced in accordance with the CDM Regulations 2015.		
It remains the duty of the client and contractor to establish all legal boundaries on site.		
This drawing and its contents remain the copyright of EPOCH Architecture Ltd		
KEY		
F.C.	-	Floor - Cill Height
C.H.	-	Head Height
D.H.	-	Door Head Height
[250]	-	Floor - Ceiling Height
ETPW.I.C.#	-	Existing Four Water Inspection Chamber
(E.C.W.I.C.#	-	Existing Surface Water Inspection Chamber
(E.C.W.M.H.#	-	Existing Combined Water Inspection Chamber
(E.C.W.M.H.#	-	Existing Full Water Manhole
(E.C.W.M.H.#	-	Existing Surface Water Manhole
(E.C.W.M.H.#	-	Existing Combined Water Manhole
Rwp.	-	Rainwater Pipe
SVP	-	Soil Vent Pipe
S.S.	-	Sub-Stack
G.	-	Gully
BIG.	-	Back Inlet Gully

DRAWING NOTES:

0m4m8m12m16m

VISUAL SCALE 1:200 @ A1

Rev:	Details:	By/Chk:	Date:
------	----------	---------	-------




EPOCH Architecture Limited
12 Robin Hill, Biddulph Moor, Staffordshire, ST8 7NN
T: 01782 505636
M: 07709 260126
E: jonathan@epocharchitecture.co.uk
W: www.epocharchitecture.co.uk

EPOCH Architecture Limited
Registered in England & Wales
10183180




Client: Mr & Mrs Squire		
Project: 410 New Street, Biddulph Moor, Staffs - Proposed Extensions & Alterations		
Drawing Title: Existing & Proposed Block Plans		
Stage:	Status:	
Drawn By:	Date:	Scale:
Author	05/12/22	1 : 200
EPOCH Project Number:	Client Project Number:	Sheet Size:
	N/A	A1
P288 - 206 PP04		Revision:

14/05/2022 09:17:30

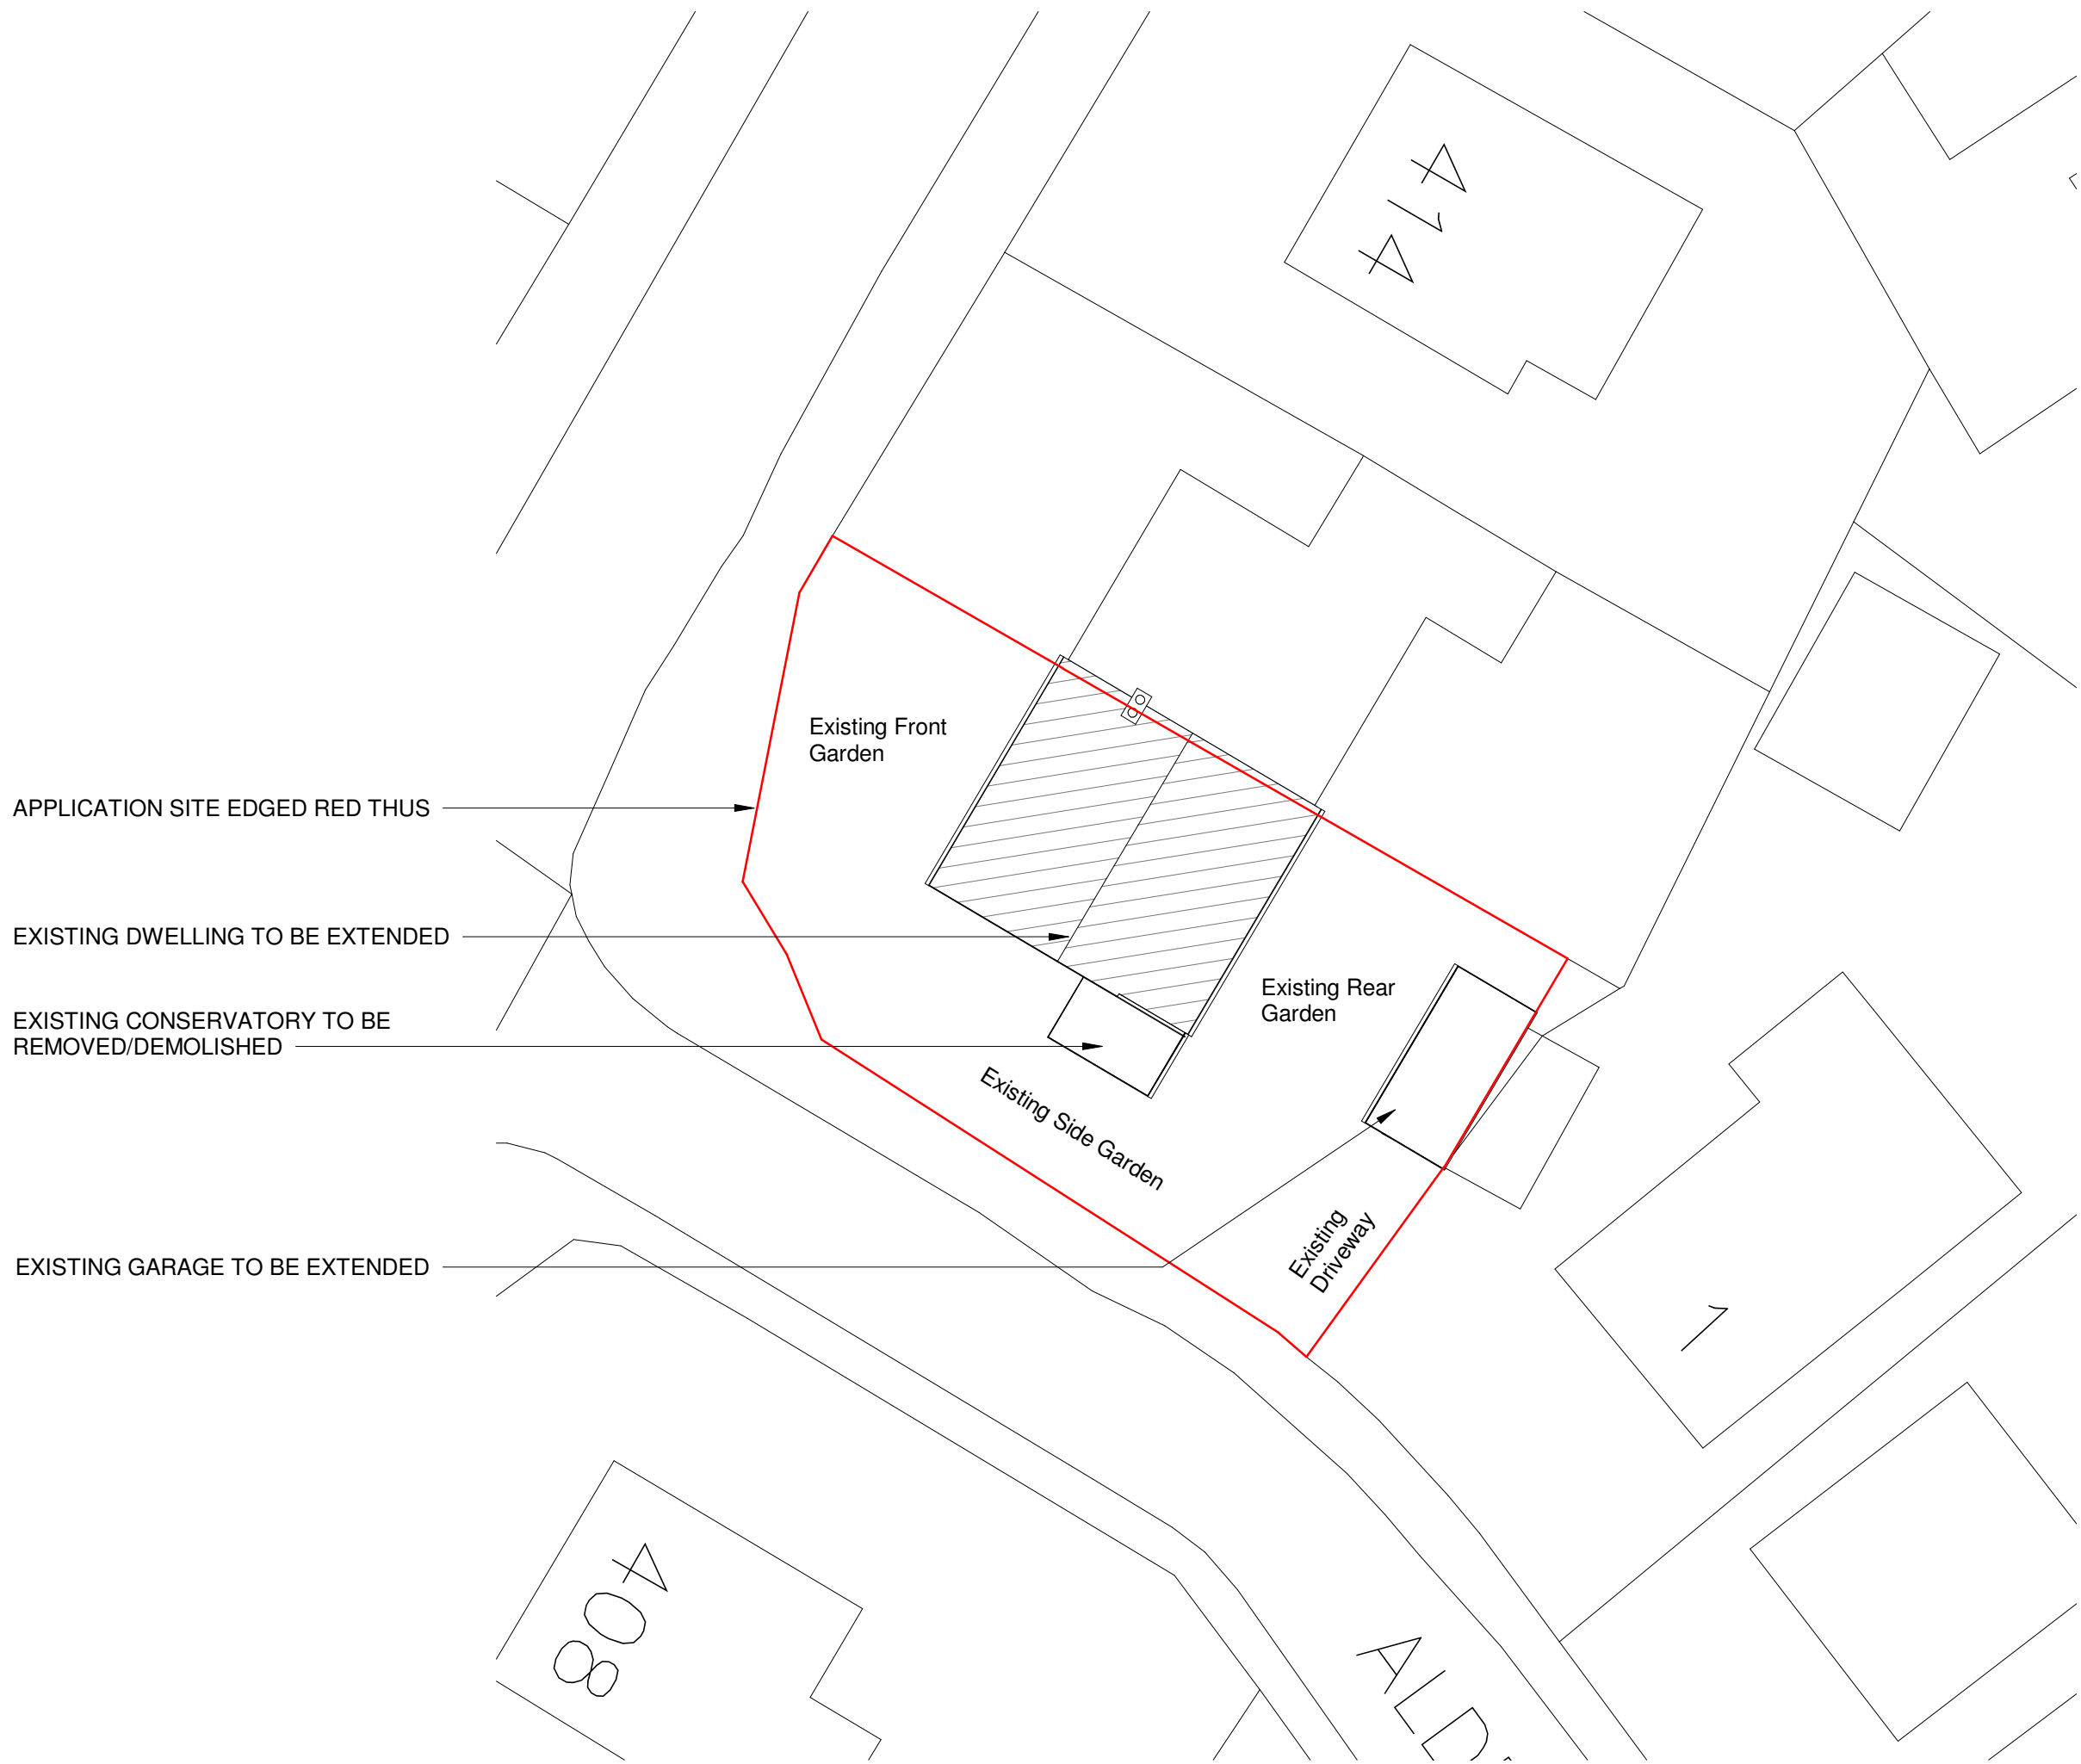

1 Existing Block Plan
1 : 200

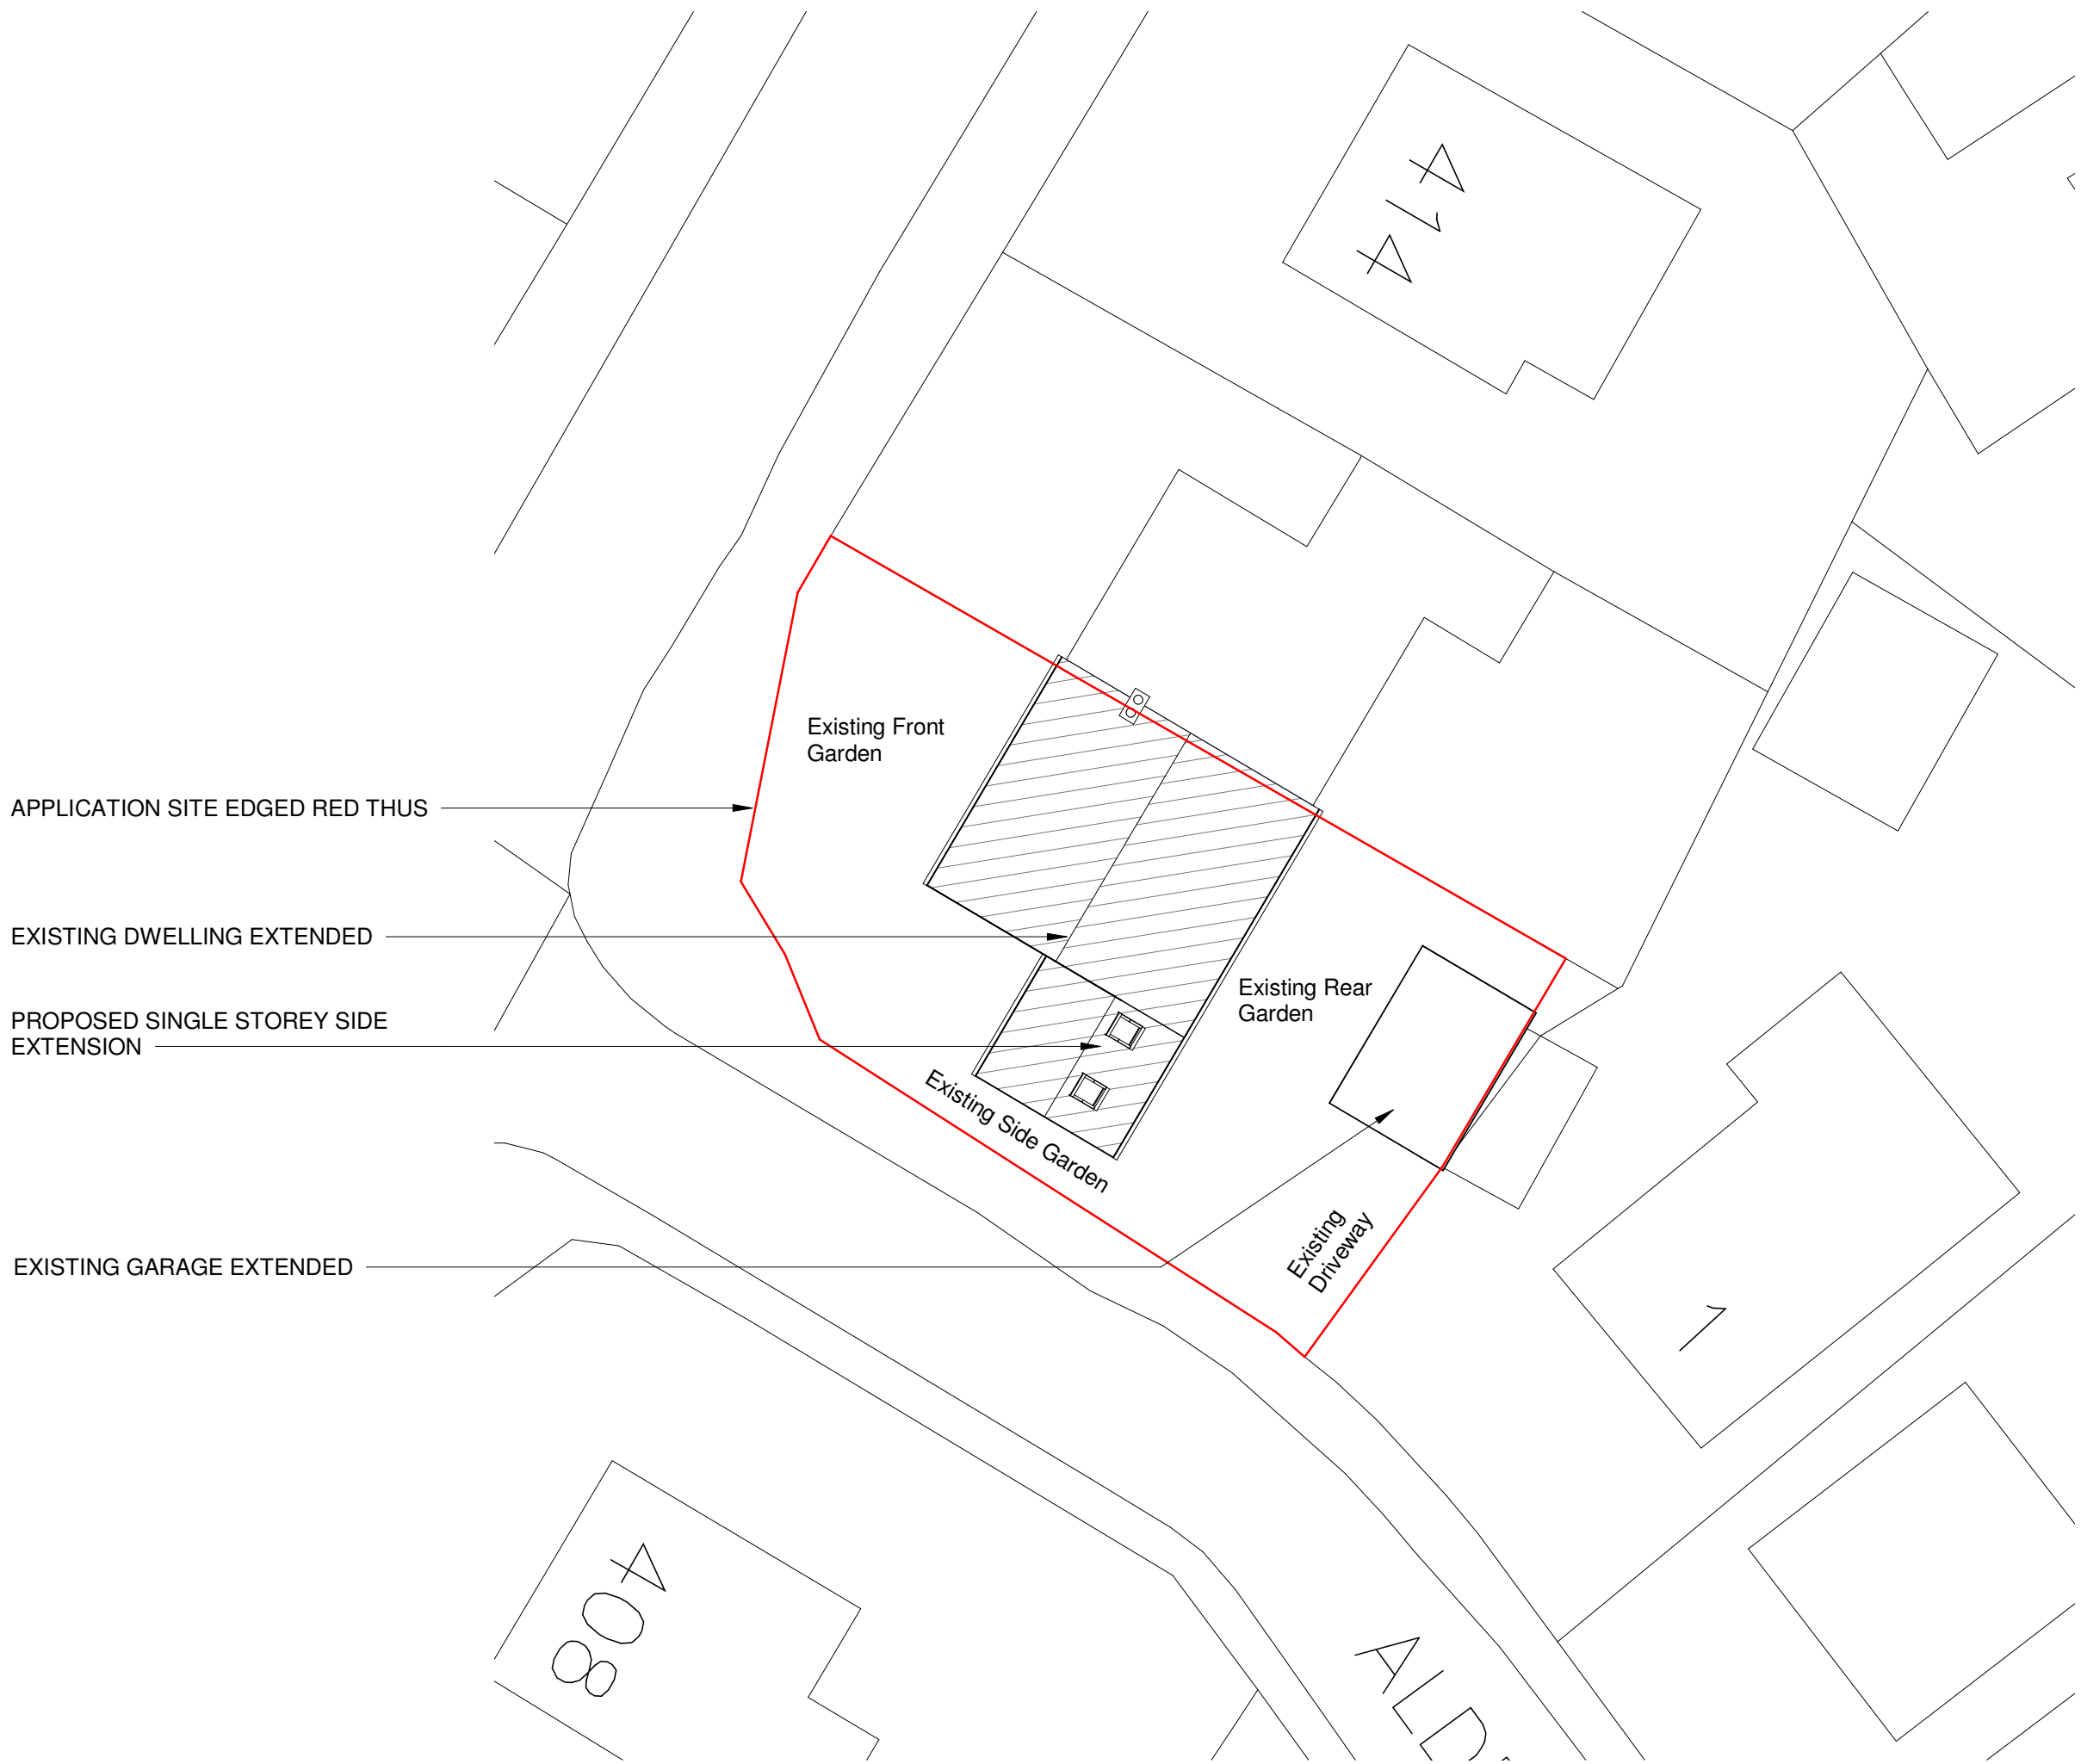

2 Proposed Block Plan
1 : 200