


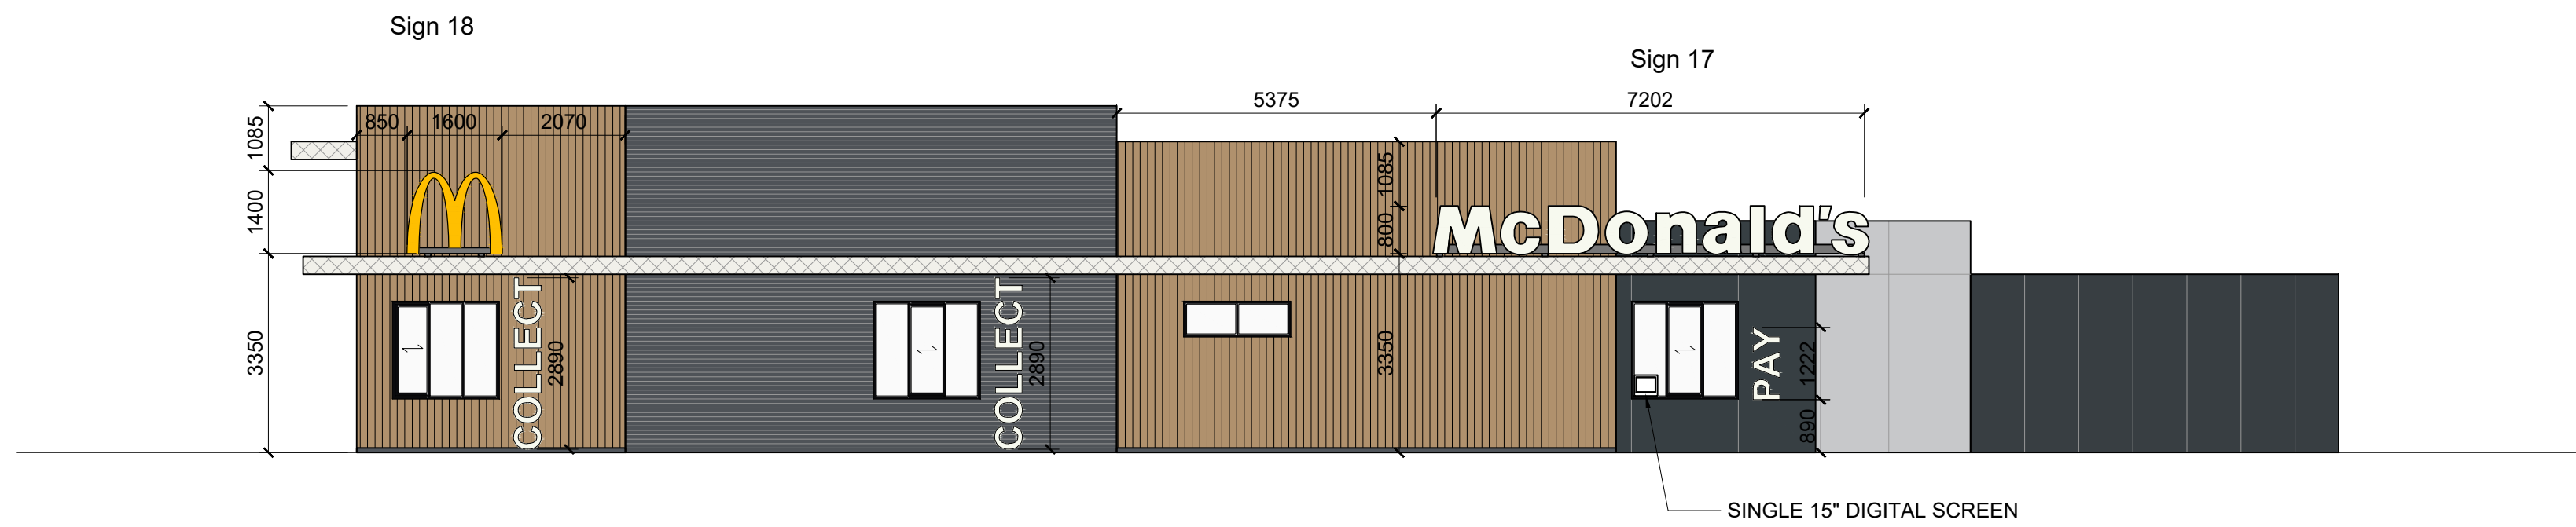


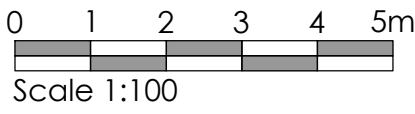


Proposed Elevation A

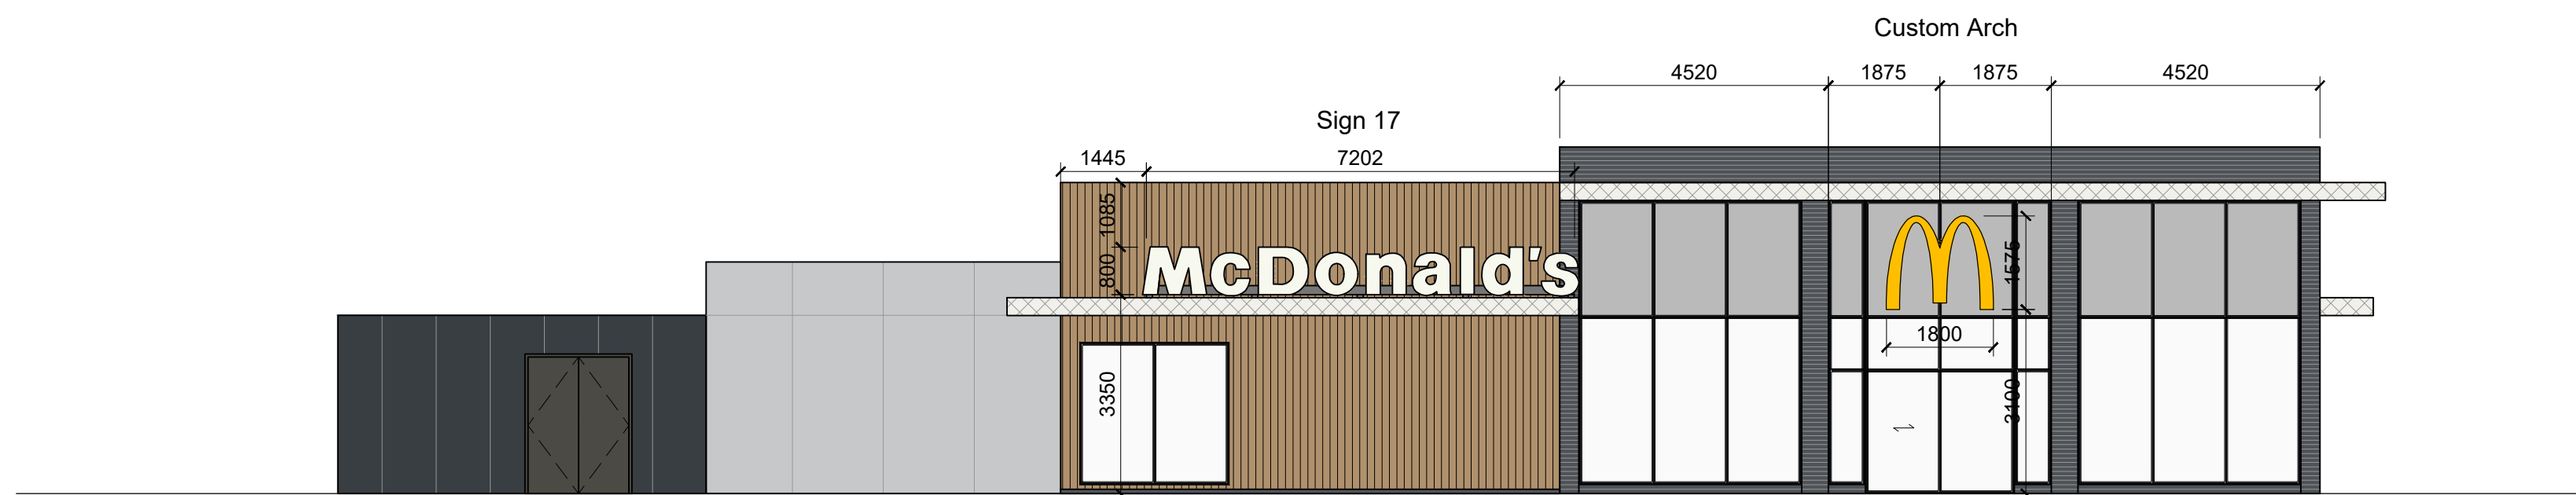

Proposed Elevation C

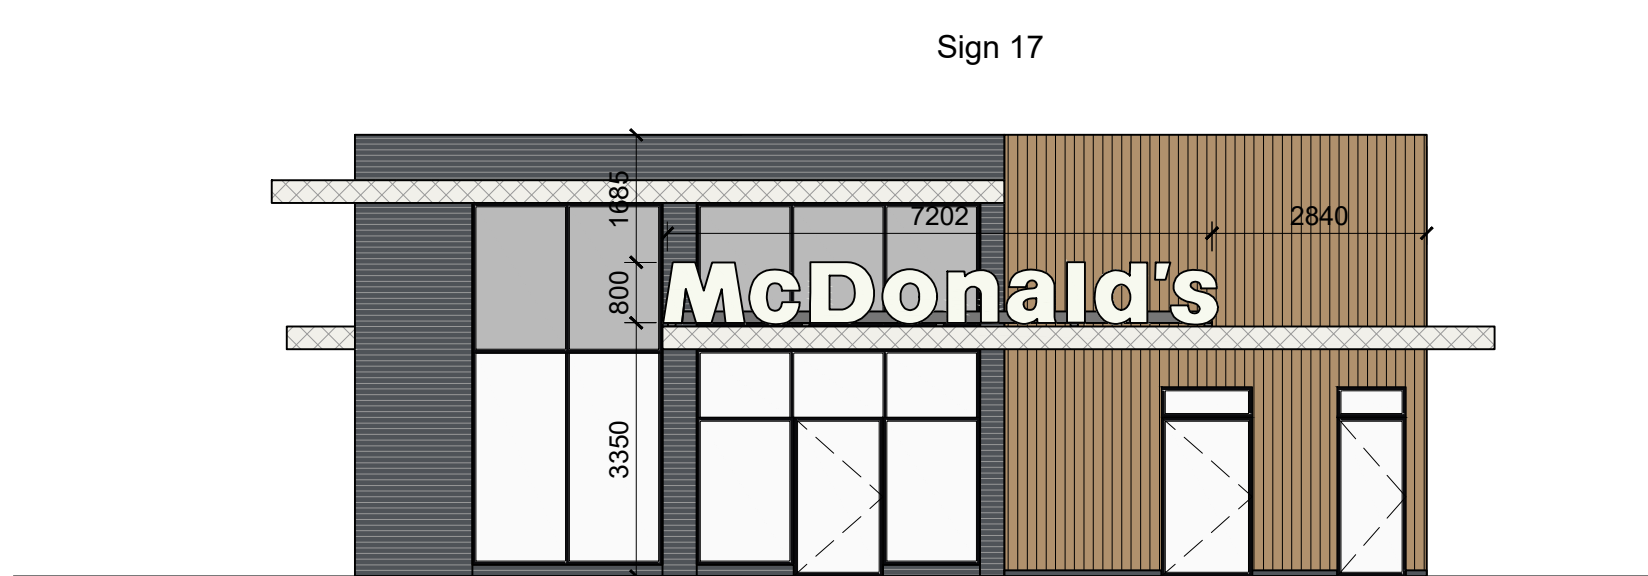


Proposed Elevation B

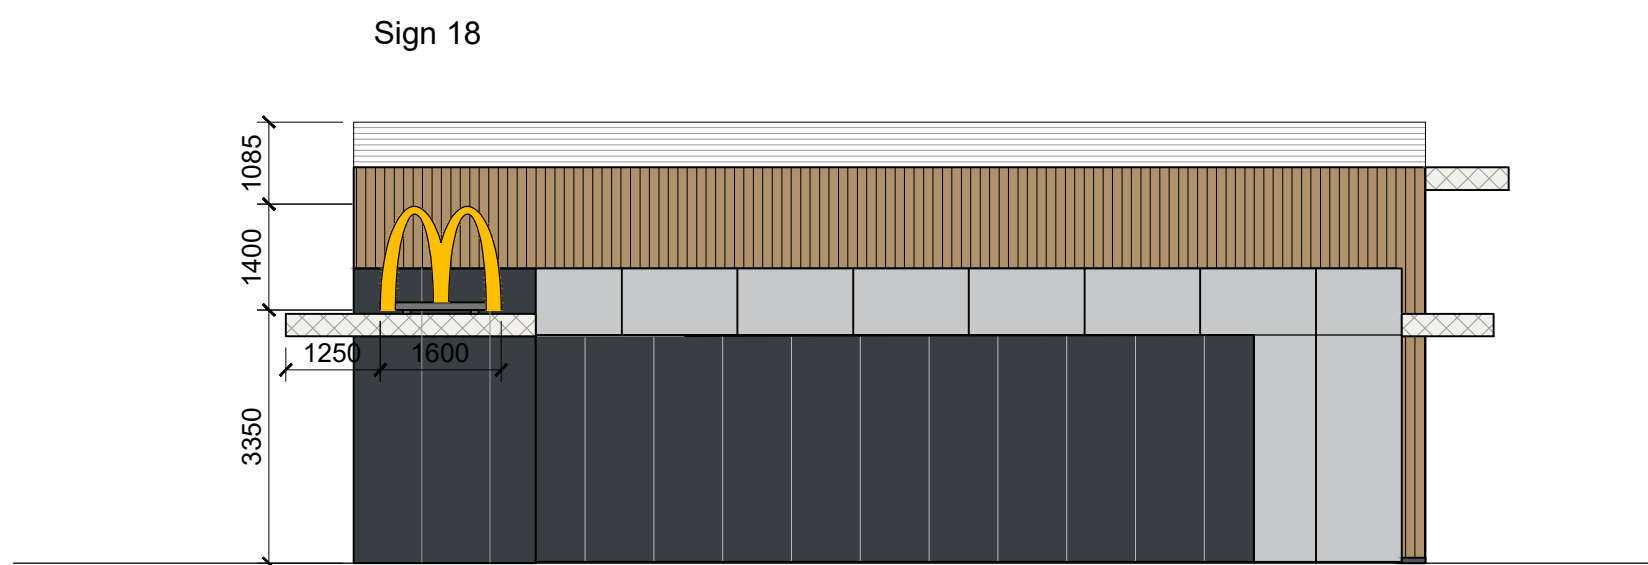

Proposed Elevation D

BUILDING SIGN SCHEDULE - ERDDS SIGNAGE (BUTTERFIELDS SIGNS)							
ADVERT REF	SIGN TYPE	QTY	SIZE (mm)	MATERIALS	HEIGHT (mm) ABOVE GROUND	EXTENT (mm) OF PROJECTION	ILLUMINATION
LETTERS	SIGN 17	3	7202W x 100D x 800H	White acrylic "McDonald's" text.	Refer to Elevations	N/A	STATIC - Max. 600cd/m²
GOLDEN ARCH	SIGN 18	2	1600W x 100D x 1400H	Yellow acrylic "Golden Arch" symbol.	Refer to Elevations	N/A	STATIC - Max. 600cd/m²
GOLDEN ARCH	Custom Arch	1	1800W x 100D x 1575H	Yellow acrylic "Golden Arch" symbol.	Refer to Elevations	N/A	STATIC - Max. 600cd/m²
SINGLE DIGITAL RE-CONNECT SCREEN	N/A	1	350W x 30D x 255H	Single sided PPC aluminium housing panel with internally mounted digital media fixed to Cash Booth Window. Grey RAL 7022	Refer to Elevations	N/A	STATIC - Max. 600cd/m²
DT LETTERS	-	2	2890W x 25D x 460H	White acrylic "COLLECT" text.	Refer to Elevations	N/A	STATIC - Max. 600cd/m²
DT LETTERS	-	1	1222W x 25D x 460H	White acrylic "PAY" text.	Refer to Elevations	N/A	STATIC - Max. 600cd/m²

Proposed Advertisement Elevations

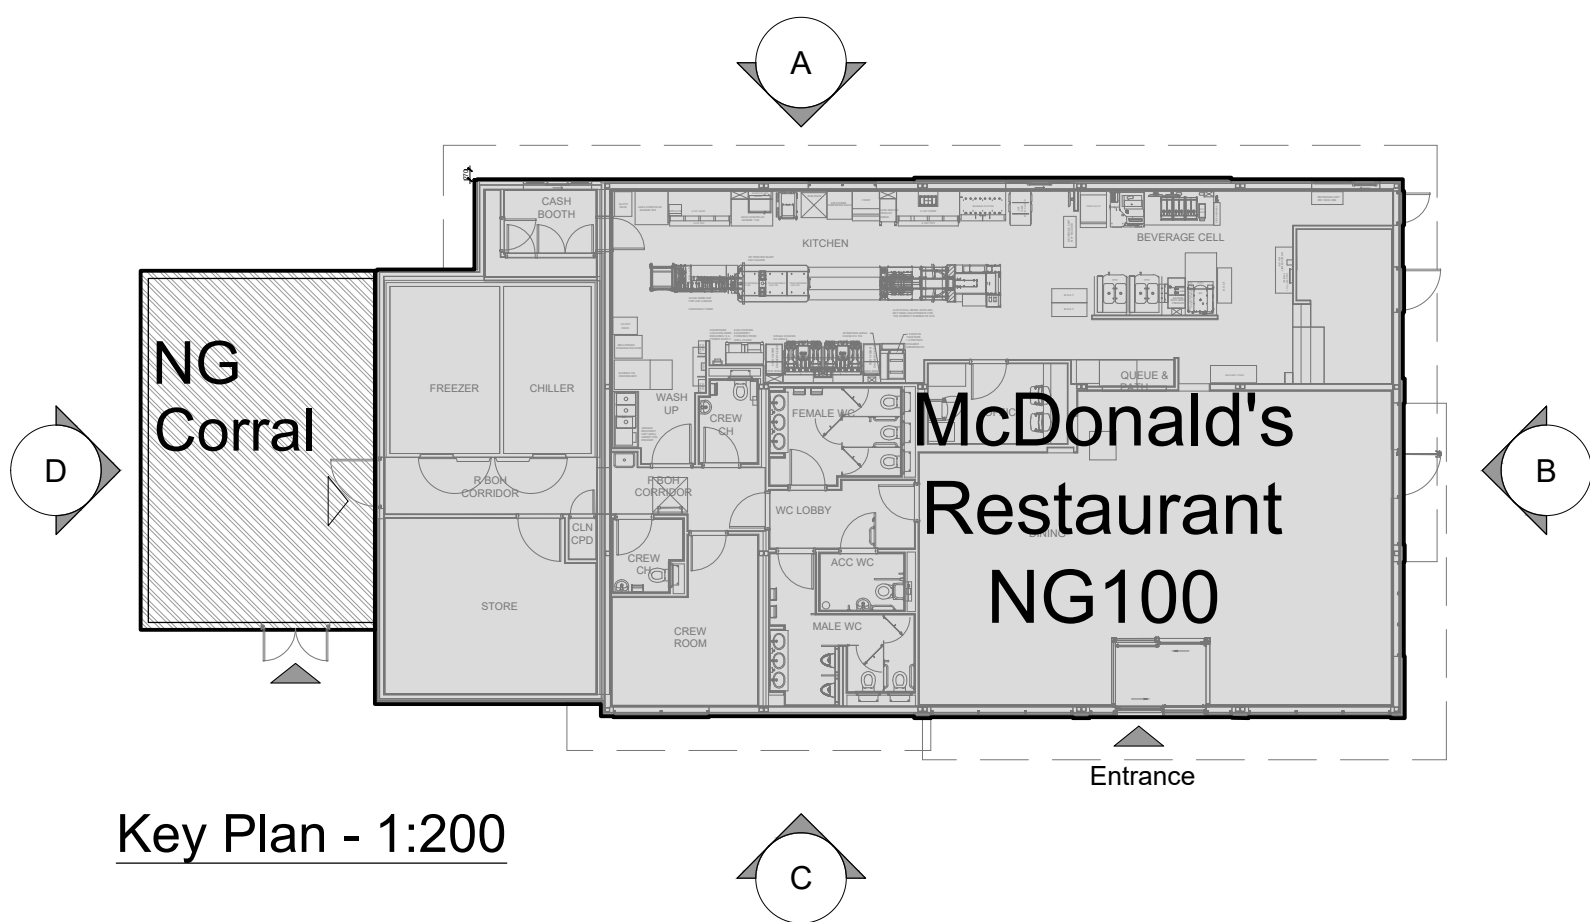

- NOTES
- All dimensions and levels are to be checked on site.
 - Any discrepancies are to be reported to the architect before any work commences.
 - This drawing shall not be reproduced without express written permission from AEW.
 - Title overlay drawings and ownership boundaries are produced using all reasonable endeavours. AEW cannot be responsible for the accuracy or scale discrepancy of base plans supplied to them.
 - All works are to be undertaken in accordance with Building Regulations and the latest British Standards.
 - All proprietary materials and products are to be used strictly in accordance with the manufacturers recommendations.

CDM 2015

Client notified of duties: **At Design Workshop**

Principal Designer: **TBC**

Unless noted below, all known hazards have been highlighted on the drawing:

Drawing Based on:
Scurrs' Architects Drawing: XXXX-SA-XXXX-P009 NG100 Elevations Signage (Long Elevation) October 2021 COTF NMA

- Scale for planning purposes only.

Notes:
All drawings to be read in conjunction with all other drawings as noted on issue sheet.

A	07/07/22	JJ	LB
Title Block Notes updated at LPA request.			
-	16/12/21	JJ	LB
Initial Issue			
REV	Date	Drawn by: -	Checked by: -
Purpose of Issue			
S2	For Information		
drawing stage	Planning		
client			
McDonald's Restaurants Ltd			
project store			
Leek Churnet Close		8622	
drawing title			
Proposed Signage Elevations			
date	16/12/21	drawn	JJ
scale@A1	1:100	checked	LB