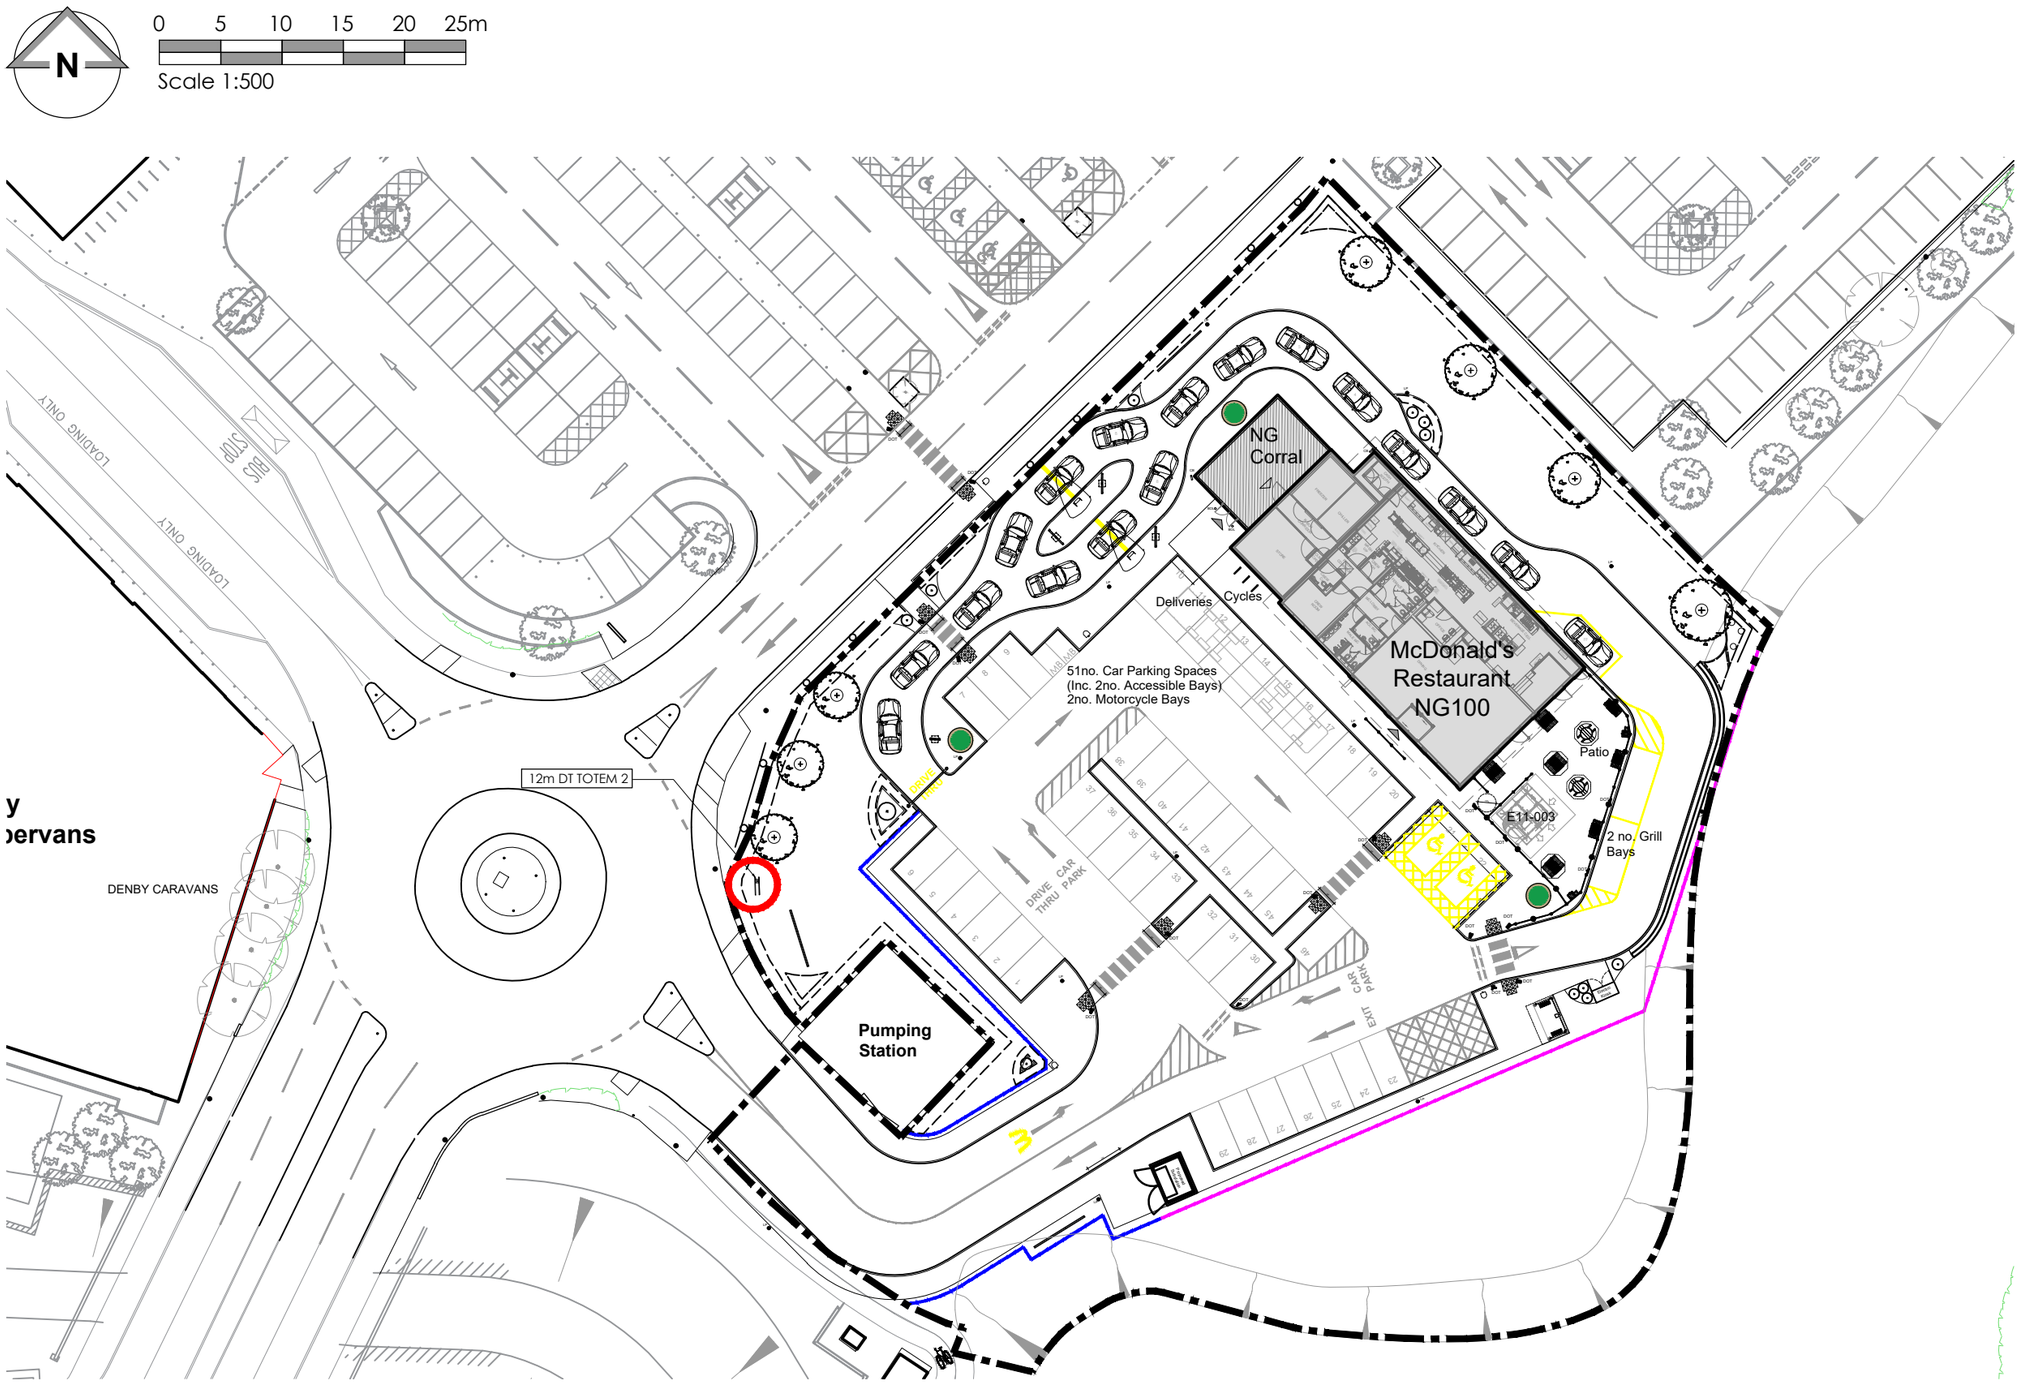

SITE SIGNAGE SCHEDULE - ERDDS SIGNAGE								
ADVERT REF	QTY	SIZE (mm)	MATERIALS	COLOUR	HEIGHT (mm) ABOVE GROUND	EXTENT (mm) OF PROJECTION	HEIGHT (mm) OF TEXT	ILLUMINATION
Drive Totem 2 (12m)	001	1920 x 12000	PPC Aluminium Totem Sign in RAL 6015 and Timber effect, with moulded Yellow acrylic internally illuminated "Golden Arch" to both sides.	Khaki, Timber, Yellow & White	12000	N/A	VARIES	(STATIC - Max. 600cd/m²)

Block Plan (Signage Application 2)

NOTES

- All dimensions and levels are to be checked on site.
- Any discrepancies are to be reported to the architect before any work commences.
- This drawing shall not be reproduced without express written permission from AEW.
- Title overlay drawings and ownership boundaries are produced using all reasonable endeavours. AEW cannot be responsible for the accuracy or scale discrepancy of base plans supplied to them.
- All works are to be undertaken in accordance with Building Regulations and the latest British Standards.
- All proprietary materials and products are to be used strictly in accordance with the manufacturers recommendations.

CDM 2015

Client notified of duties: **At Design Workshops**
Principal Designer: **TBC**

Unless noted below, all known hazards have been highlighted on the drawing:

Drawing Based on:

- Hadfield Cawkwell Davidson Architects drawing A-SK-011_Proposed Site Plan Option 2 dated 25/11/20.
- LEEK Sainsbury's - ProMap
- Glanville Site Survey Sheet 2 REF: 4210369/4102 Dated Oct 2021
- Vector Design Concepts: 18222-VL-McD_L01 Dated Feb 2022
- Signify Lighting Plot: O-164008 Dated March 2022
- Extent of McDonald's Demise Indicated:
- Extent of Application Boundary Indicated:

Notes:
All drawings to be read in conjunction with all other drawings as noted on issue sheet.

REV	Date		
B	07/07/22	JJ	LB
Title Block Notes updated at LPA request.			
A	09/03/2022	LMD	LB
Updated to suit latest GA			
-	16/12/21	JJ	LB
Initial Issue			

REV Date Drawn by: - Checked by: -

Status: **S2** Purpose of Issue: **For Information**

drawing stage: **Planning**

client: **McDonald's Restaurants Ltd**

project: **Leek Churnet Way** store: **8622**

drawing title: **Block Plan (Signage Application 2)**

date: **16/12/21** drawn: **JJ**
scale@A3: **1:500** checked: **LB**

PLANNING

Rev **B**
Job No **12385_AEW_8622_0401**

aew architects
0161 214 4370
www.aewarchitects.com