



BLOCK PLAN 1:500

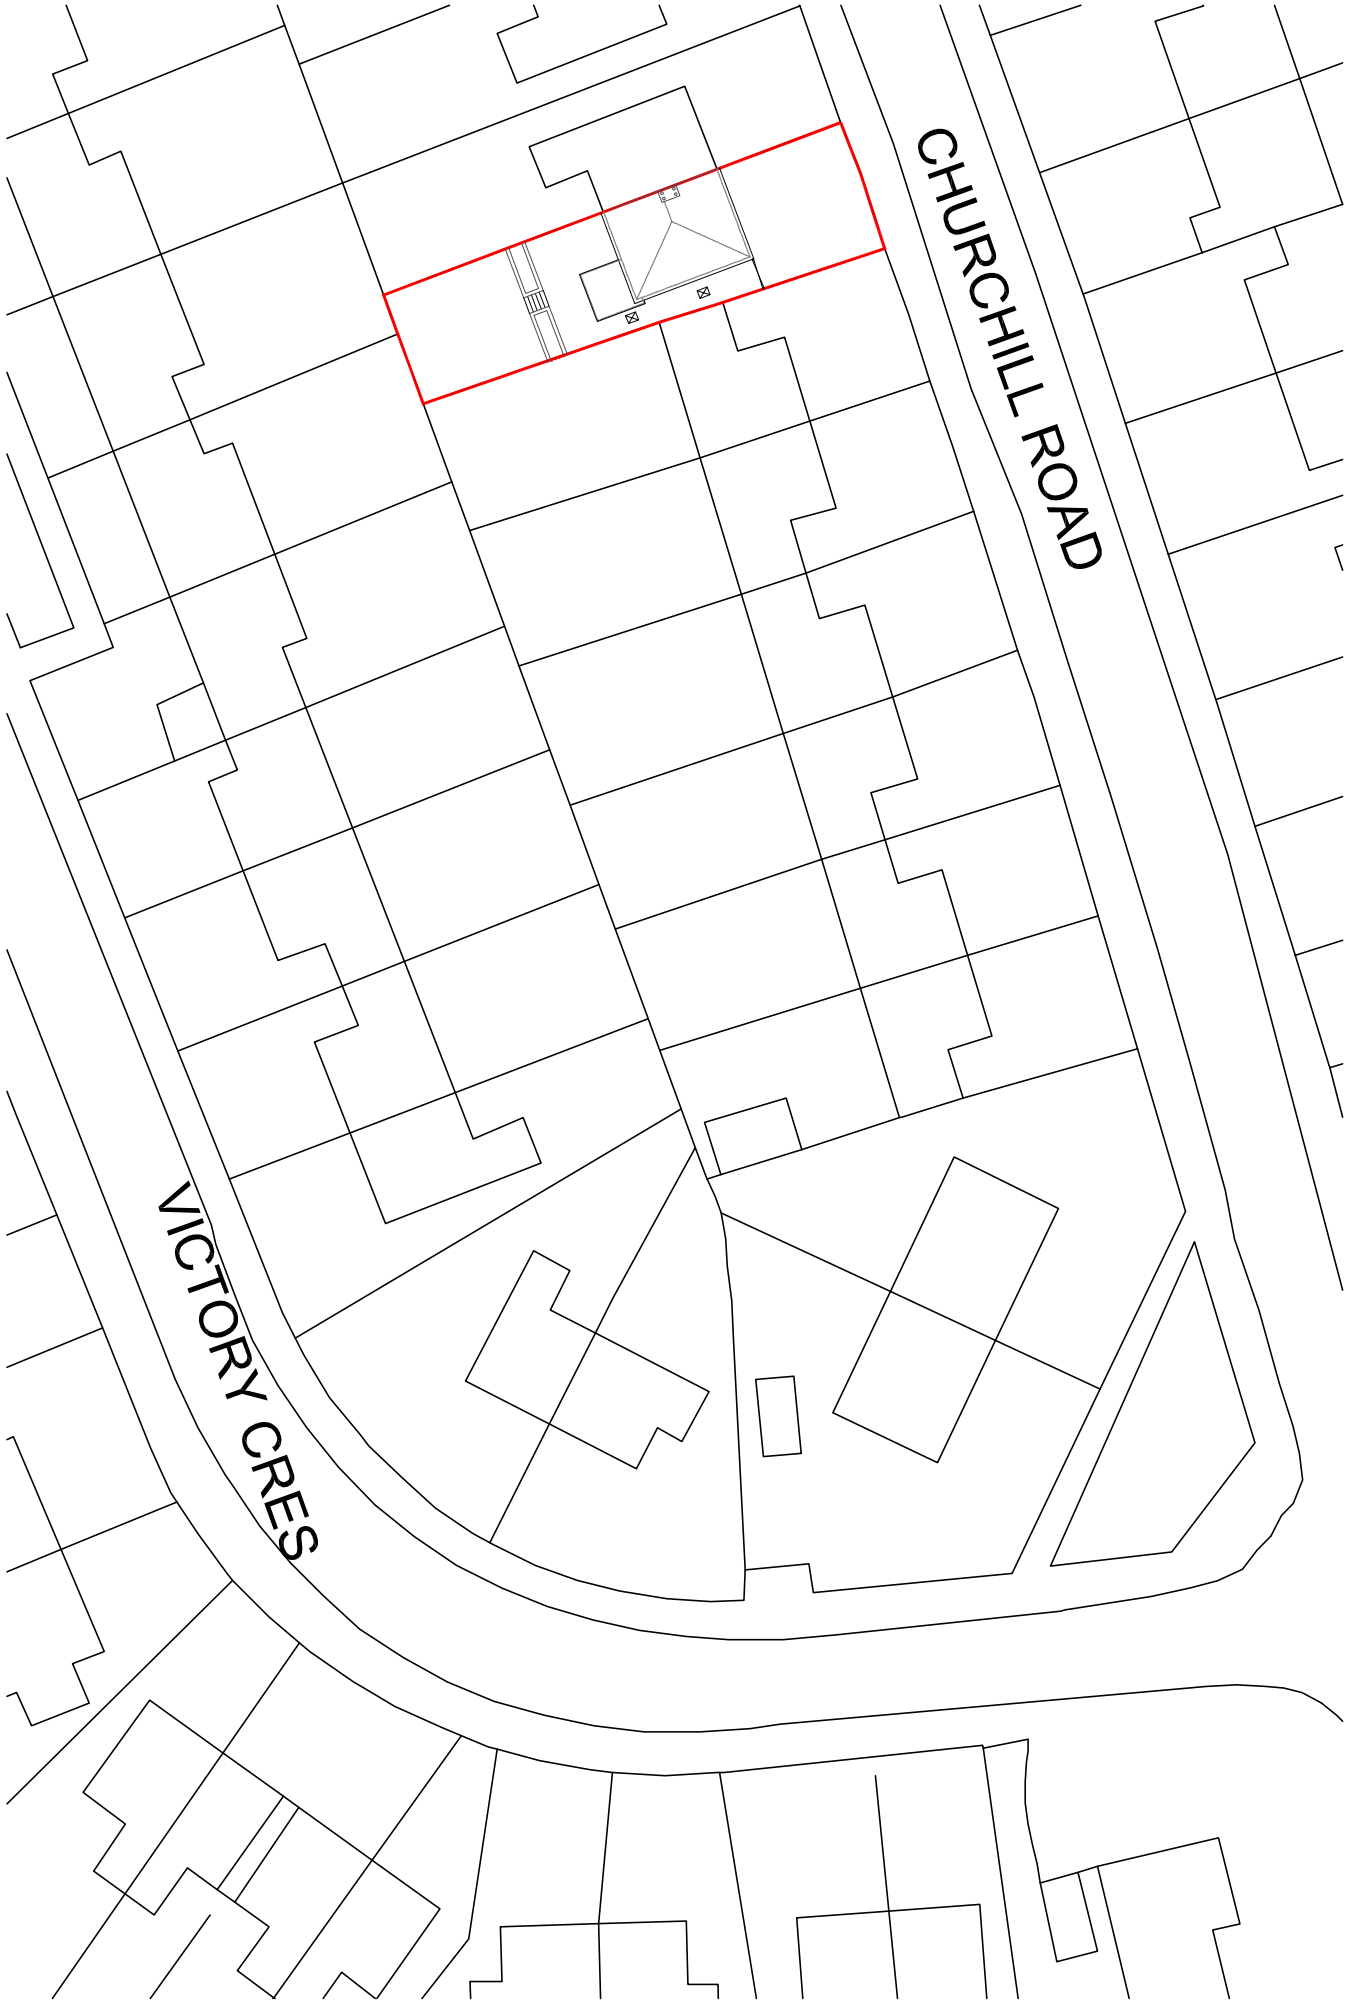


SITE LOCATION PLAN 1:1250

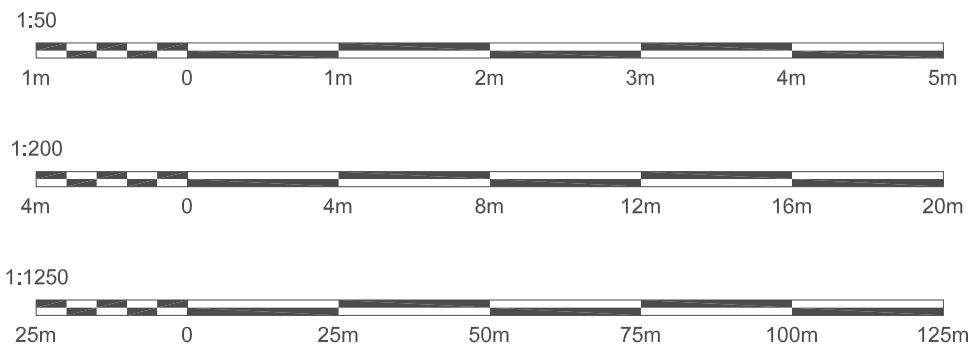

Copyright of this drawing is vested in the Architect and it must not be copied or reproduced without consent. All contractors must visit the site and be responsible for taking and checking all dimensions relative to their work. Hewitt&Carr Architects Ltd are to be advised of any variation between drawings and site conditions.
THIS DRAWING IS FOR PLANNING PURPOSES ONLY AND CLIENTS/CONTRACTORS ARE ADVISED TO CLARIFY DIMENSIONS WITH THE ARCHITECT PRIOR TO SETTING OUT.

Rev.	Drawn	Comments	Date

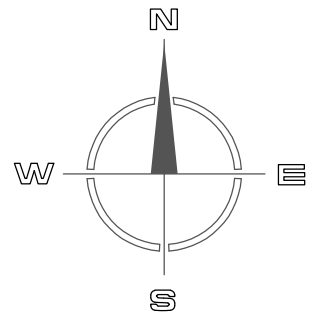

Hewitt&Carr Architects
A: DaisyBank House | 17-19 Leek Road | Cheadle | ST10 1JE
T: 01538 756888
E: enquiries@hcarchitects.co.uk
W: www.hcarchitects.co.uk

Client
MR M JERVIS

Project
57 CHURCHILL ROAD CHEADLE
STOKE-ON-TRENT ST10 1DL

Title
PROPOSED LOFT CONVERSION
SITE LOCATION PLAN AND BLOCK PLAN

Status
AS EXISTING

Date APRIL 2022 Drawn NNC

Scale @A3 1:500/1250 Checked

Project No 01174-02 Drawing No. Rev

File Ref: C:\