


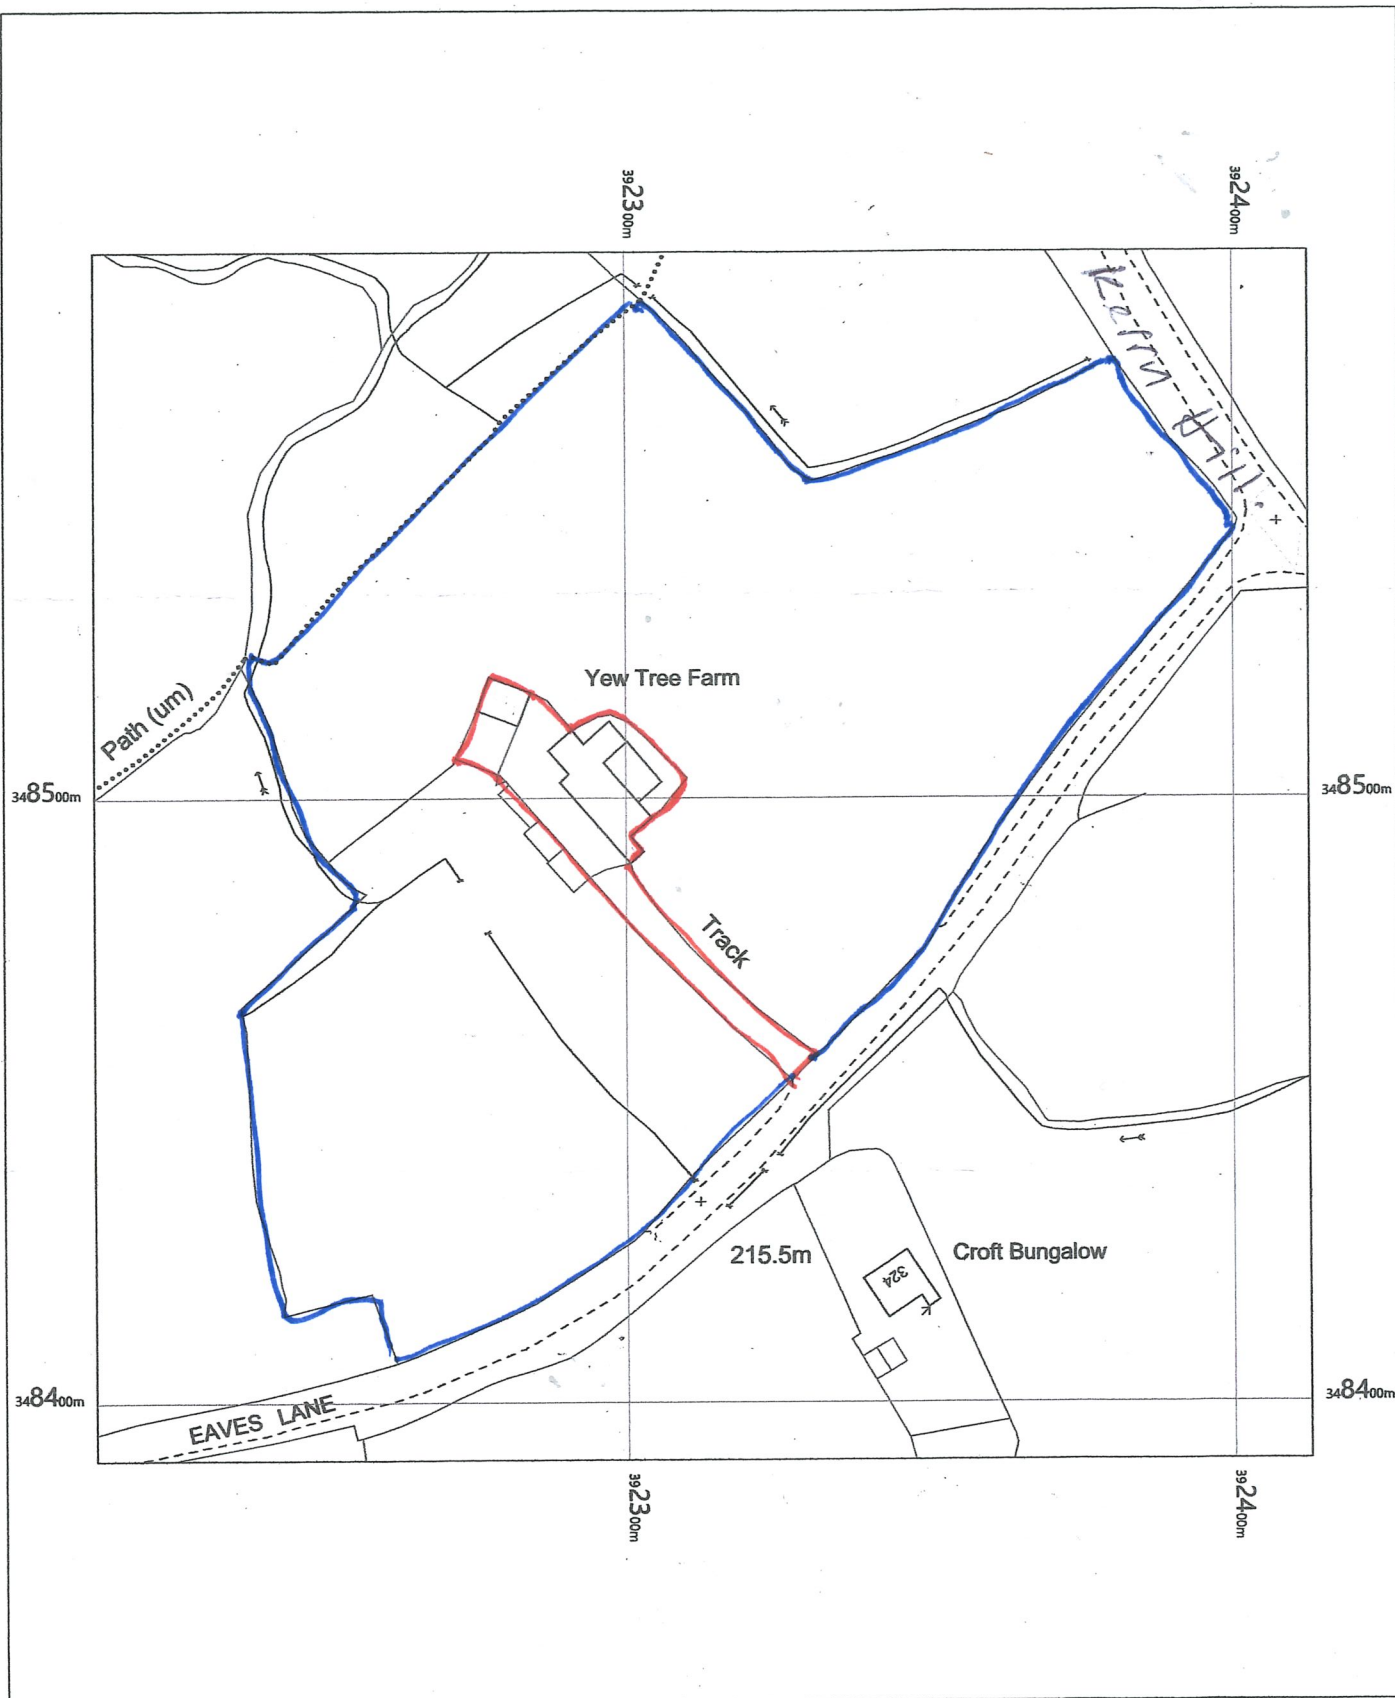

Yew Tree Farm,
Eaves Lane,
Armshead,
Stoke-On-Trent,
Staffordshire,
ST2 8LY

OS MasterMap 1250/2500/10000 scale
Friday, July 1, 2022, ID: BW1-01047734
www.blackwellmapping.co.uk

1:1250 scale print at A4, Centre: 392313 E, 348490 N

© Crown Copyright Ordnance Survey. Licence no. 100041041



BLACKWELL'S
www.blackwellmapping.co.uk

TEL: 0114 268 7658
maps.sheffield@blackwell.co.uk