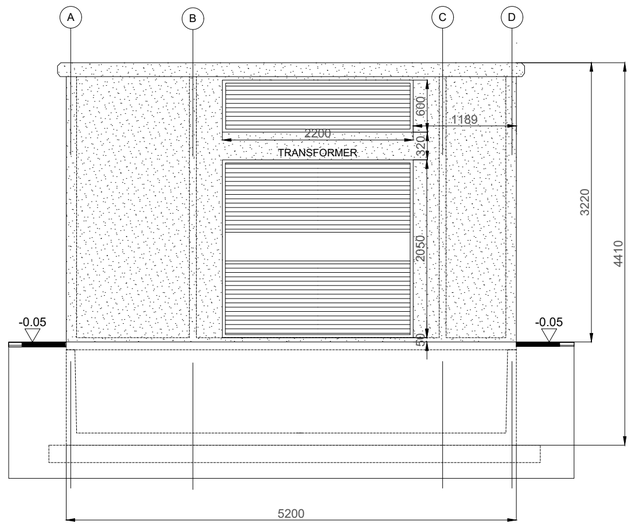

1 - 1

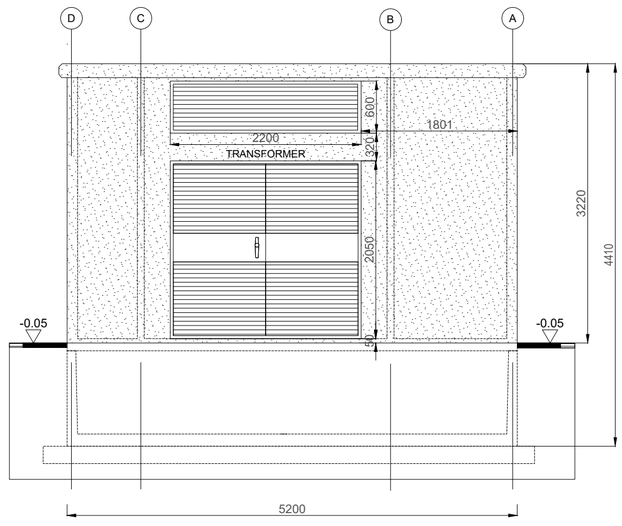

3 - 3

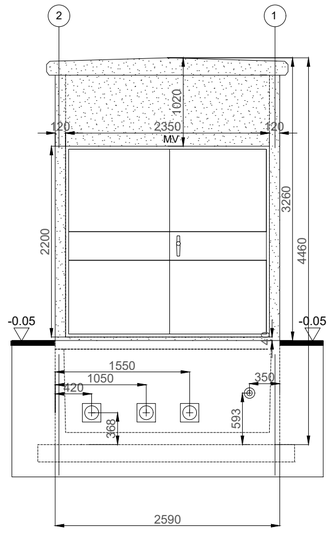

2 - 2

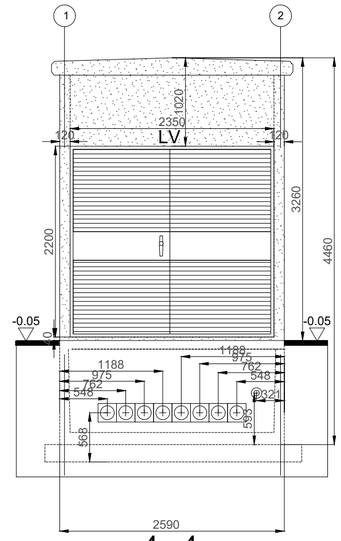

4 - 4

Transformer Station Elevations

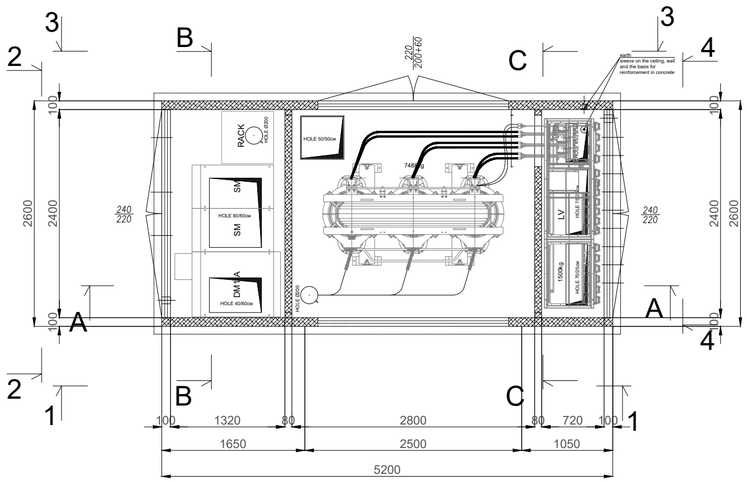

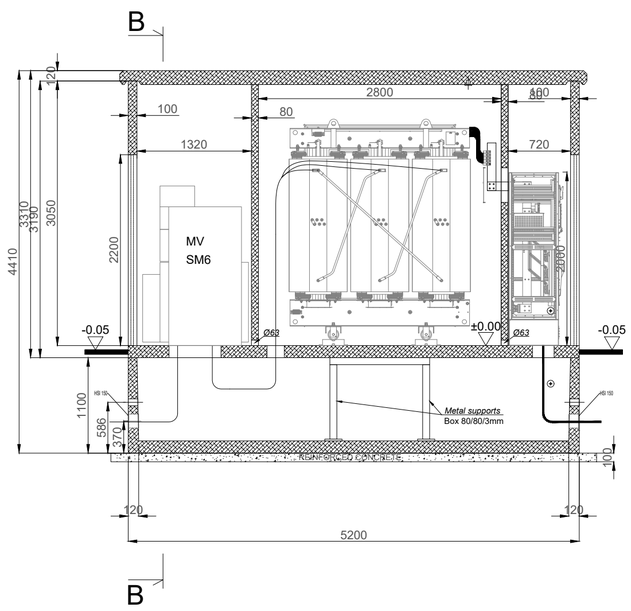

Transformer Station Internal Layouts

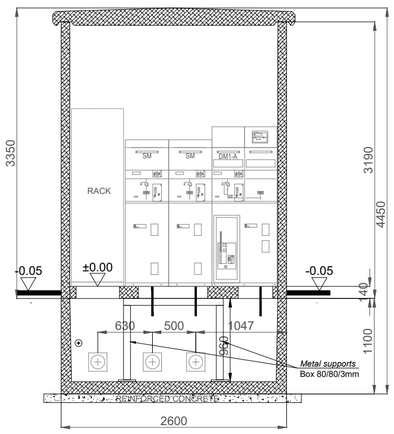

B - B

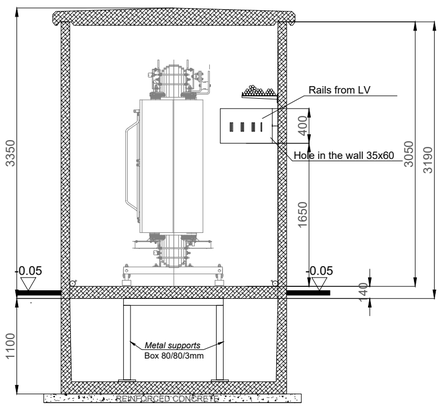

C - C

Project: Totmonslow Farm	
Drawing name: Transformer Station	
ID: 1107_06	Drawn: REN
R 01 First Issue	18.05.2022
Revision / Description	Date
Discipline: Electrical / Phase: Preliminary Design / Format: A2 / Scale: 1:50 / Sheet № 01 / 01	

Client:

REPD

Floor 6, Two Kingdom Street,
Paddington, London, W2 6BD

office@repd.co.uk
www.repd.co.uk

RENERGY LTD

28 E Samokov str.
1113 Sofia, Bulgaria

info@renergy-bg.com
www.renergy-bg.com

This drawing may not be reproduced or be made available to third person or competing companies without Renergy permission.The reproduction, distribution and utilization of this document as well as the communication of its contents without explicit authorization is prohibited. Offenders will be held liable and can findes up to 50% of the project cost: variations in design can occur to site conditions.