CCTV Detail - Min distance to fence and framework in East/West direction

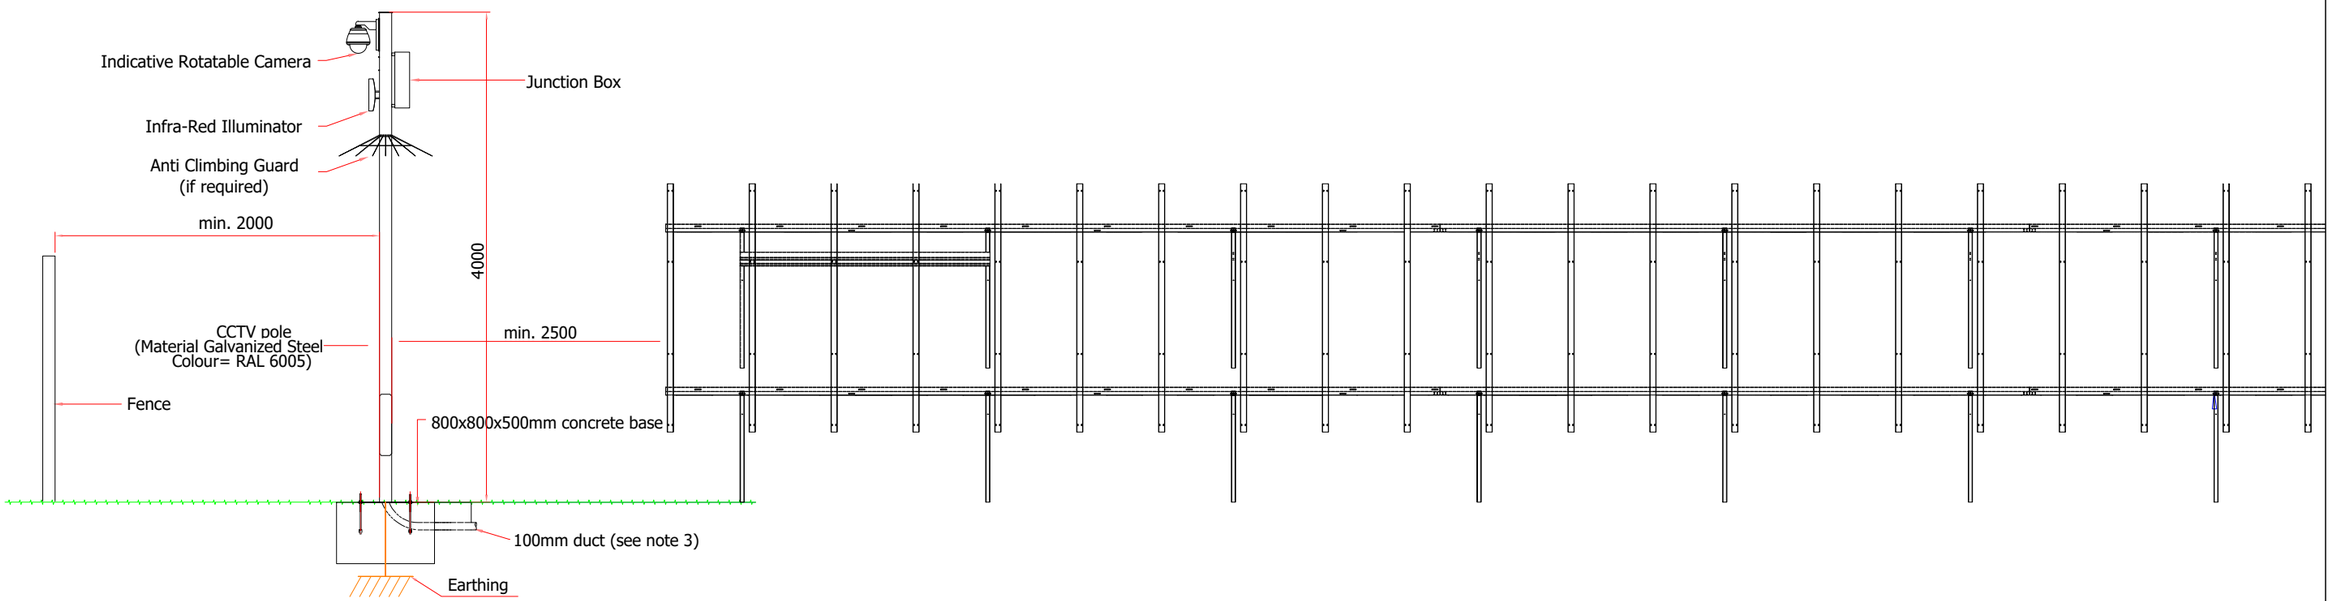

Notes:

1. All dimensions are in mm.
2. Insert root base into the hole ensuring that it is level and that the four studs protrude 60-70mm above the concrete foundation.
3. 100mm Ø duct to be istalled for cable entry.
4. Pour concrete ensuring that it is a mix of C35 to table 6 BS 8110 and then tamp down well.
5. Leave the concrete to cure for a minimum of 72 hours prior to attempting to erect the column.
6. When fitting the column, ensure that the concrete base is in complete contact with the underside of the column and grout accordingly.
7. CCTV Pole to be erected at least 2m from the fence line.
8. Spacing between cameras is dependant on specification of the cameras used and specialist contractor design.

Project: Totmonslow Farm		
Drawing name: CCTV Detail		
ID: 1107_09		Drawn: REN
R 01	First Issue	18.05.2022
Revision	Description	Date

Discipline:	Phase:	Format:	Scale:	Sheet №
Electrical	Preliminary Design	A3	1:50	01 / 01

Client:

REPD

Floor 6, Two Kingdom Street,
Paddington, London, W2 6BD

office@repd.co.uk
www.repd.co.uk

RENERGY LTD

28 E Samokov str.
1113 Sofia, Bulgaria

info@renergy-bg.com
www.renergy-bg.com

This drawing may not be reproduced or be made available to third person or competing companies without Renergy permission.The reproduction, distribution and utilization of this document as well as the communication of its contents without explicit authorization is prohibited. Offenders will be held liable and can findes up to 50% of the project cost: variations in design can occur to site conditions.