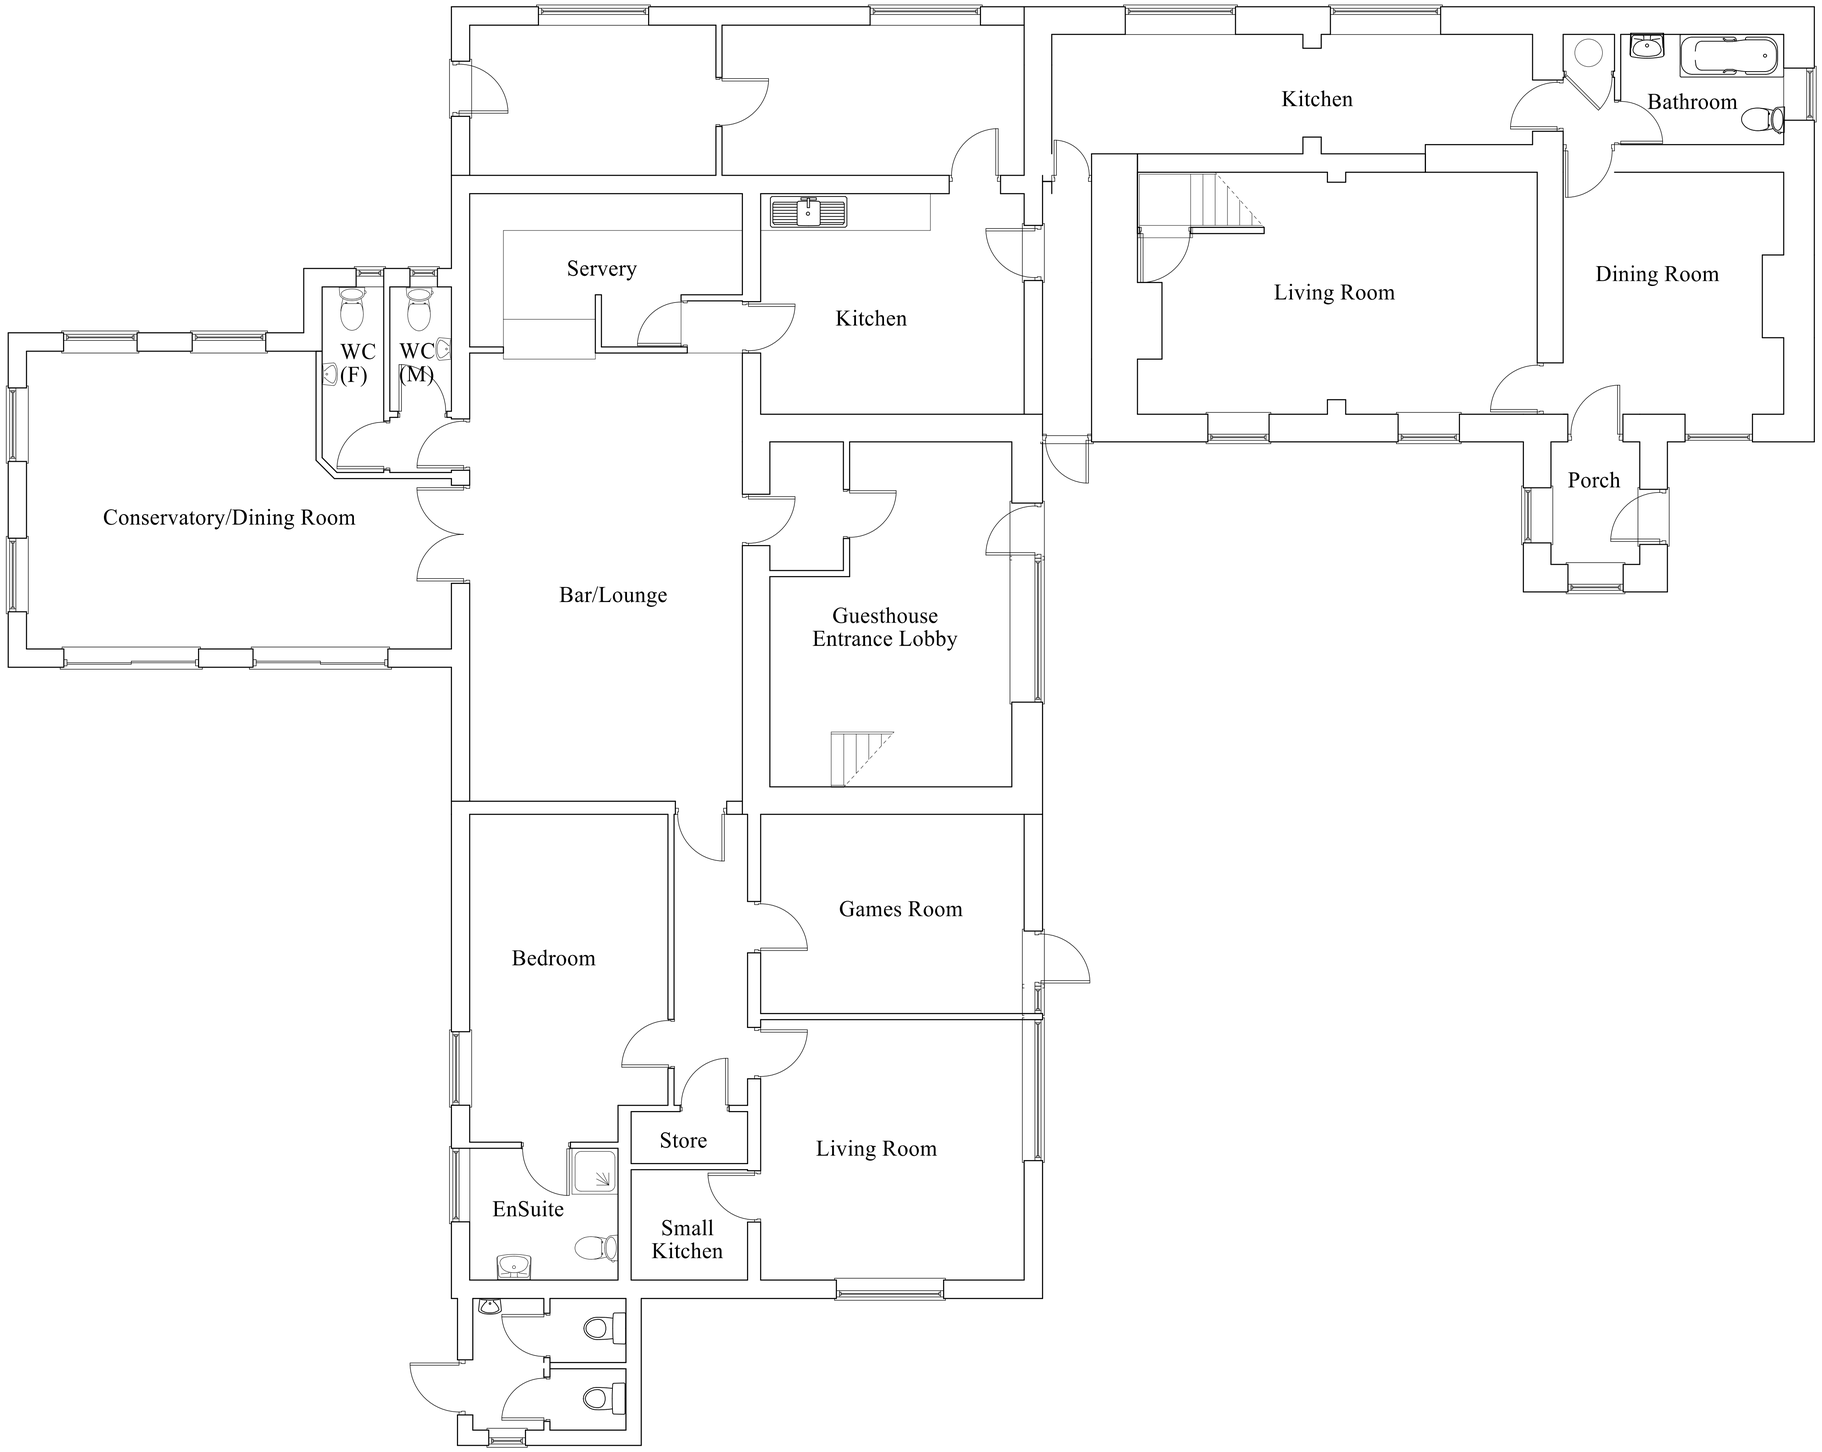


GROUND FLOOR PLAN AS EXISTING

MR. J. ARNOTT

DATE JULY 2022

PROPOSED CHANGE OF USE FROM CLASS C1 TO CLASS C3

AT
SHAW GATE FARM,
FOXT,
STOKE-ON-TRENT.
ST10 2HN

SCALE (at A1):
PLAN 1:50

DRAWN BY:

MALCOLM SALES
QUANTITY SURVEYORS, DESIGNERS
& BUILDING COST CONSULTANTS
CHURCHILL SUITE,
LULWORTH HOUSE,
51, HIGH STREET,
CHEADLE, STOKE-ON-TRENT,
STAFFS. ST10 1AR
TEL: 01538 757233
MOB: 07889 225437
E-MAIL: Malcolm.sales@salesqs.co.uk

AS EXISTING

FOR PLANNING APPLICATION

DRAWING NR. 2206/08/01