


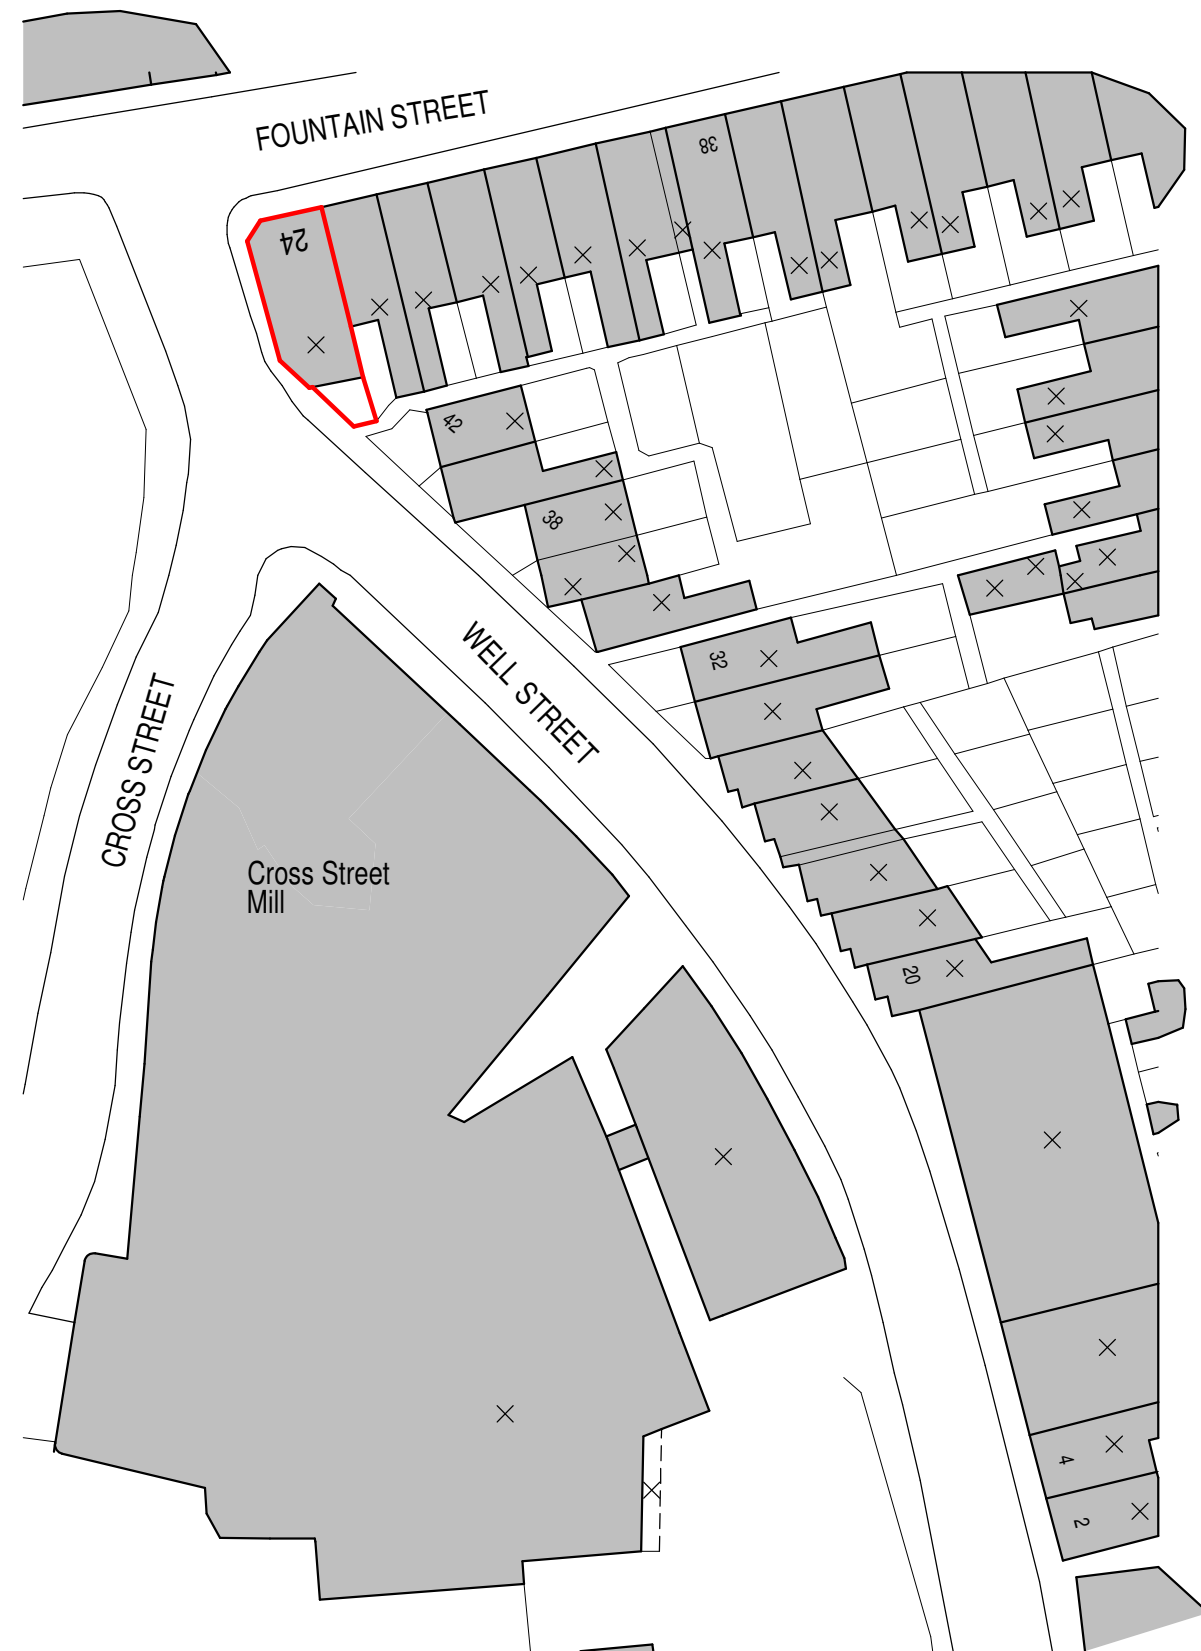
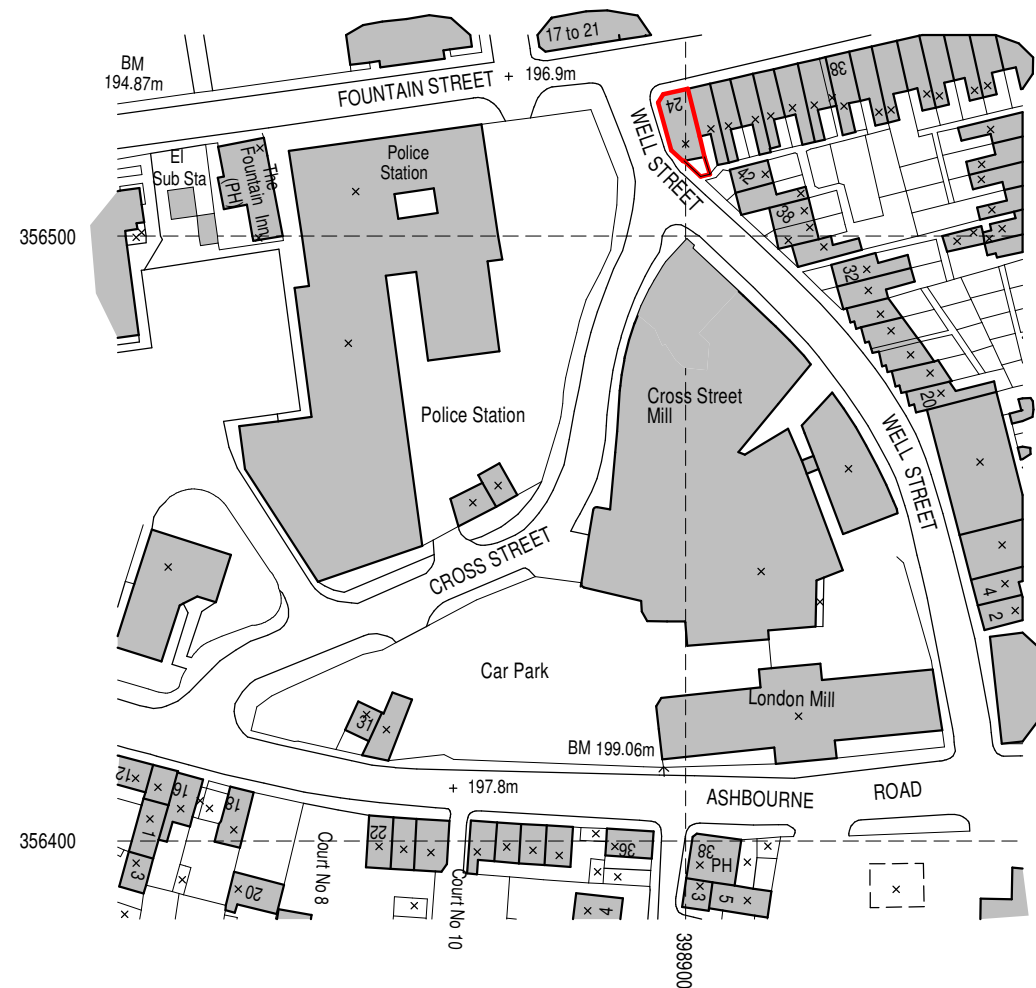


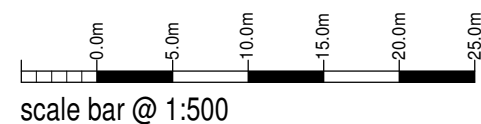

Block Plan

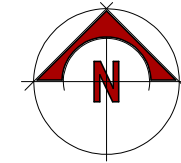

Location Plan

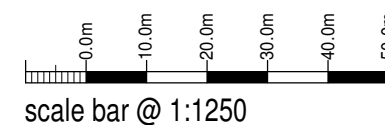

© Crown Copyright 2005. All rights reserved.  
Licence number 100020449

## MR SHENTON

Proposed Change of Use from  
Commercial to 1 No. Residential  
Flat at  
24 Fountain Street,  
Leek,  
Staffordshire,  
ST13 6JR

Planning Proposal  
Location and Block Plan

|              |       |                |
|--------------|-------|----------------|
| Date         | Sheet | Scale          |
| July 2022    | A3    | 1:1250 + 1:500 |
| Dwg No.      | Rev.  | Drawn          |
| 2022-2718-03 | -     | NAW            |

A-



10 Cawdry Buildings, Fountain Street, Leek. ST13 6JP  
Telephone: 01538 386002  
E-mail: info@sammons Ltd.co.uk  
Web: www.sammons Ltd.co.uk

This drawing is copyright.  
All dimensions must be checked prior to commencement.