


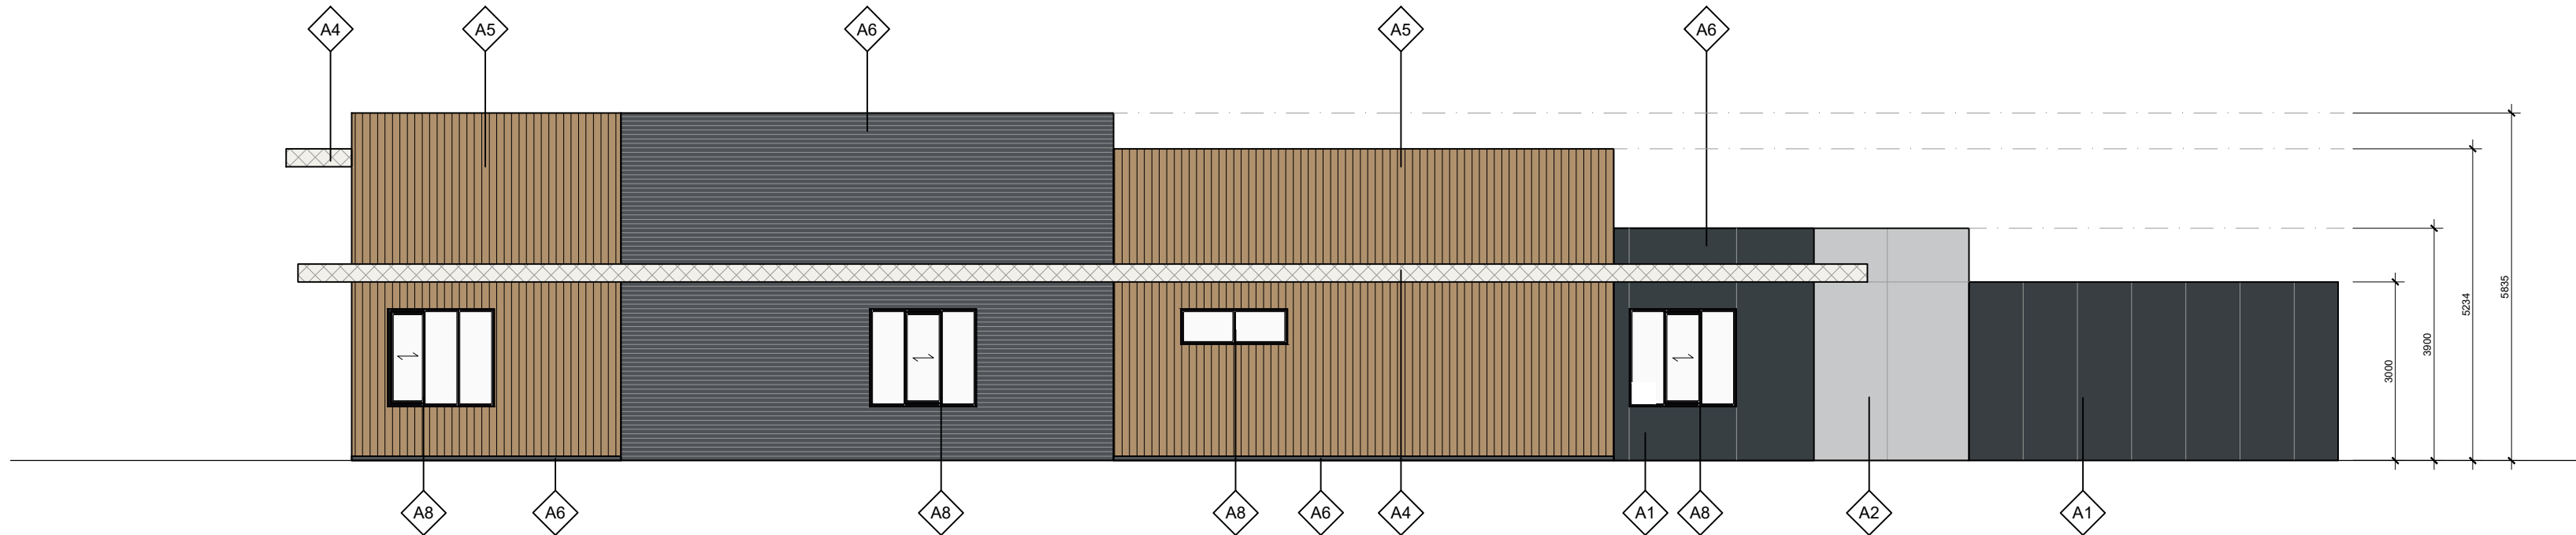


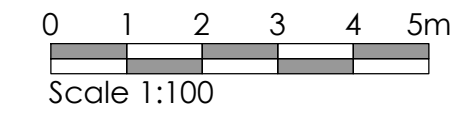


Proposed Elevation A

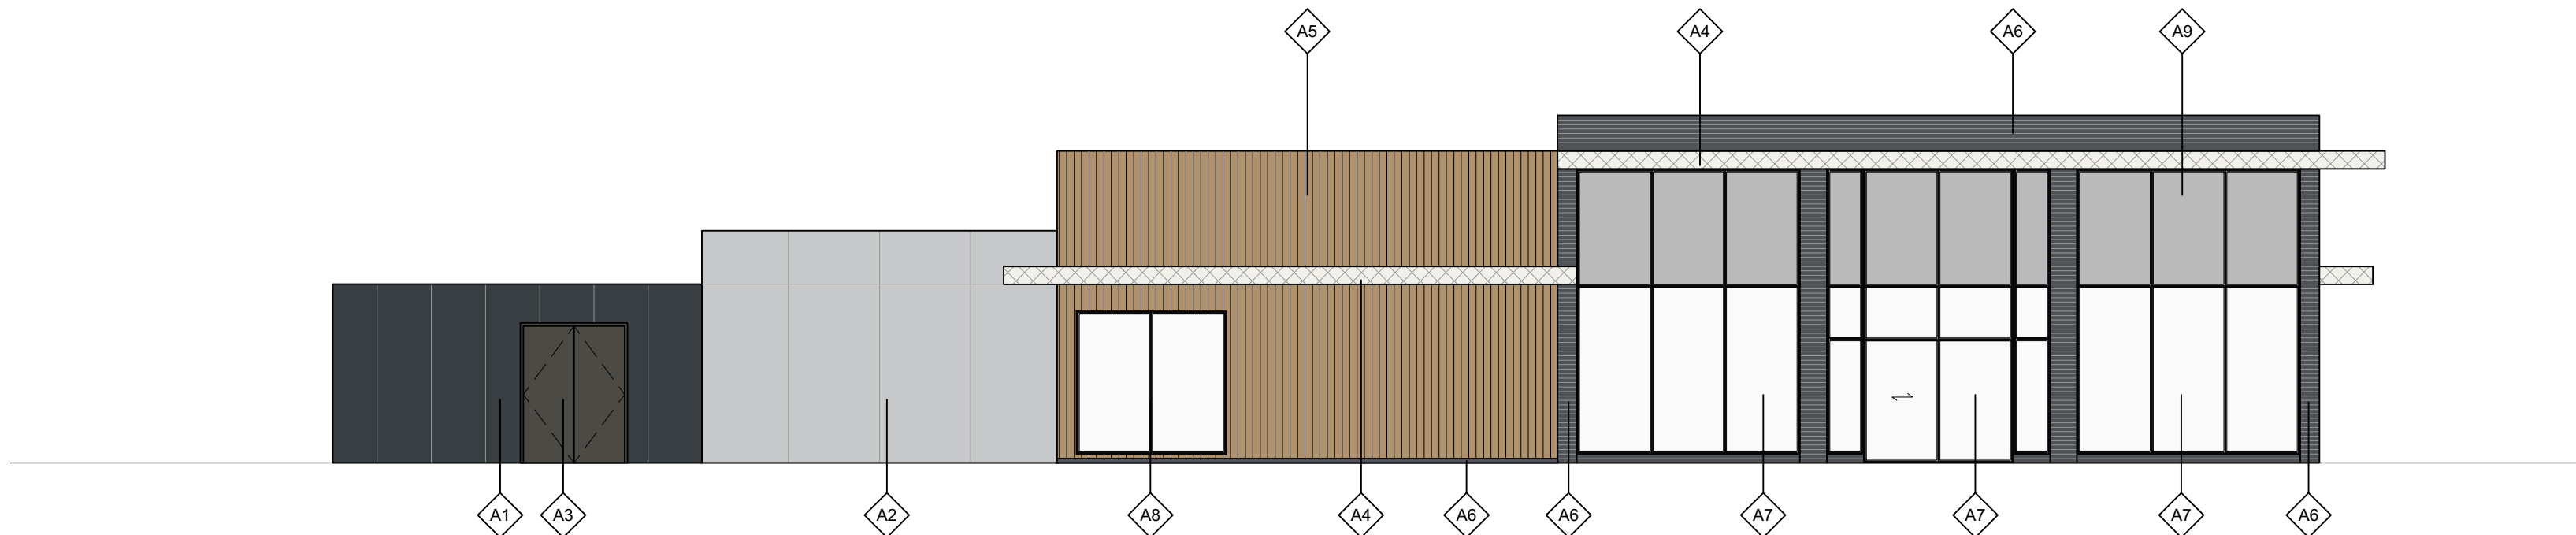

Proposed Elevation C

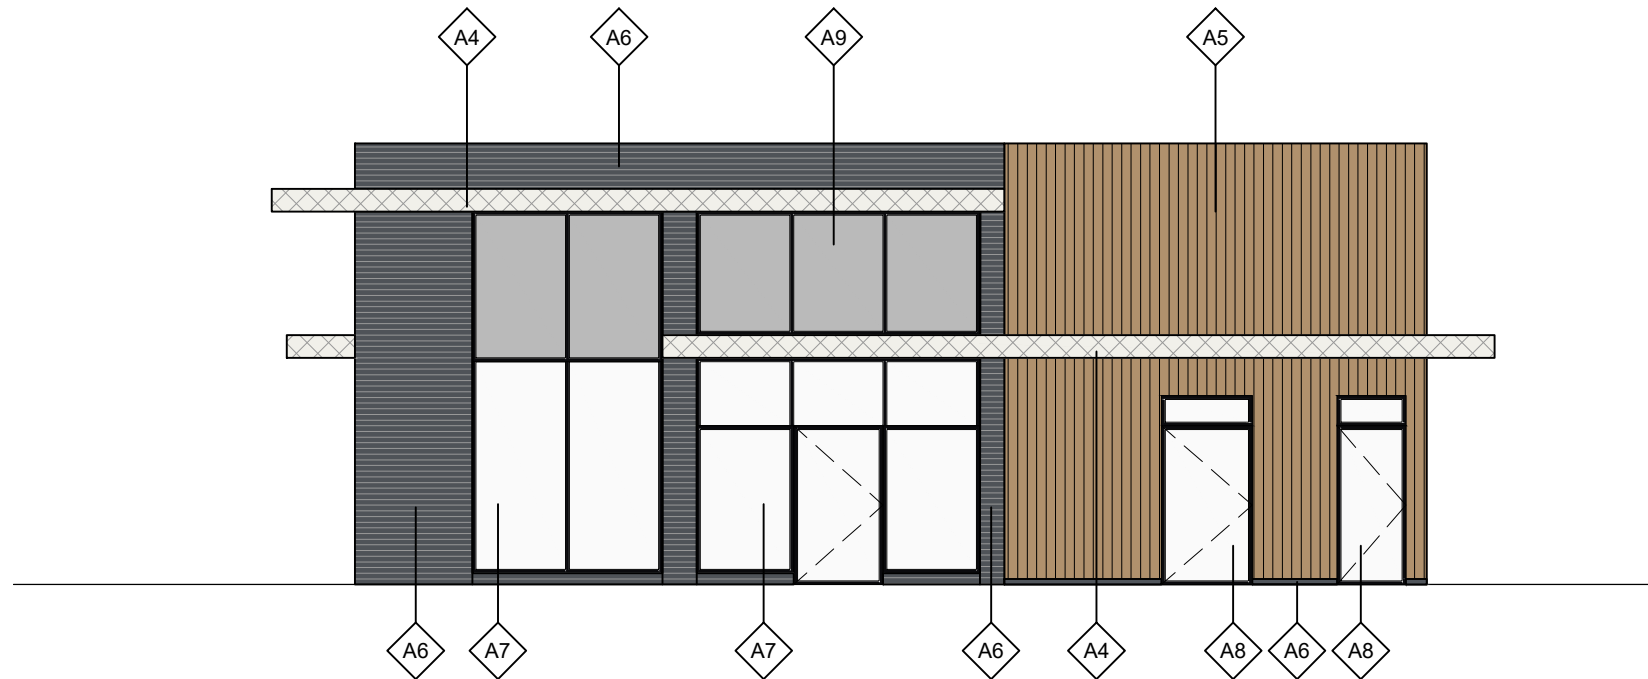

Proposed Elevation B

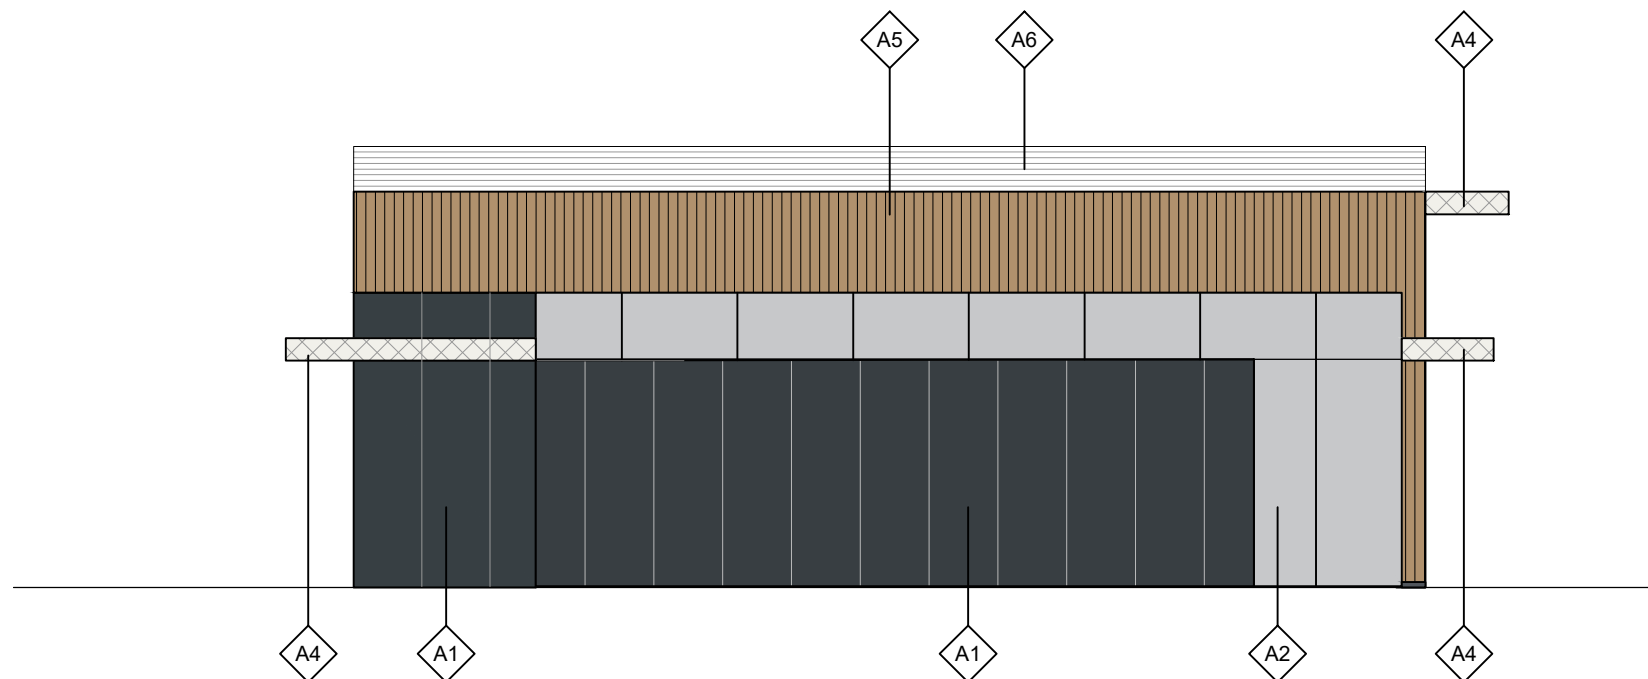

Proposed Elevation D

NOTES

- All dimensions and levels are to be checked on site.
- Any discrepancies are to be reported to the architect before any work commences.
- This drawing shall not be reproduced without express written permission from AEW.
- Title overlay drawings and ownership boundaries are produced using all reasonable endeavours. AEW cannot be responsible for the accuracy or scale discrepancy of base plans supplied to them.
- All works are to be undertaken in accordance with Building Regulations and the latest British Standards.
- All proprietary materials and products are to be used strictly in accordance with the manufacturers recommendations.

CDM 2015

Client notified of duties: **At Design Workshop**

Principal Designer: **TBC**

Unless noted below, all known hazards have been highlighted on the drawing:


Drawing Based on:
Scums Architects Drawing: XXXX-SA-XXXX-P005 NG100 Elevations (Long Elevation) October 2021 COTF NMA

- Scale for planning purposes only.

Notes:
All drawings to be read in conjunction with all other drawings as noted on issue sheet.

MATERIALS LEGEND

- A1** Corral
Grey cladding panels
- A2** Restaurant & Stores
Stone effect cladding panels
- A3** Security Doors
PPC RAL 7022 Umbra Grey
- A4** Canopies
PPC RAL 9016 Traffic White
- A5** Restaurant
Random mix of timber effect cladding panels
- A6** Restaurant
Dark grey engineering brick
- A7** Restaurant Glazing
PPC RAL 9005 Jet Black frames
- A8** Window and Doors
PPC RAL 9005 Jet Black frames
- A9** Opaque Glazing
PPC RAL 9005 Jet Black frames

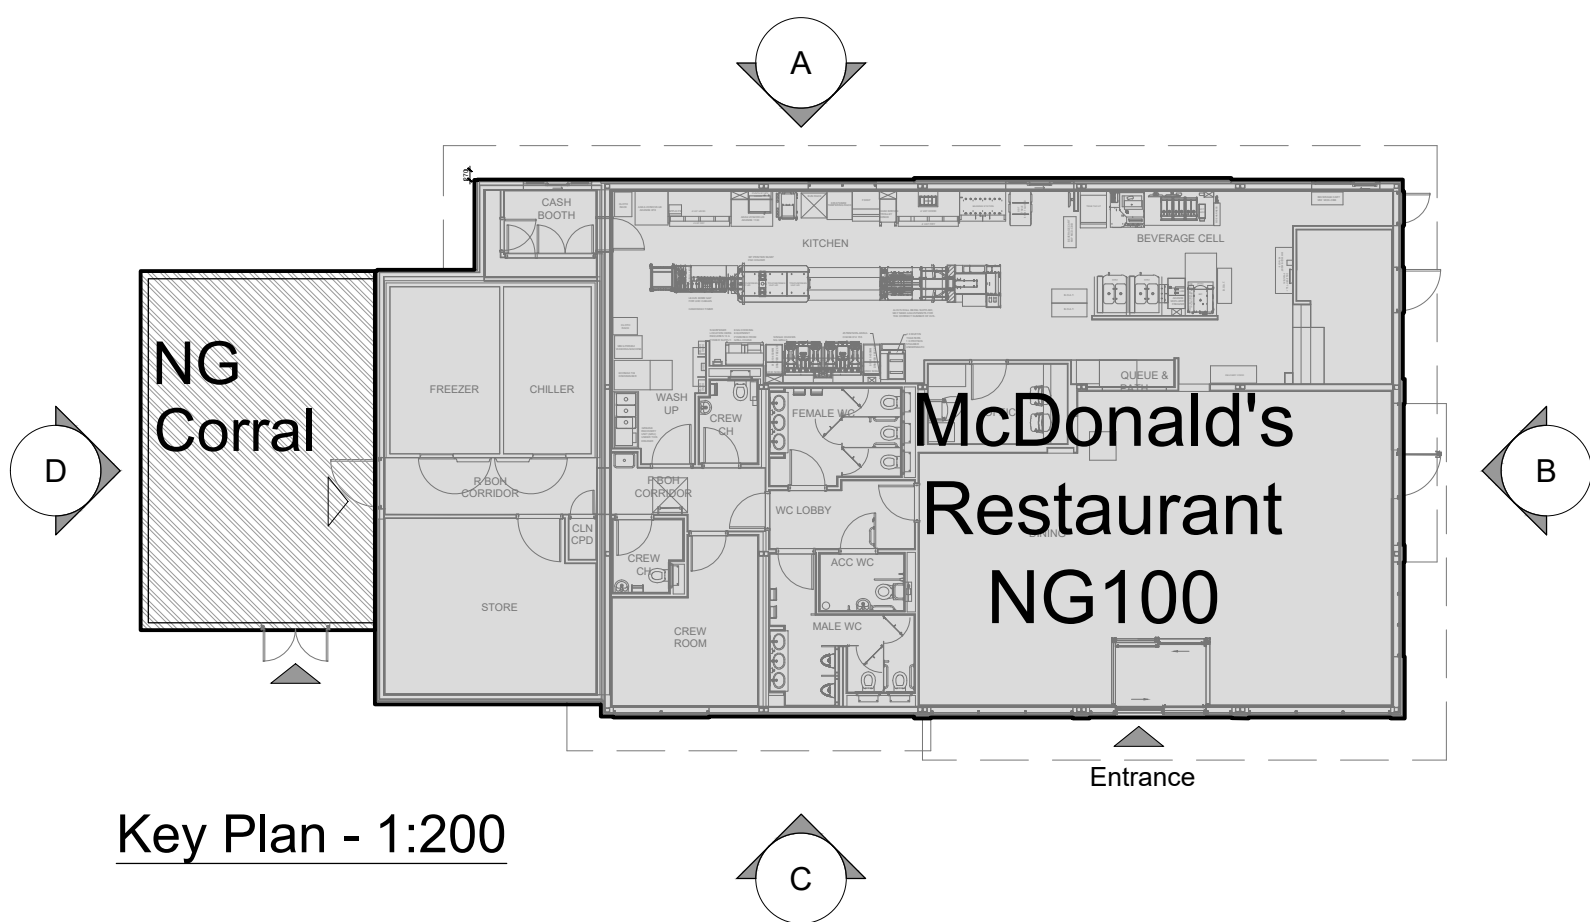

Key Plan - 1:200

PLANNING

A	07/07/22	JJ	LB
Title Block Notes updated at LPA request.			
-	16/12/21	JJ	LB
Initial Issue			
REV	Date	Drawn by: -	Checked by: -
Status Purpose of Issue			
S2 For Information			
drawing stage Planning			
client McDonald's Restaurants Ltd			
project Leek Churnet Close store 8622			
drawing title Proposed Elevations			
date 16/12/21	drawn JJ		
scale@A1 1:100	checked LB		

Proposed Elevations