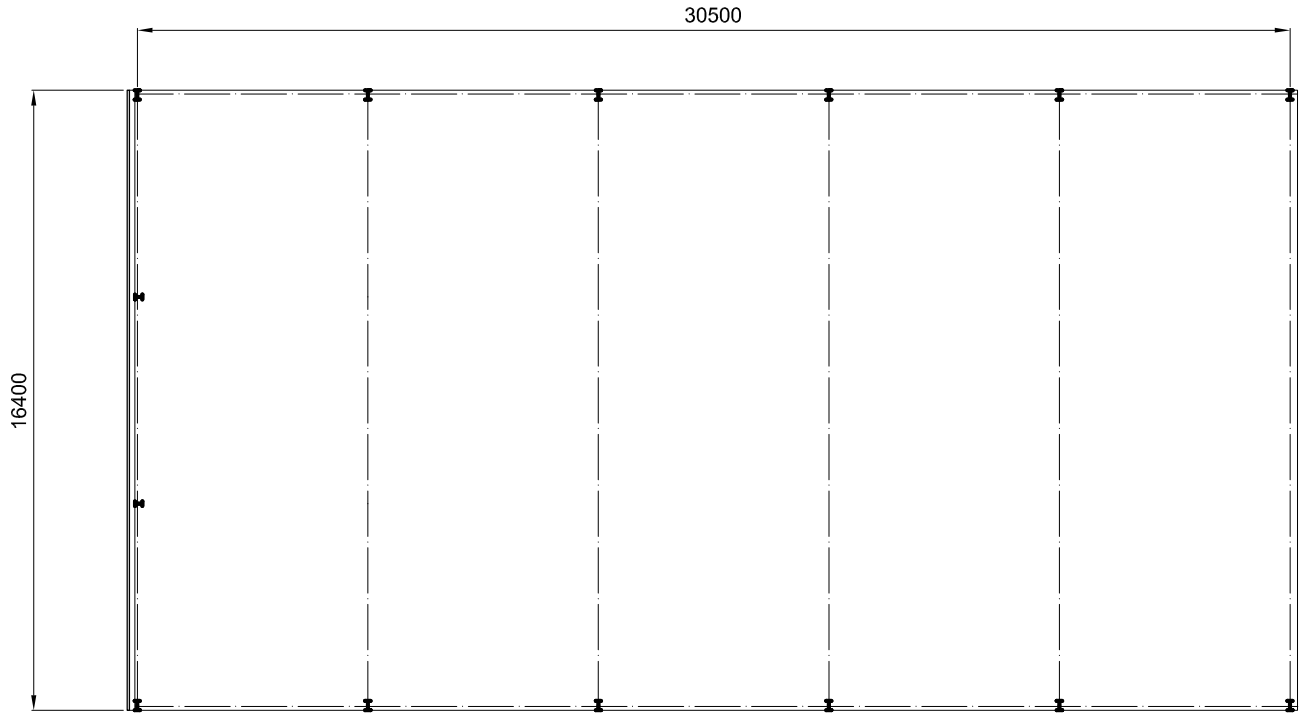

PLAN
scale 1/200

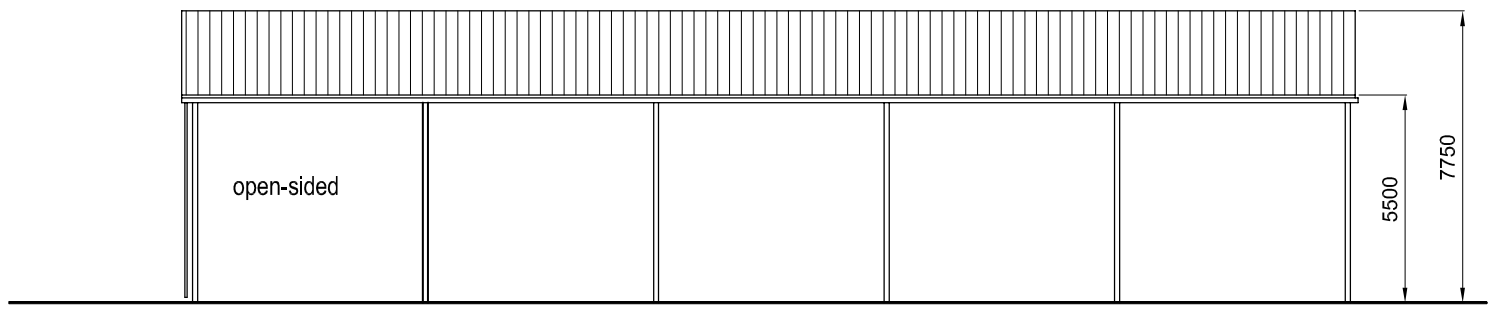

SOUTH ELEVATION
scale 1/200

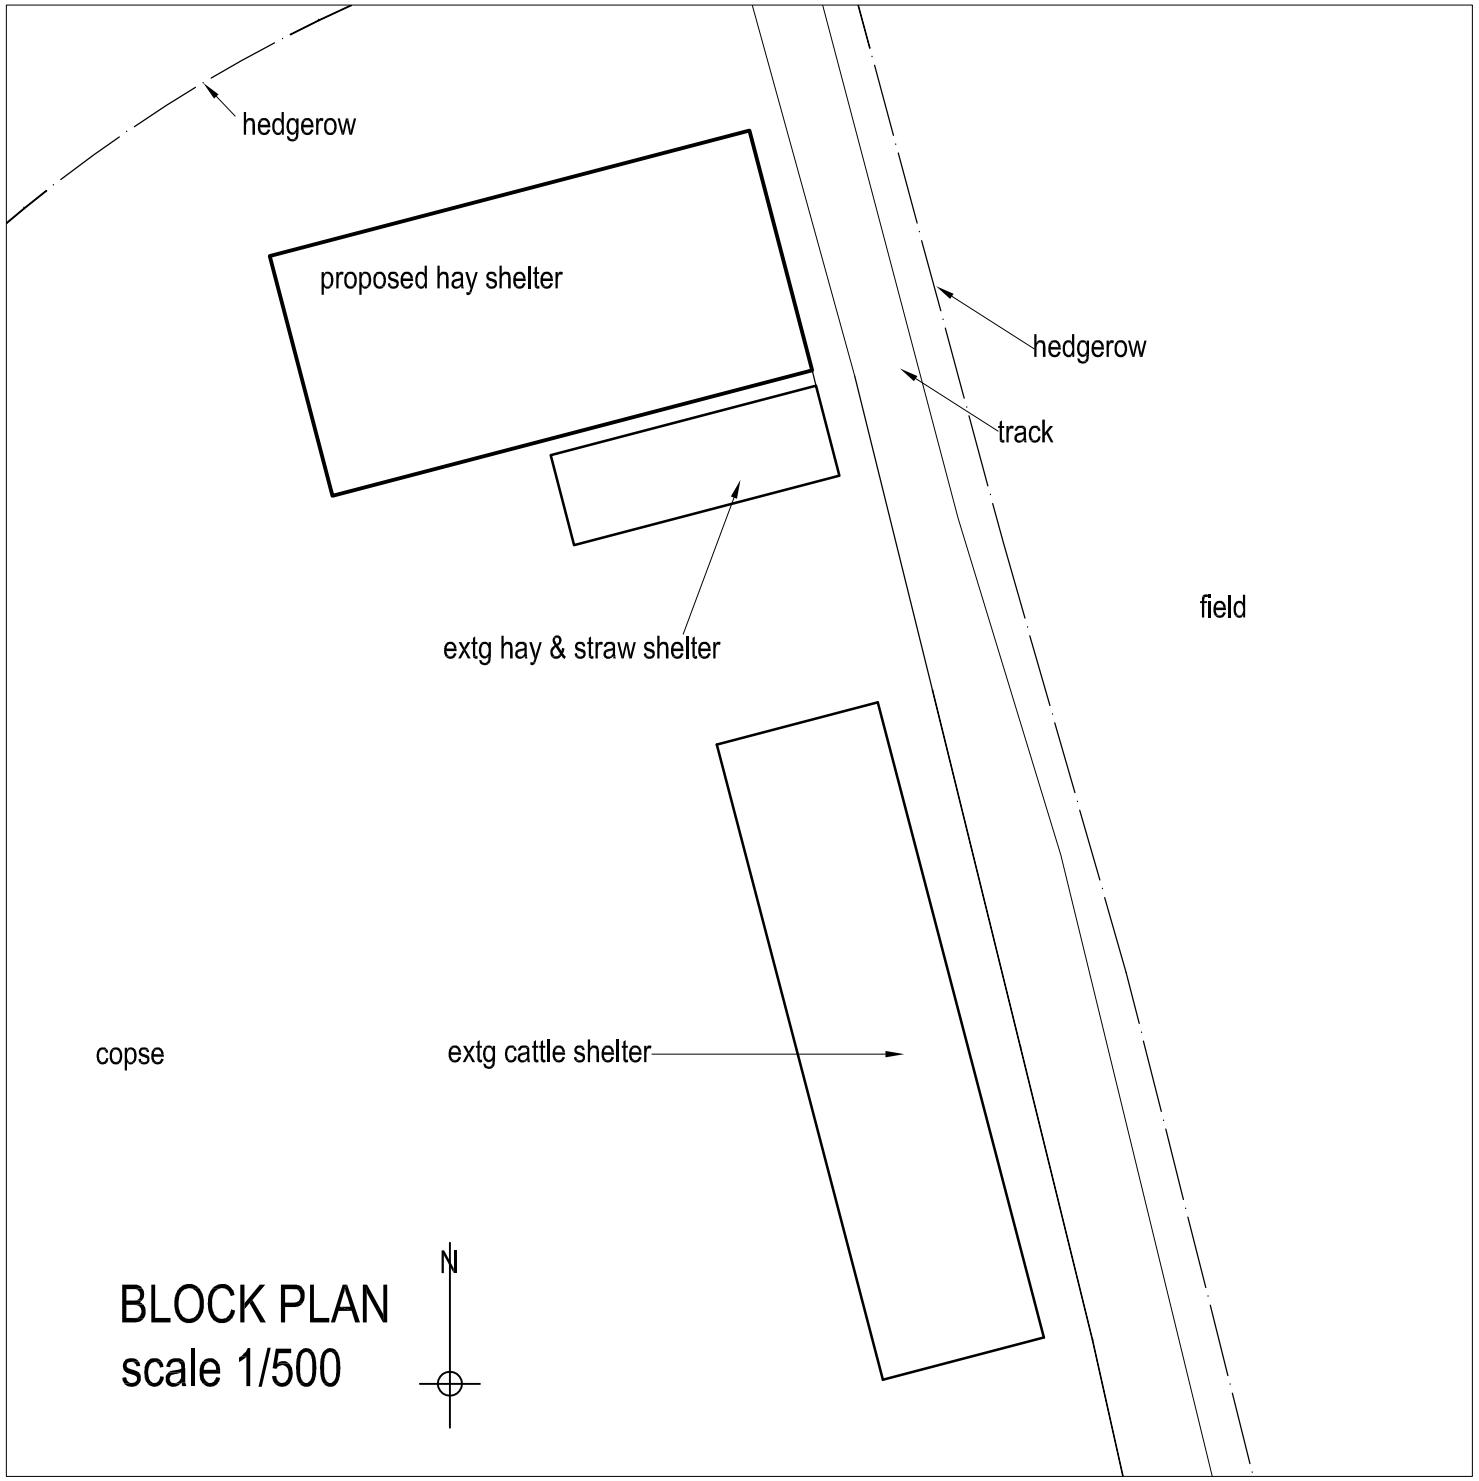

BLOCK PLAN
scale 1/500

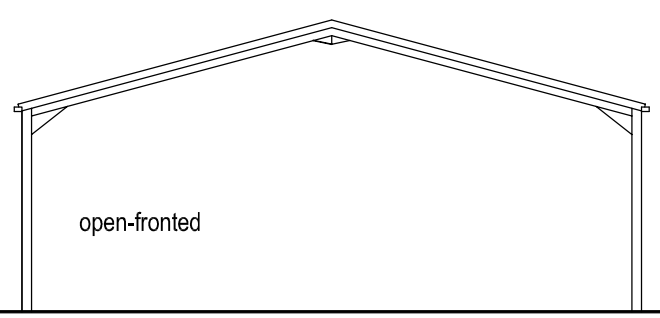

EAST ELEVATION

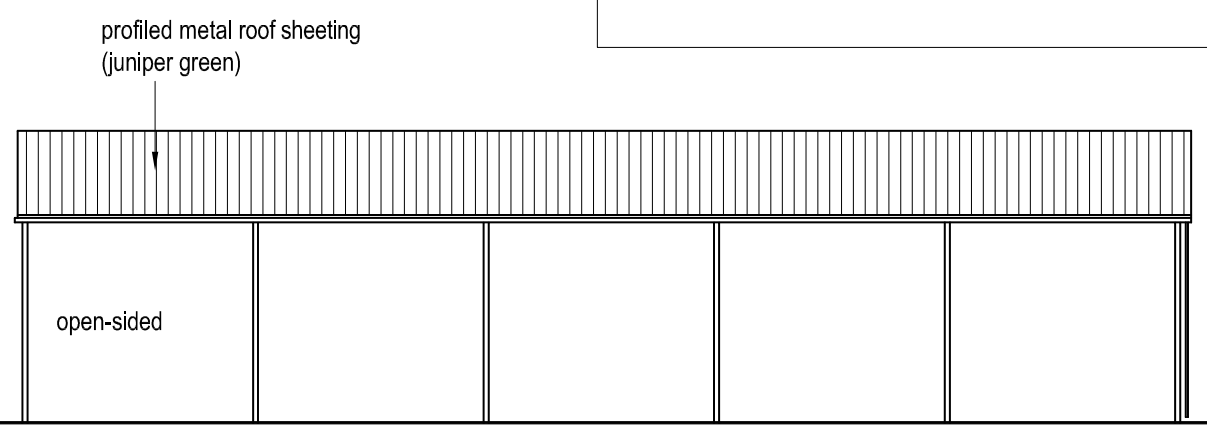

SOUTH ELEVATION

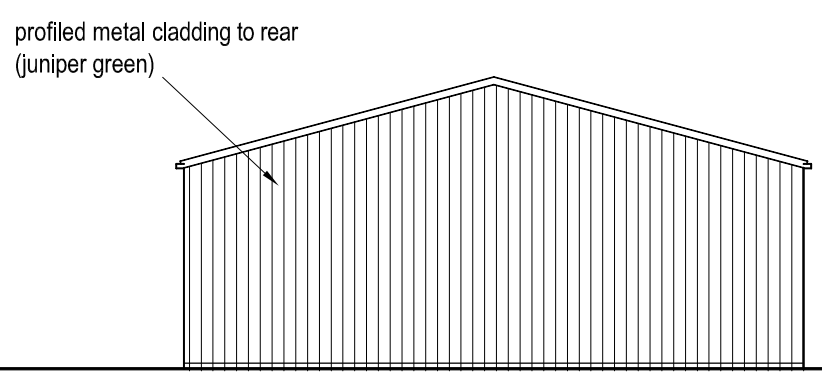

WEST ELEVATION

job	Heaton House Farm, Rushton Spencer Proposed Hay Shelter		
title	Plans & Elevations		
date	scale	dwg. no.	rev.
01.08.22	as shown @ A3	HHF-HS-01	.

Ian Ankers architecture
Building and Design Consultants
Ryecroft Farm, Rushton Spencer, Macclesfield, SK11 0RP
t 01260 546944
e ian@ianankers.co.uk
w www.ianankers.co.uk