
Copyright of this drawing is vested in the Architect and it must not be copied or reproduced without consent. Figured dimensions only are to be taken from this drawing. All contractors must visit the site and be responsible for taking and checking all dimensions relative to their work. Hewitt&Carr Architects Ltd are to be advised of any variation between drawings and site conditions.
CLIENTS ARE ADVISED TO CLARIFY DIMENSIONS WITH THE ARCHITECT PRIOR TO SETTING OUT AND NOT TO SCALE FROM THE DRAWING

Rev.	Drawn	Comments	Date

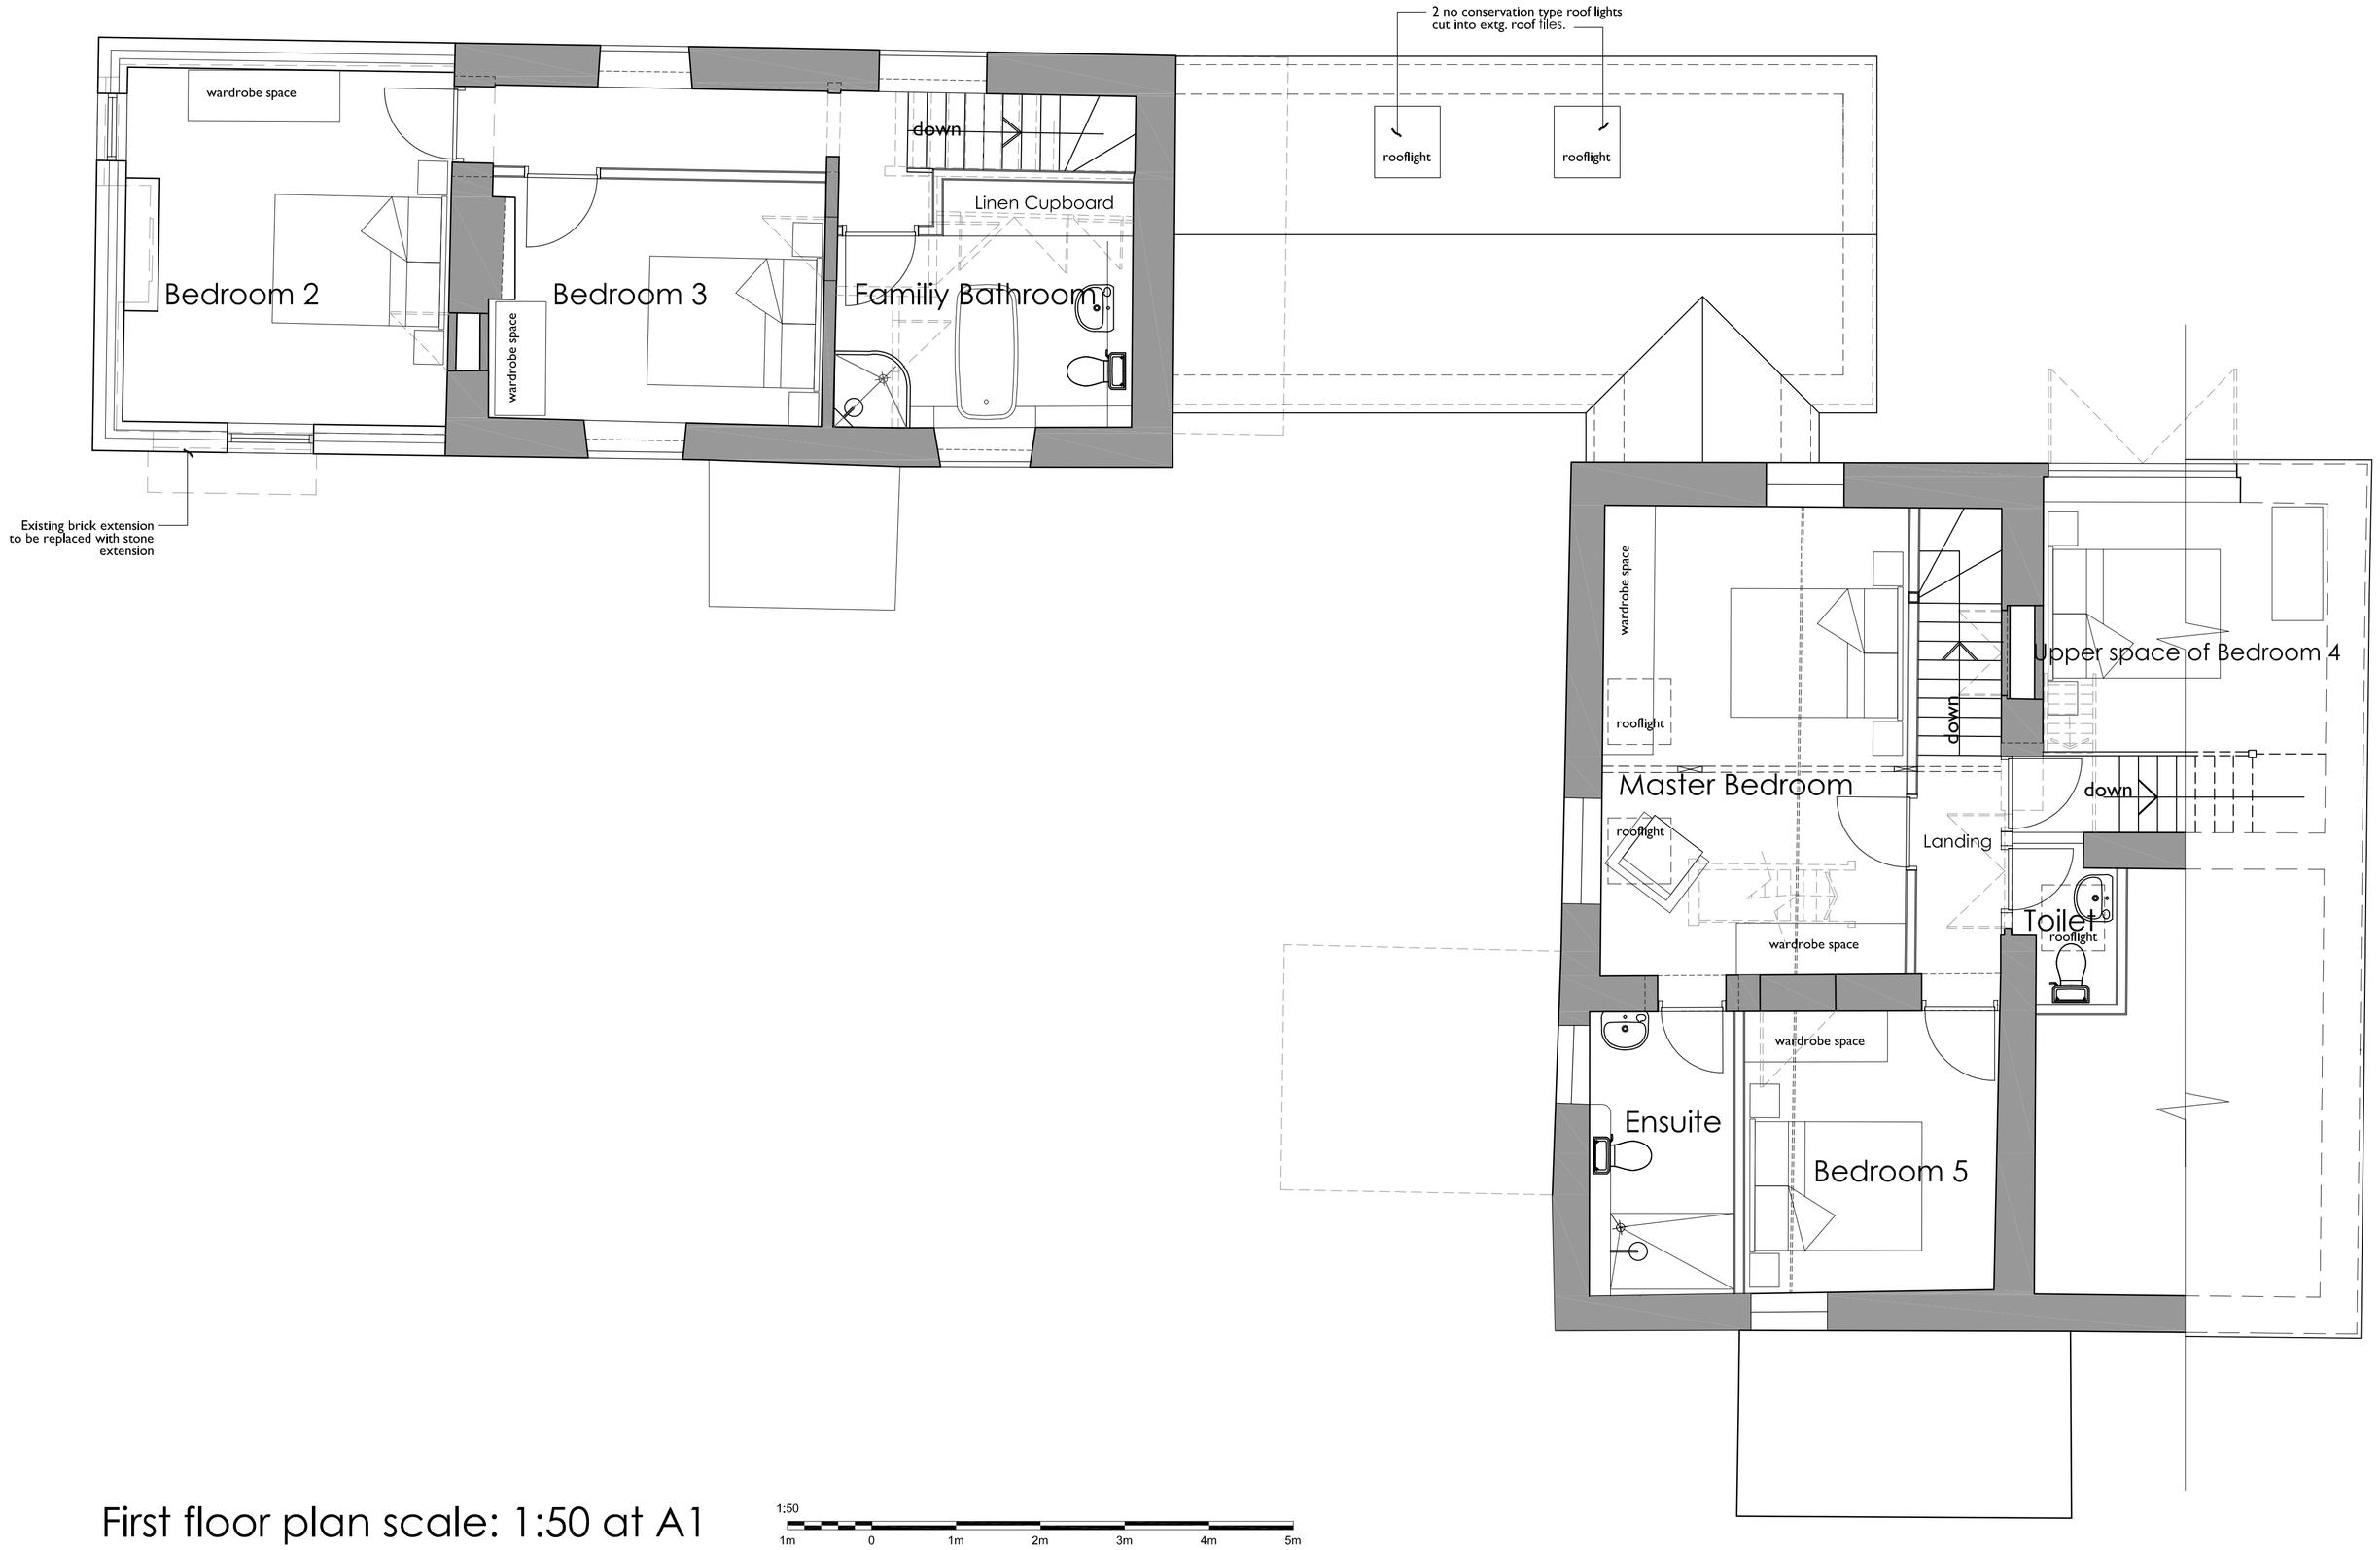

First floor plan scale: 1:50 at A1

1:50
1m 0 1m 2m 3m 4m 5m

Hewitt&Carr Architects
A: DaisyBank House I 17-19 Leek Road I Cheadle I ST10 1JE
T: 01538 756888
E: enquiries@hcarchitects.co.uk
W: www.hcarchitects.co.uk

Client
Mr & Mrs E Bateman.

Project
Replacement of existing brick extension to dwelling at Stone Barn Farm, Longsdon, S-o-T

Title
First Floor Plan as Proposed

SCHEME

Status
Scheme

Date July 2022
Drawn BVC
Scale @A1 1:50
Checked

Project No 01129
Drawing No. PL(0)15
Rev

File: Ref: N:\REF