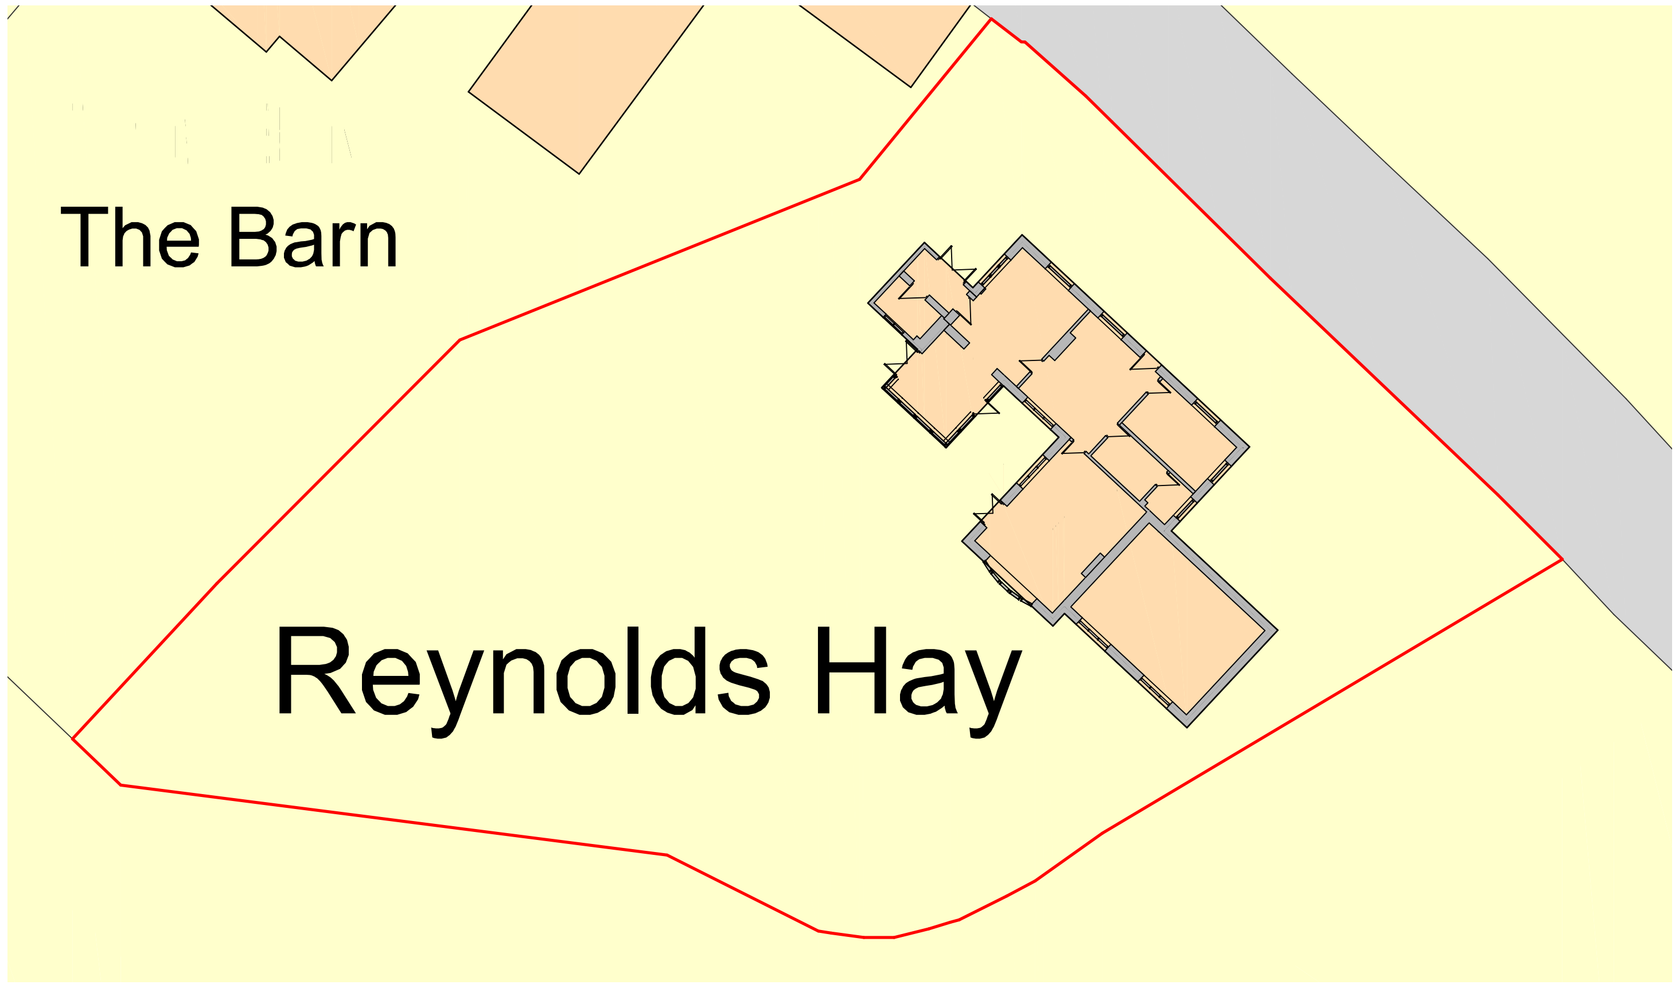

Site Plan as Existing

Metres
1 2 3 4 5 10 15 20
SCALE 1:200

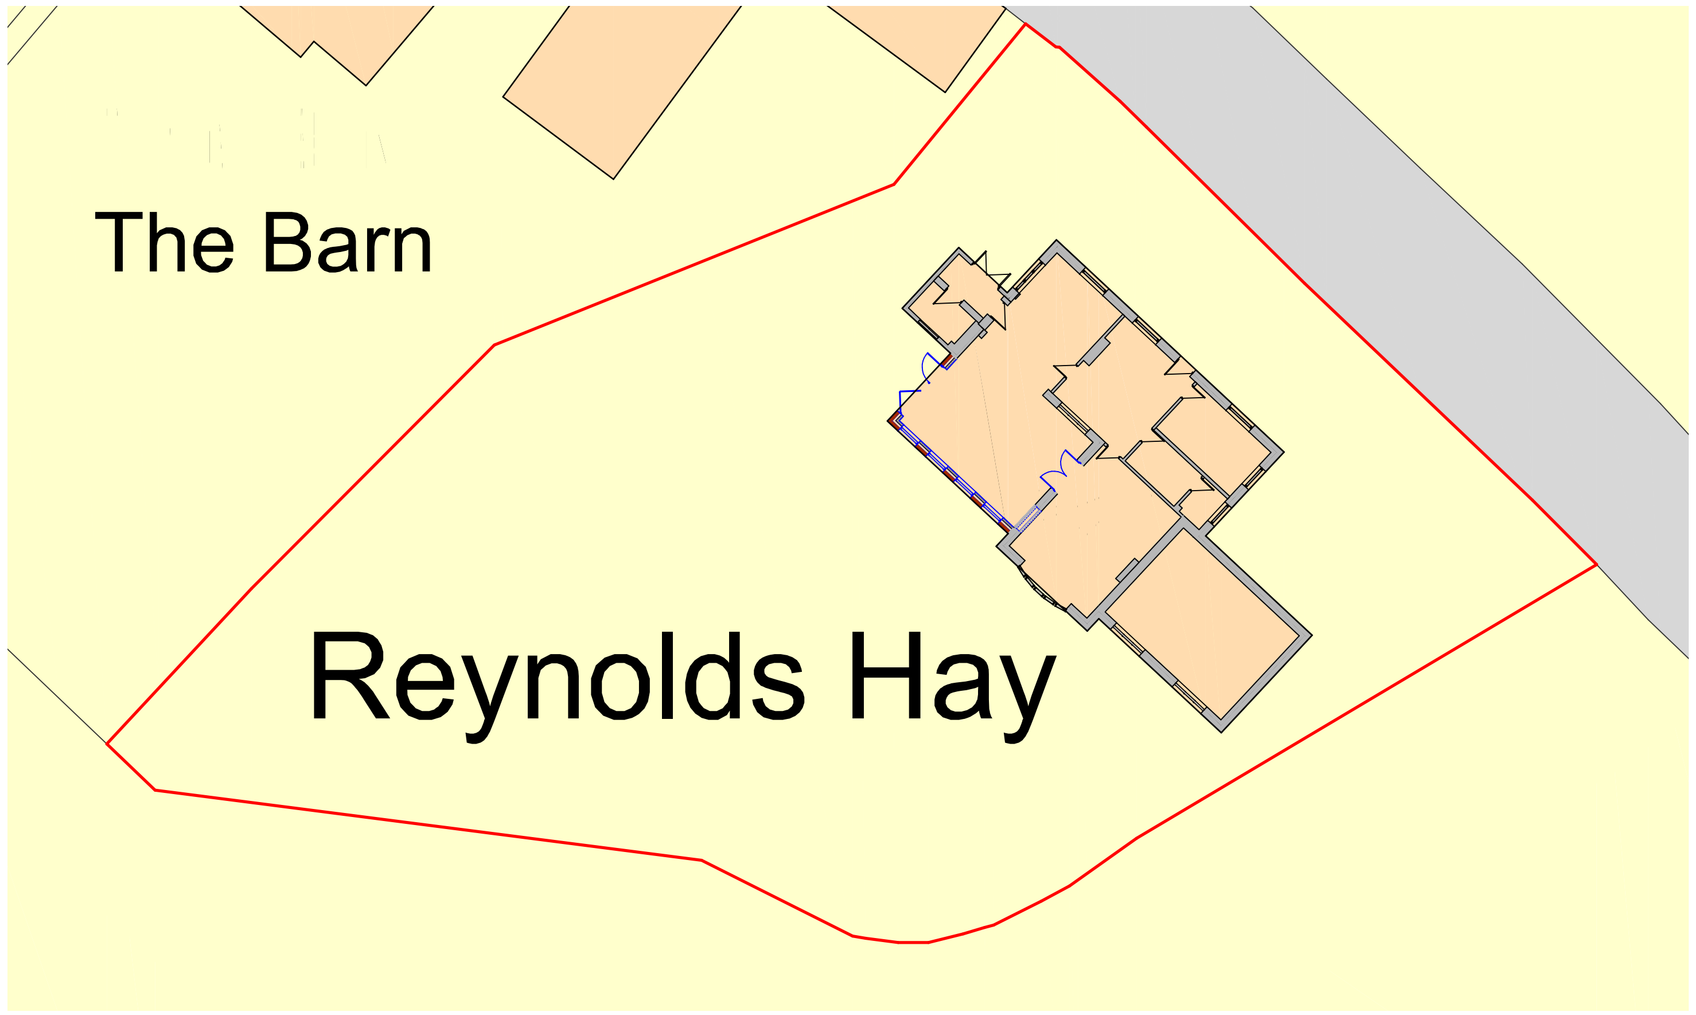

Site Plan as Proposed

Metres
1 2 3 4 5 10 15 20
SCALE 1:200

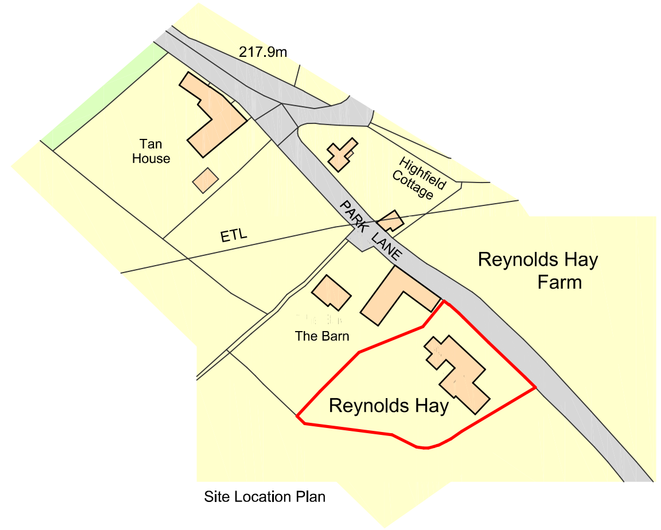

Site Location Plan

Ordnance Survey, (c) Crown Copyright 2018. All rights reserved. Licence number 100022432

Metres
10 20 30 40 50 60 70 80 90 100
SCALE 1:1250

N

DBD Architectural Consultancy Ltd ©2022

1. Copyright is vested with DBD Architectural Consultancy Ltd.

2. All dimensions to be checked on site before proceeding.

3. Contractor to check/adjust dimensions of new work to suit existing conditions.
Do not assume existing structure or details are plumb, square or level.

4. Contractor must notify the architect of any discrepancies before proceeding.

5. All drawings to be read in conjunction with all other consultants drawings and specs.

Rev	Date	Description

DBD Architectural Consultancy
DBD Architectural Consultancy Ltd
50 Broad Street, Leek,
Staffordshire, ST13 5NS
01538 383118
mail@dbdconsultants.co.uk
www.dbdconsultants.co.uk

Mr E Ellis
Reynolds Hey
Park Lane
Endon
ST9 9JB

Single Storey Rear Extension

Title
Site Plans

Stage: Planning
Size: A1
Scale: 1:200
Date: 11.01.22
Job No: 2204
Drawing Number: PL 01