

Rear Elevation

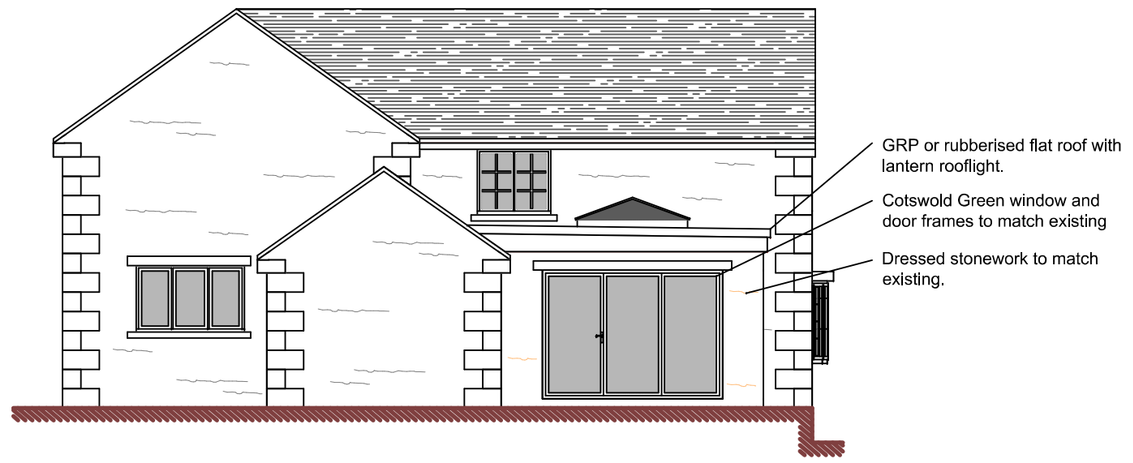


Side Elevation

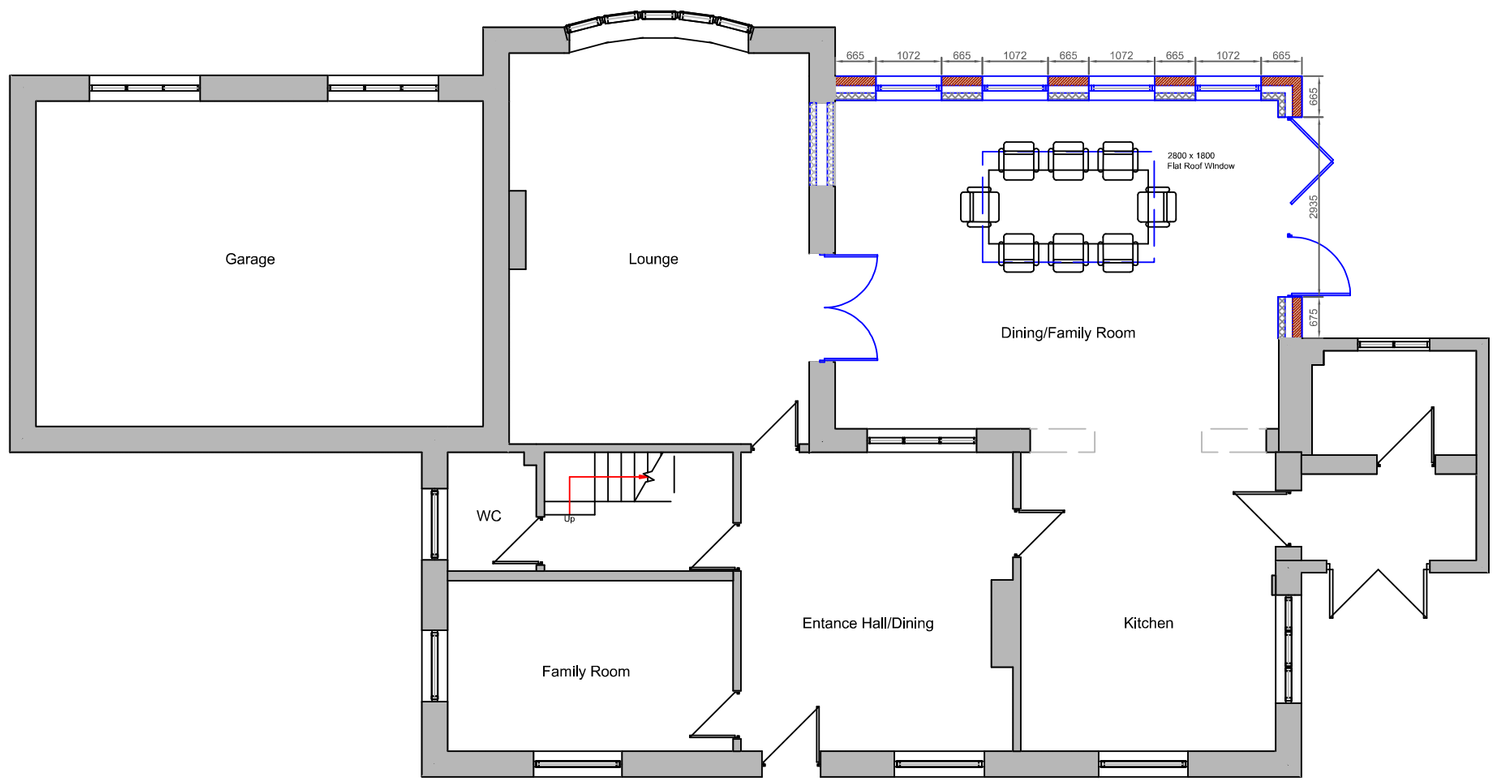


Ground Floor Plan

Metres

1 2 3 4 5 10

SCALE 1:100


**DBD Architectural Consultancy Ltd ©2022**

1. Copyright is vested with DBD Architectural Consultancy Ltd.

2. All dimensions to be checked on site before proceeding.

3. Contractor to check/adjust dimensions of new work to suit existing conditions.
Do not assume exisiting structure or details are plumb, square or level.

4. Contractor must notify the architect of any discrepancies before proceeding.

5. All drawings to be read in conjunction with all other consultants drawings and specs.


| Rev | Date | Description |
|---|---|---|
| | | |
| | | |
| | | |
| | | |
| A | 26.07.22 | Amendments made following comments |


DBD Architectural Consultancy

**DBD Architectural Consultancy Ltd**
50 Broad Street, Leek,
Staffordshire, ST13 5NS
01538 383118
mail@dbdconsultants.co.uk
www.dbdconsultants.co.uk


Client
Mr E Ellis
Reynolds Hey
Park Lane
Endon
ST9 9JB

Project
Single Storey Rear Extension

Title
Plans as Proposed

| | | |
|---|---|---|
| Stage: Planning | | |
| Size: A2 | Date: 16.02.22 | Job No: 2204 |
| Scale: 1:100 | | |
| Drawing Number: PL 03A | | |