


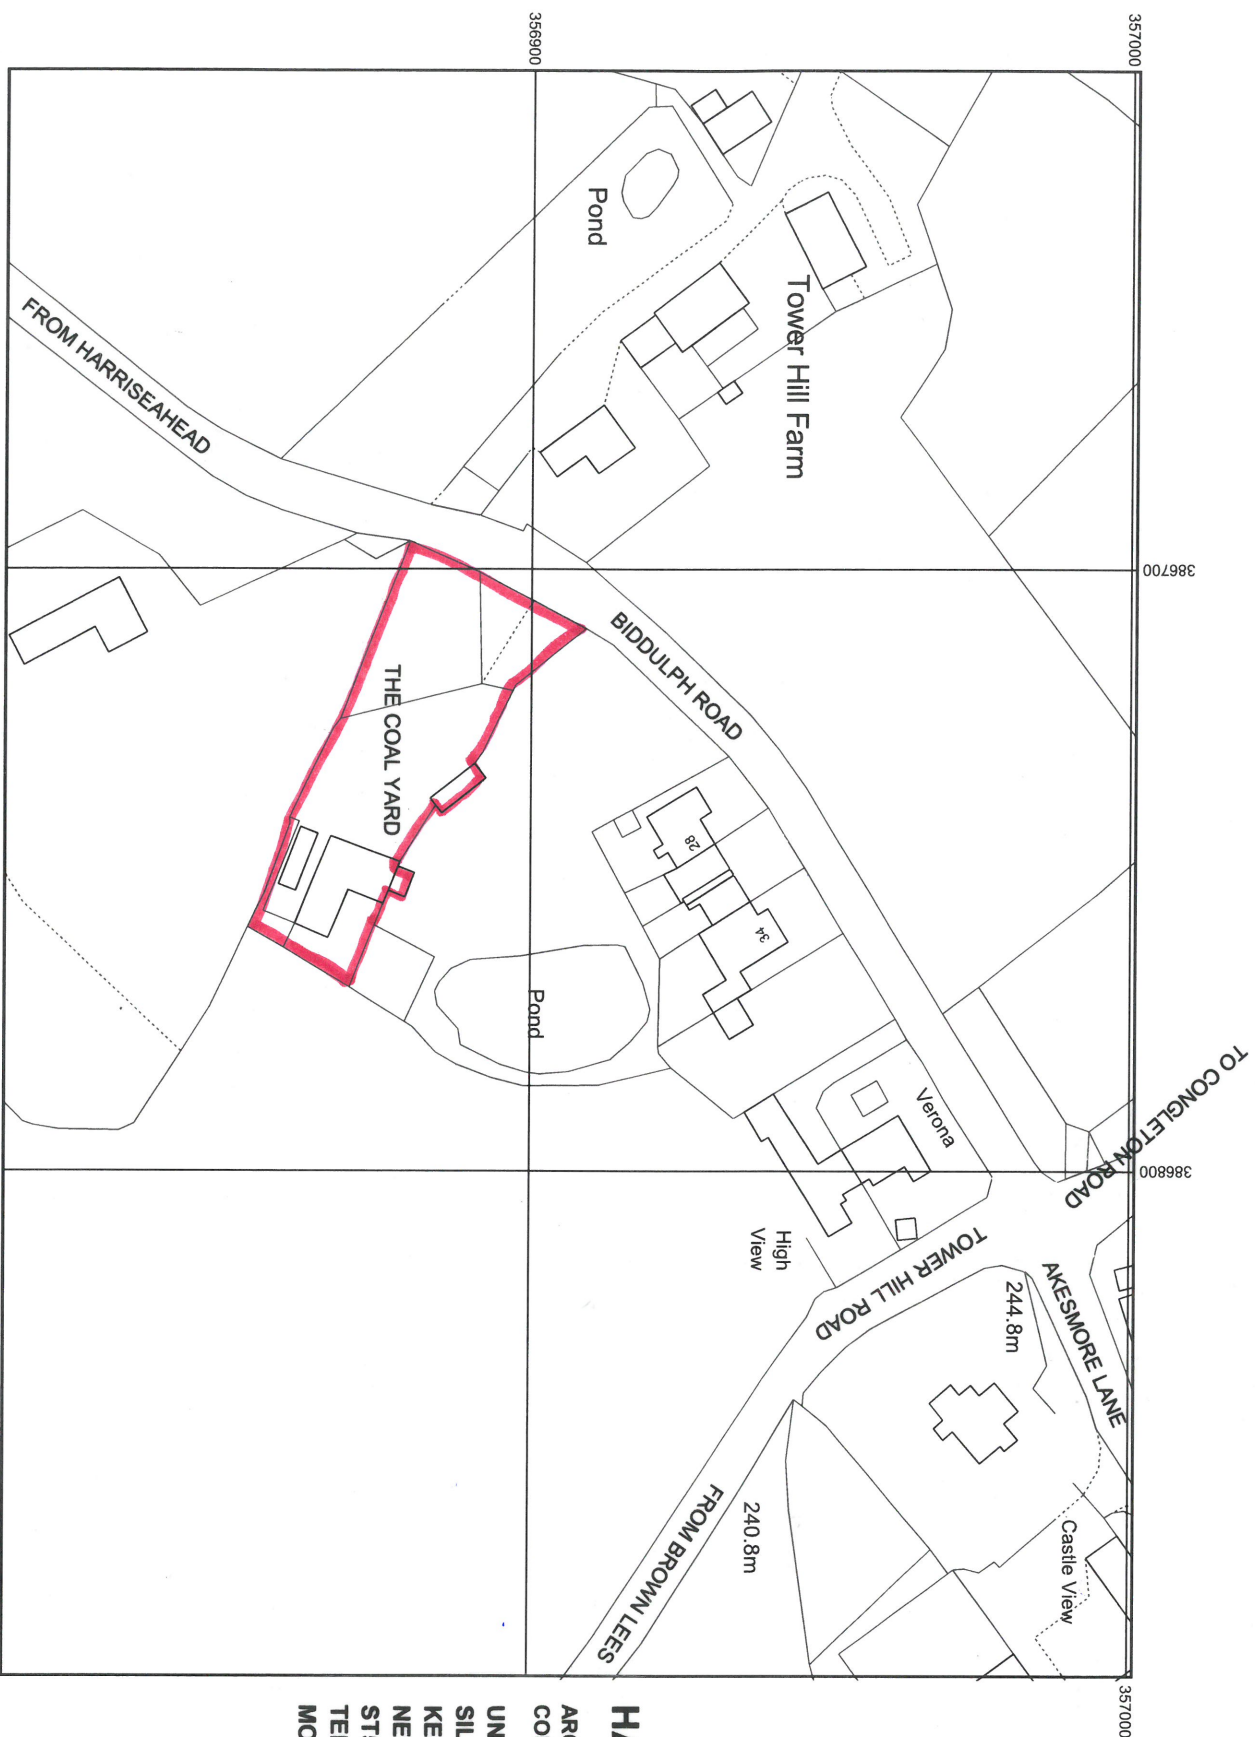

LOCATION PLAN

LAND AT THE COAL YARD,
BIDDULPH ROAD, TOWER HILL,
MOW COP, STOKE-ON-TRENT,
ST7 3PU.

HARRISON WOOD

ARCHITECTURE AND ASSOCIATED
CONSULTANCY SERVICES

UNIT 3, STUDIO 2,
SILVERDALE ENTERPRISE CENTRE,
KENTS LANE, SILVERDALE,
NEWCASTLE-UNDER-LYME, STAFFS,
ST5 6SR.
TELE :- 01782-711144 OR
MOB :- 07970-308358

Map Information

Scale: 1:1250
Date: 12/08/2021
Reference: Mitchell - Mow Cop

