


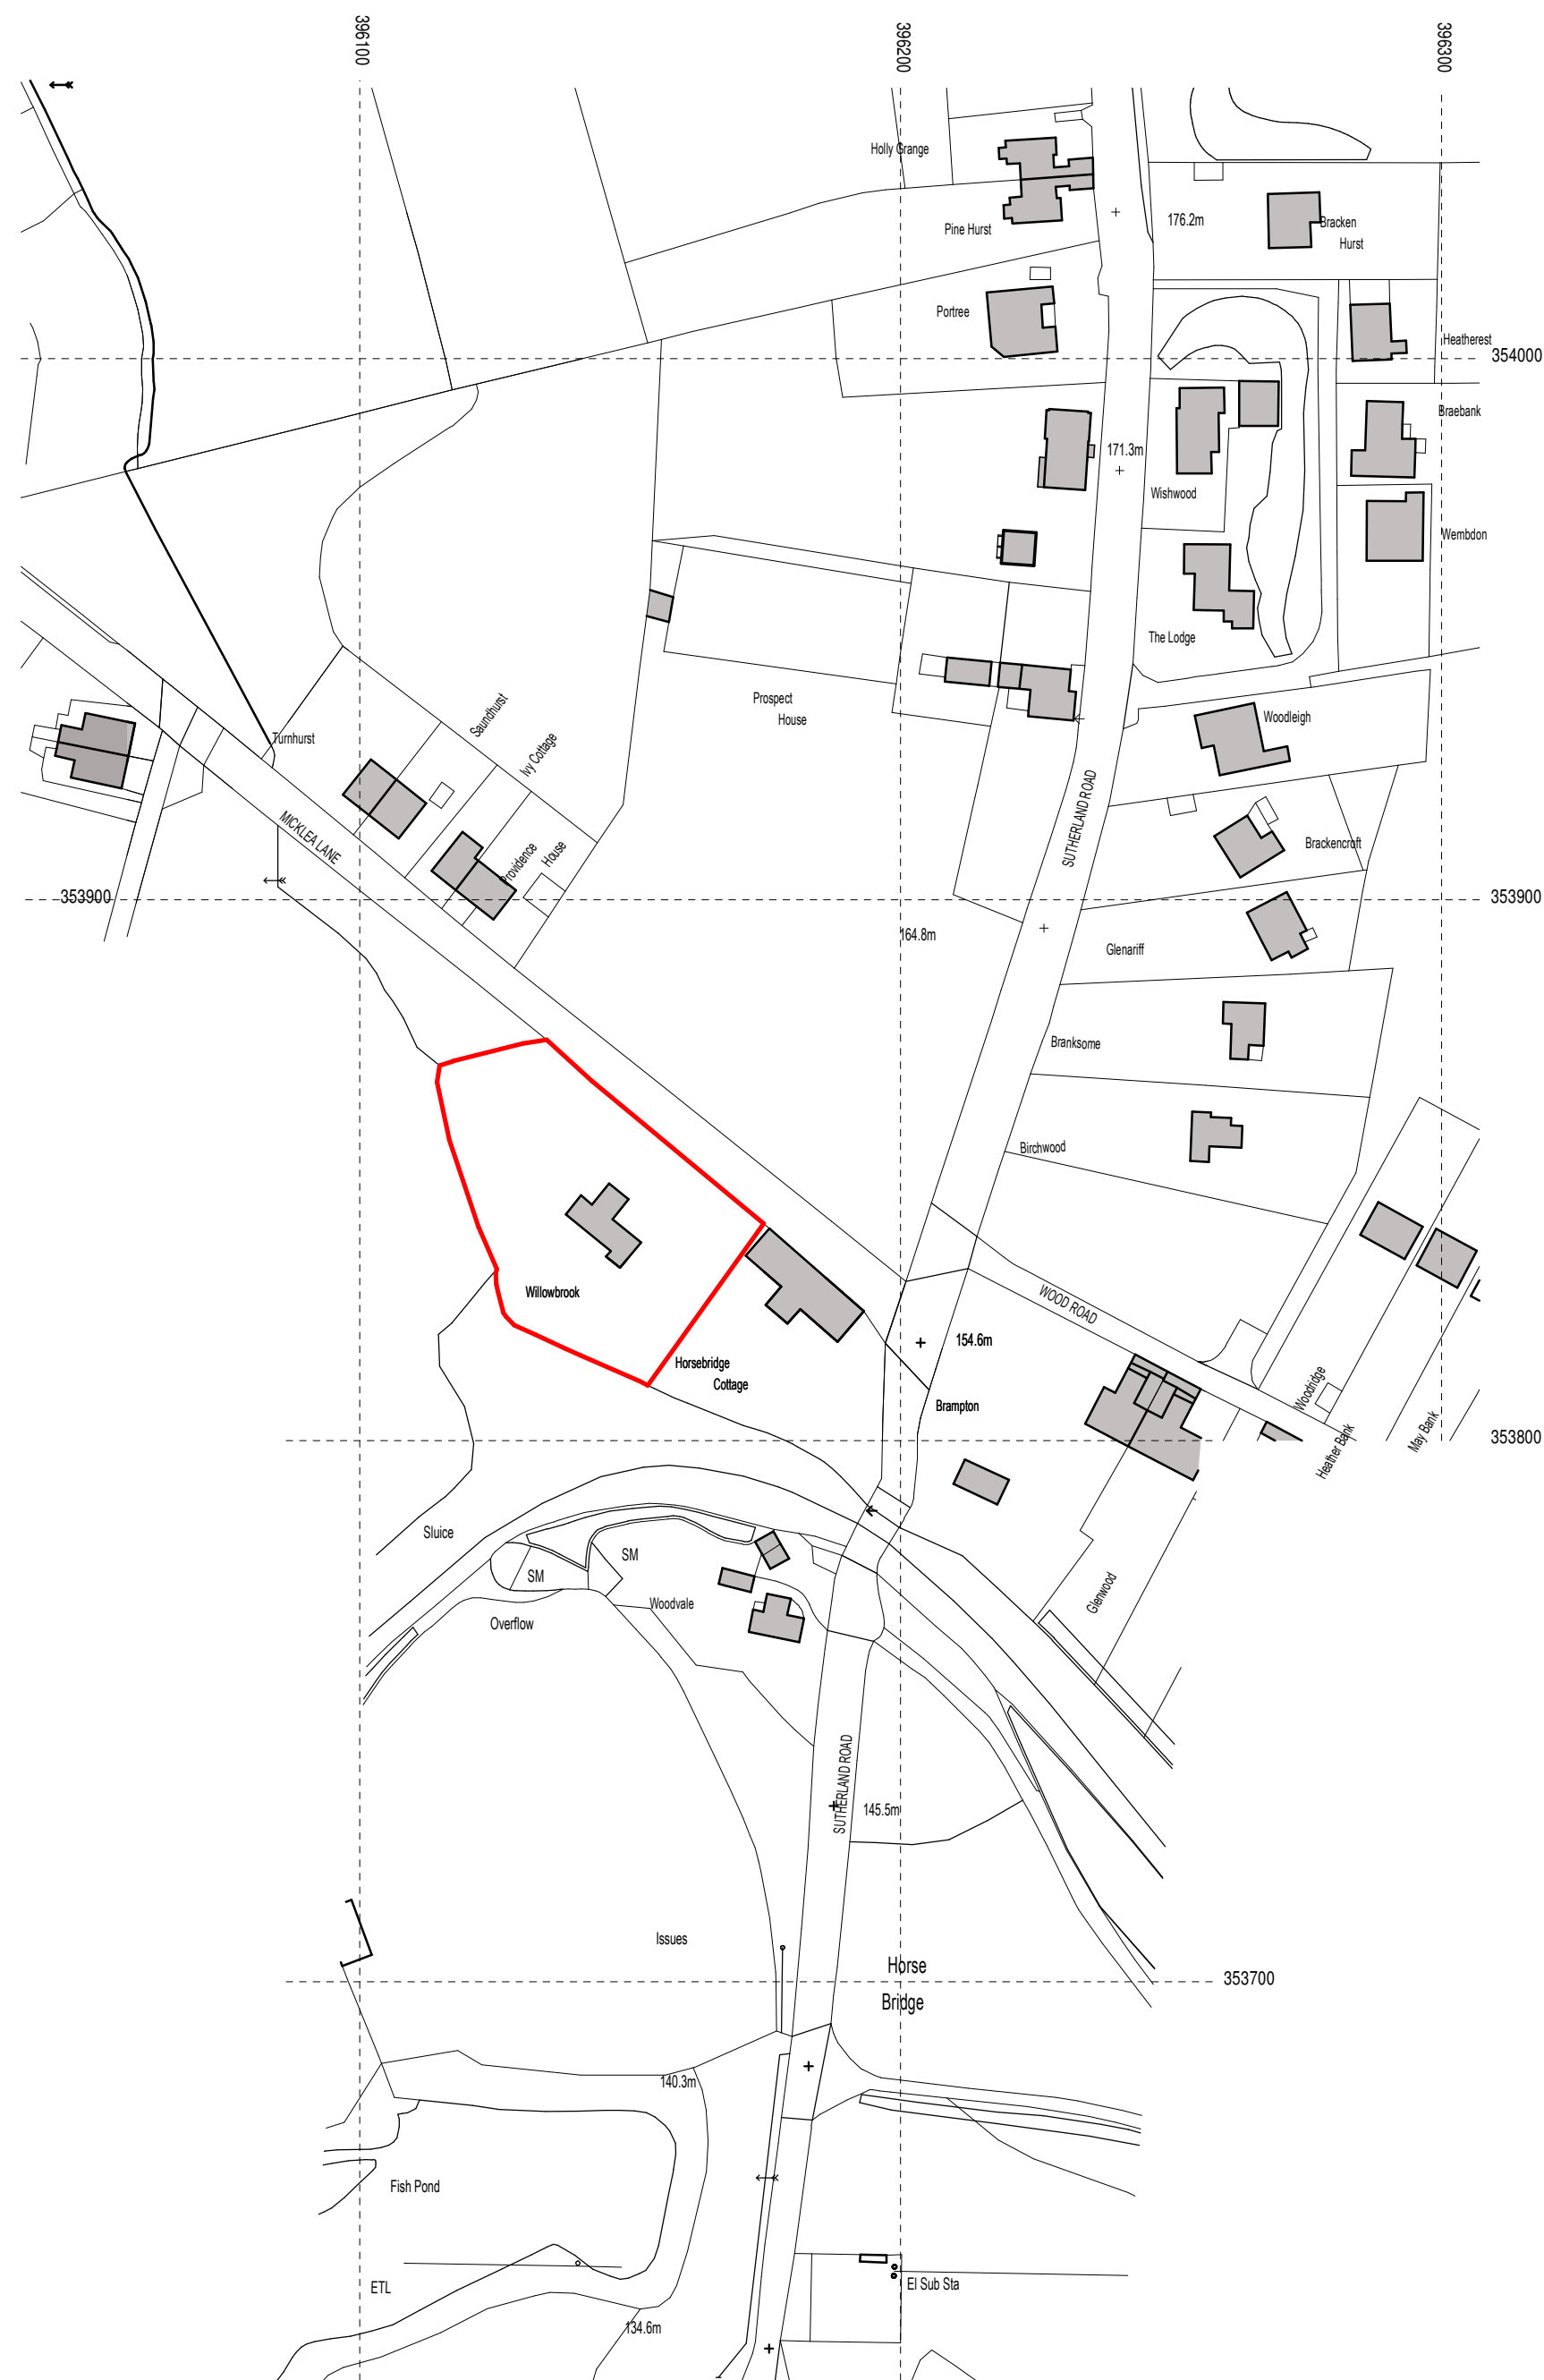
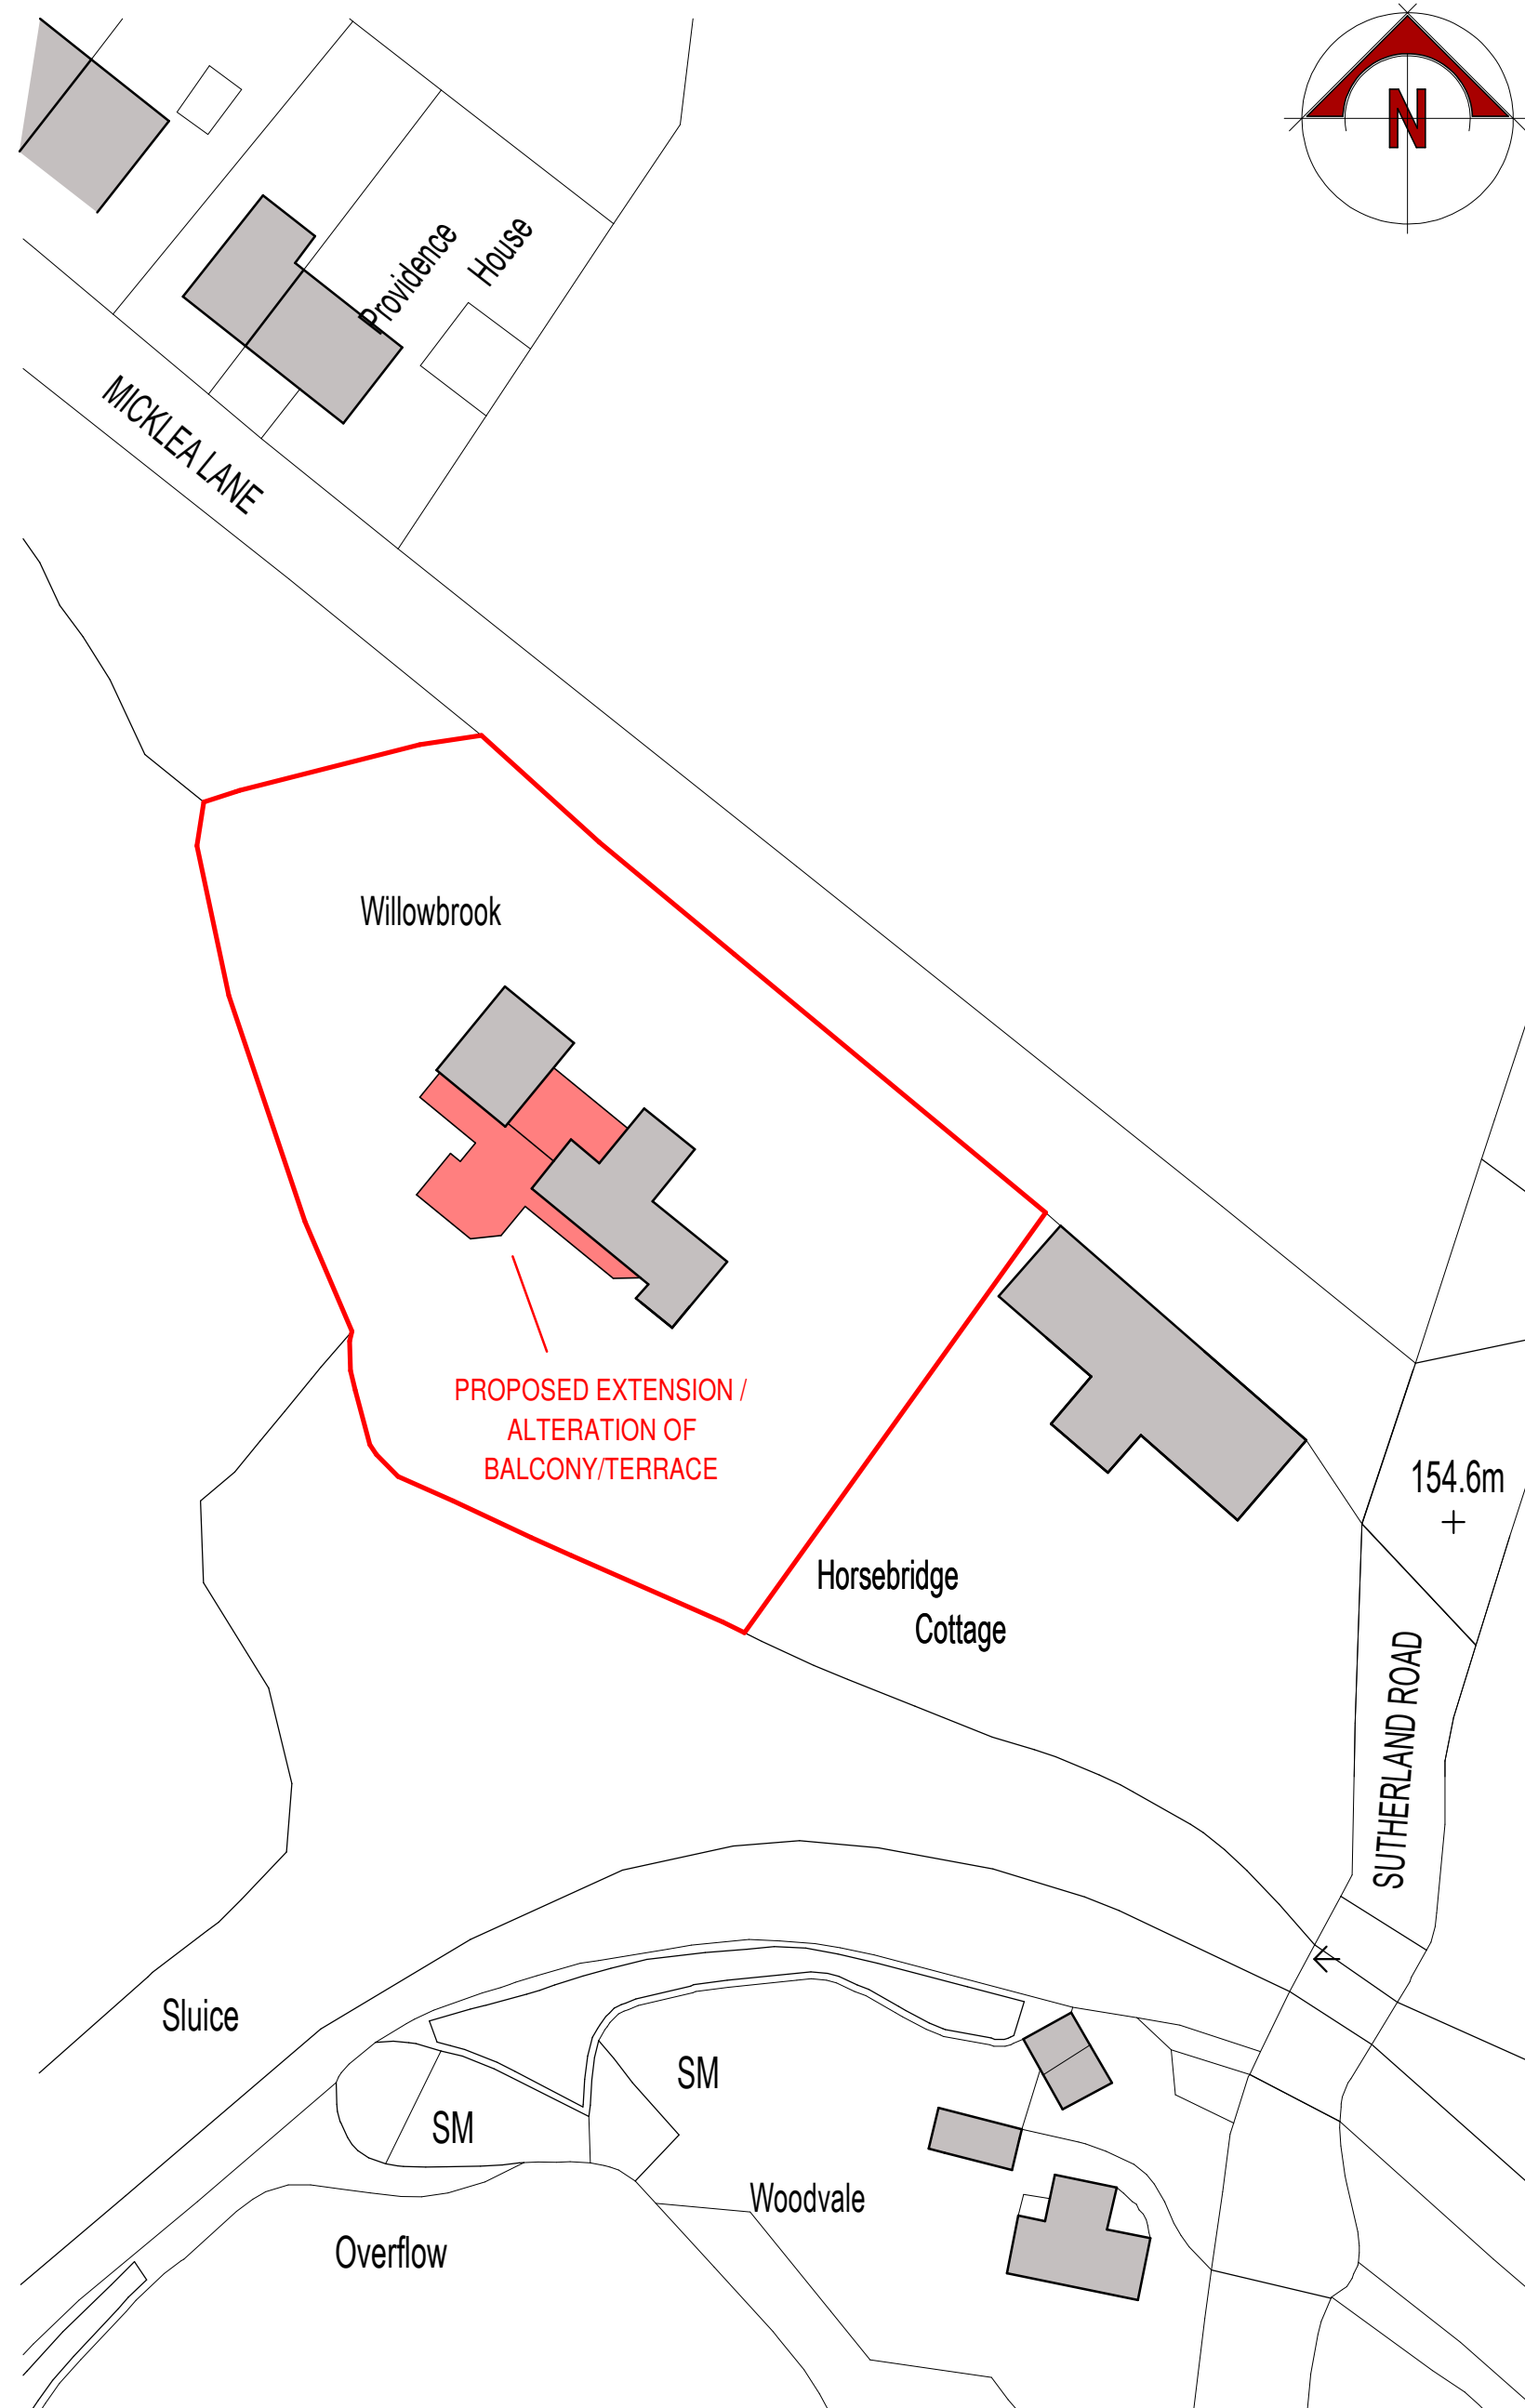


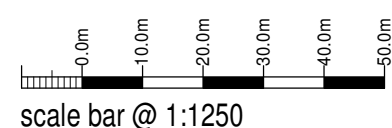

LOCATION PLAN

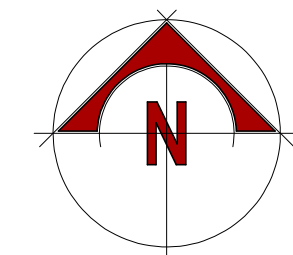

BLOCK PLAN

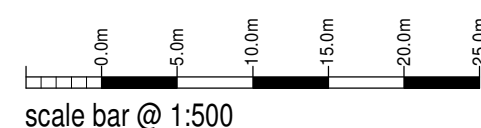

OS comprises of the following:
 Serial number: 160523
 Serial number: 140332
 Serial number: 135108
 Serial number: 175729
 © Crown copyright and database right 2018
 © Crown copyright and database right 2019
 Ordnance Survey licence 100048957

Mr & Mrs Ledger

Proposed Extension/Alteration of
 Balcony/Terrace @ Willowbrook
 Micklea Lane,
 Longsdon,
 ST9 9QA

Planning Proposal
 Location and Block Plan

Date	Sheet	Scale
July 2022	A2	1:1250 + 1:500
Org No.	Rev.	Drawn
2022-2701-05	-	NAW



10 Cawdry Buildings, Fountain Street, Leek. ST13 6JP
 Telephone: 01538 386002
 E-mail: info@sammonsltd.co.uk
 Web: www.sammonsltd.co.uk

This drawing is copyright.
 All dimensions must be checked prior to commencement.