Copyright of this drawing is vested in the Architect and it must not be copied or reproduced without consent. All contractors must visit the site and be responsible for taking and checking all dimensions relative to their work. Hewitt&Carr Architects Ltd are to be advised of any variation between drawings and site conditions.
THIS DRAWING IS FOR PLANNING PURPOSES ONLY AND CLIENTS/CONTRACTORS ARE ADVISED TO CLARIFY DIMENSIONS WITH THE ARCHITECT PRIOR TO SETTING OUT.

Rev.	Drawn	Comments	Date
A	DD	Notes added, general revisions	23/06/22
B	DD	Further general revisions	27/06/22

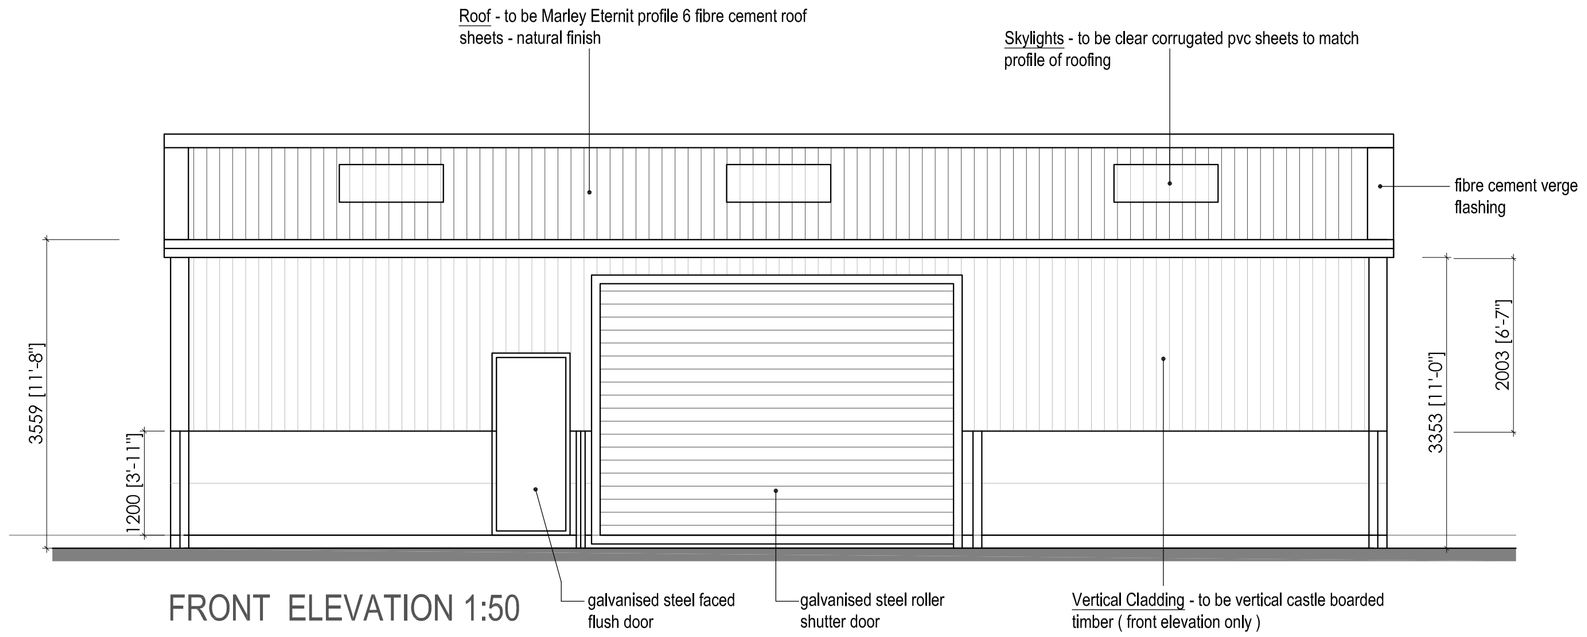

FRONT ELEVATION 1:50

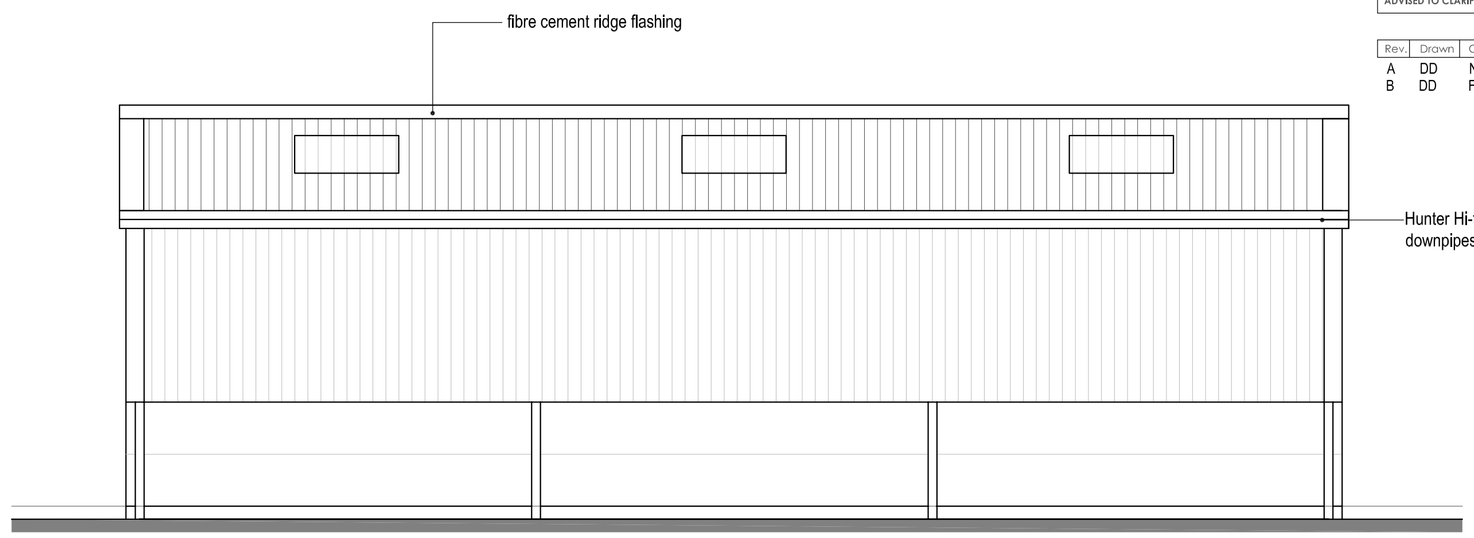

REAR ELEVATION 1:50

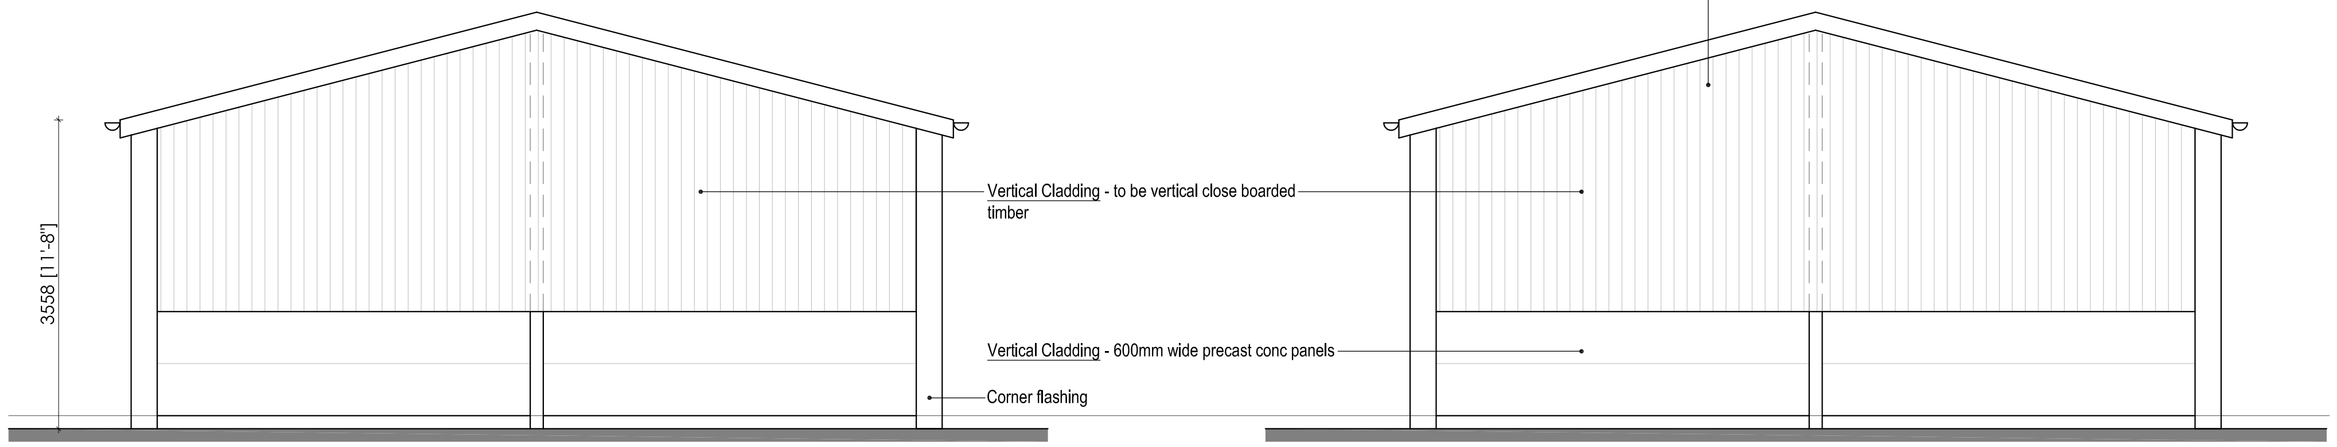

SIDE ELEVATION 1:50

SIDE ELEVATION 1:50

1:50
1m 0 1m 2m

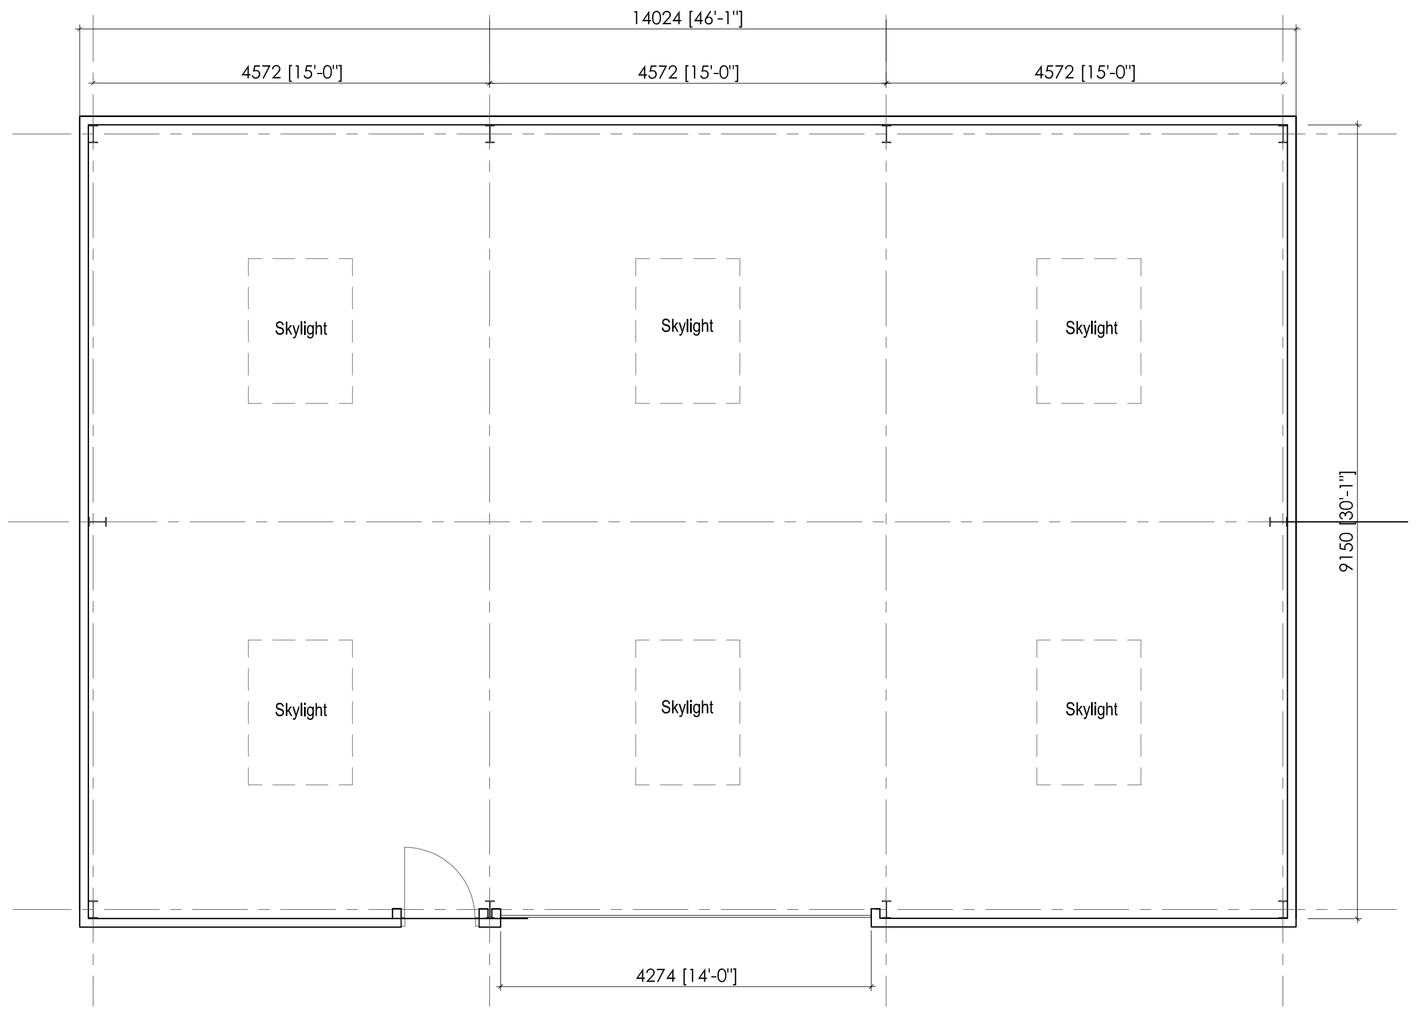

GROUND FLOOR PLAN 1:50

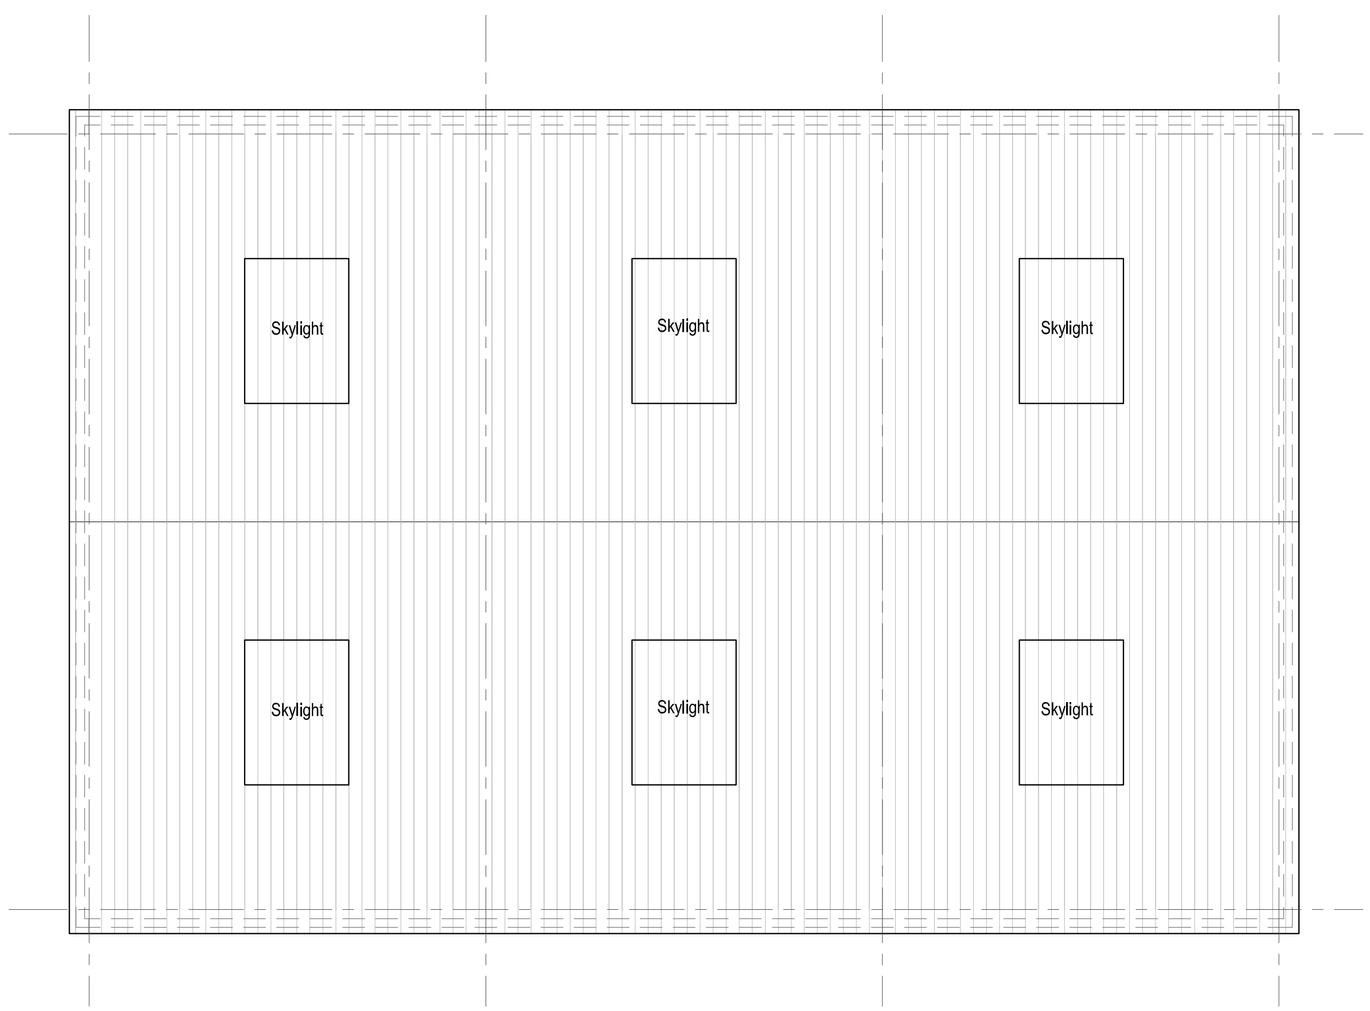

ROOF PLAN 1:50

Hewitt&Carr Architects
A: DaisyBank House | 17-19 Leek Road | Cheadle | ST10 1JE
T: 01538 756888
E: enquiries@hcarchitects.co.uk
W: www.hcarchitects.co.uk

Client
MR AND MRS P EMMETT

Project
PROPOSED AGRICULTURAL BARN

Title
PLANS AND ELEVATIONS AS PROPOSED

PLANNING

Status
PLANNING

Date JUNE 2022 Drawn HMM

Scale @A1 AS NOTED Checked

Project No 01076 Drawing No. AL(0)07 Rev B

File Ref: H:\REF