


OS MasterMap 1250/2500/10000 scale
Monday, July 18, 2022, ID: BW1-01050702
www.blackwellmapping.co.uk

1:1250 scale print at A4, Centre: 393309 E, 347140 N

©Crown Copyright Ordnance Survey. Licence no. 100041041

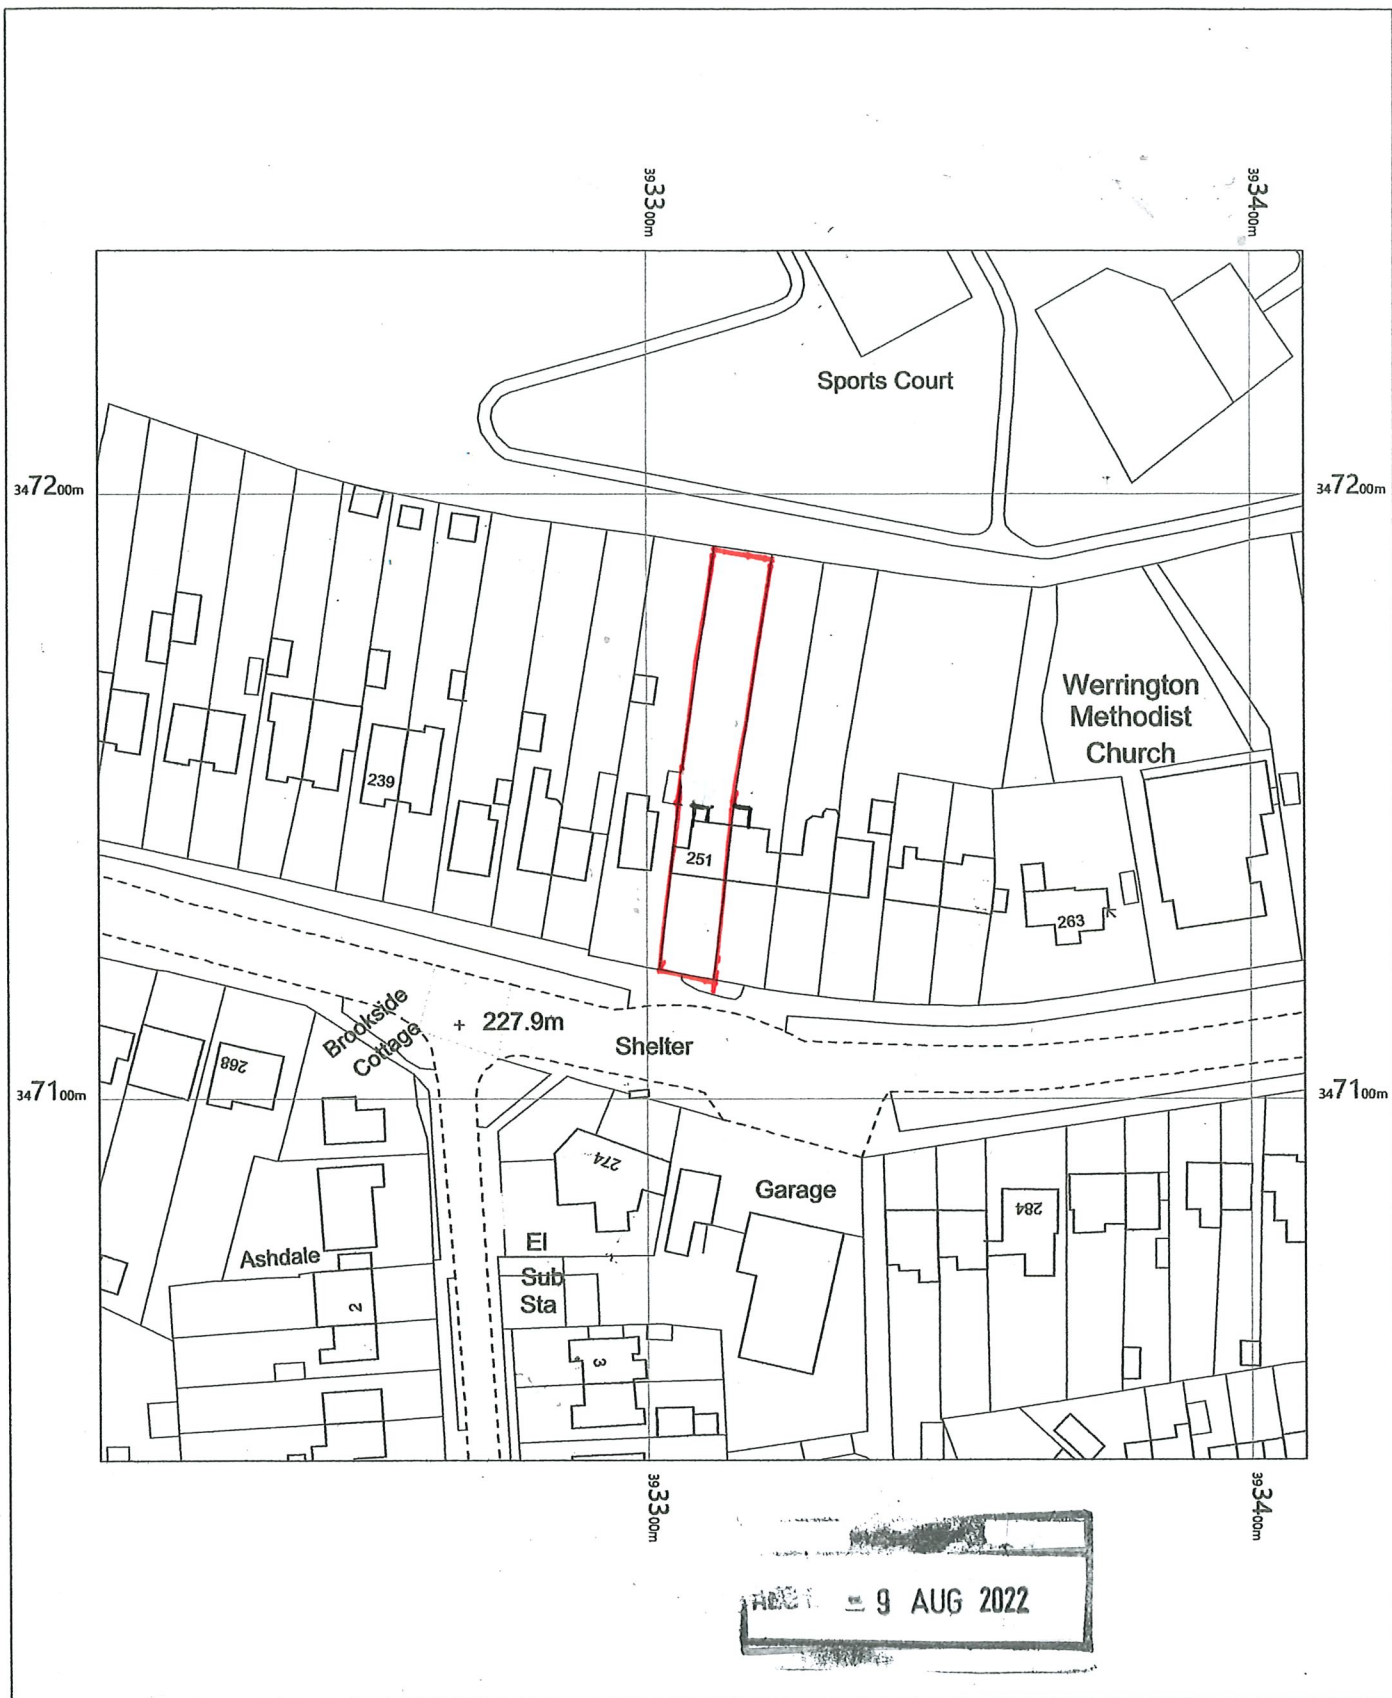

BLACKWELL'S
MAPPING SERVICES
PERSONAL & PROFESSIONAL MAPPING
www.blackwellmapping.co.uk

TEL: 0800 151 2612
maps@blackwell.co.uk