Copyright of this drawing is vested in the Architect and it must not be copied or reproduced without consent. All contractors must visit the site and be responsible for taking and checking all dimensions relative to their work. Hewitt&Carr Architects Ltd are to be advised of any variation between drawings and site conditions.
THIS DRAWING IS FOR PLANNING PURPOSES ONLY AND CLIENTS/CONTRACTORS ARE ADVISED TO CLARIFY DIMENSIONS WITH THE ARCHITECT PRIOR TO SETTING OUT.

Rev.	Drawn	Comments	Date

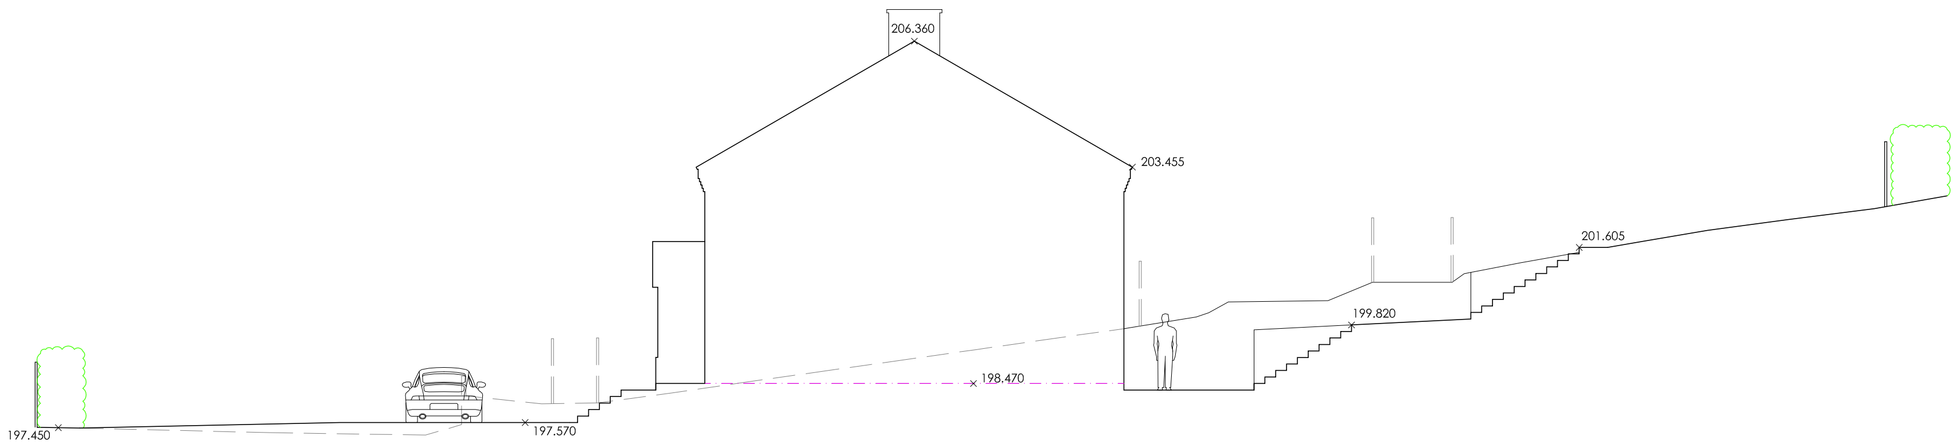

Section AA 1:100

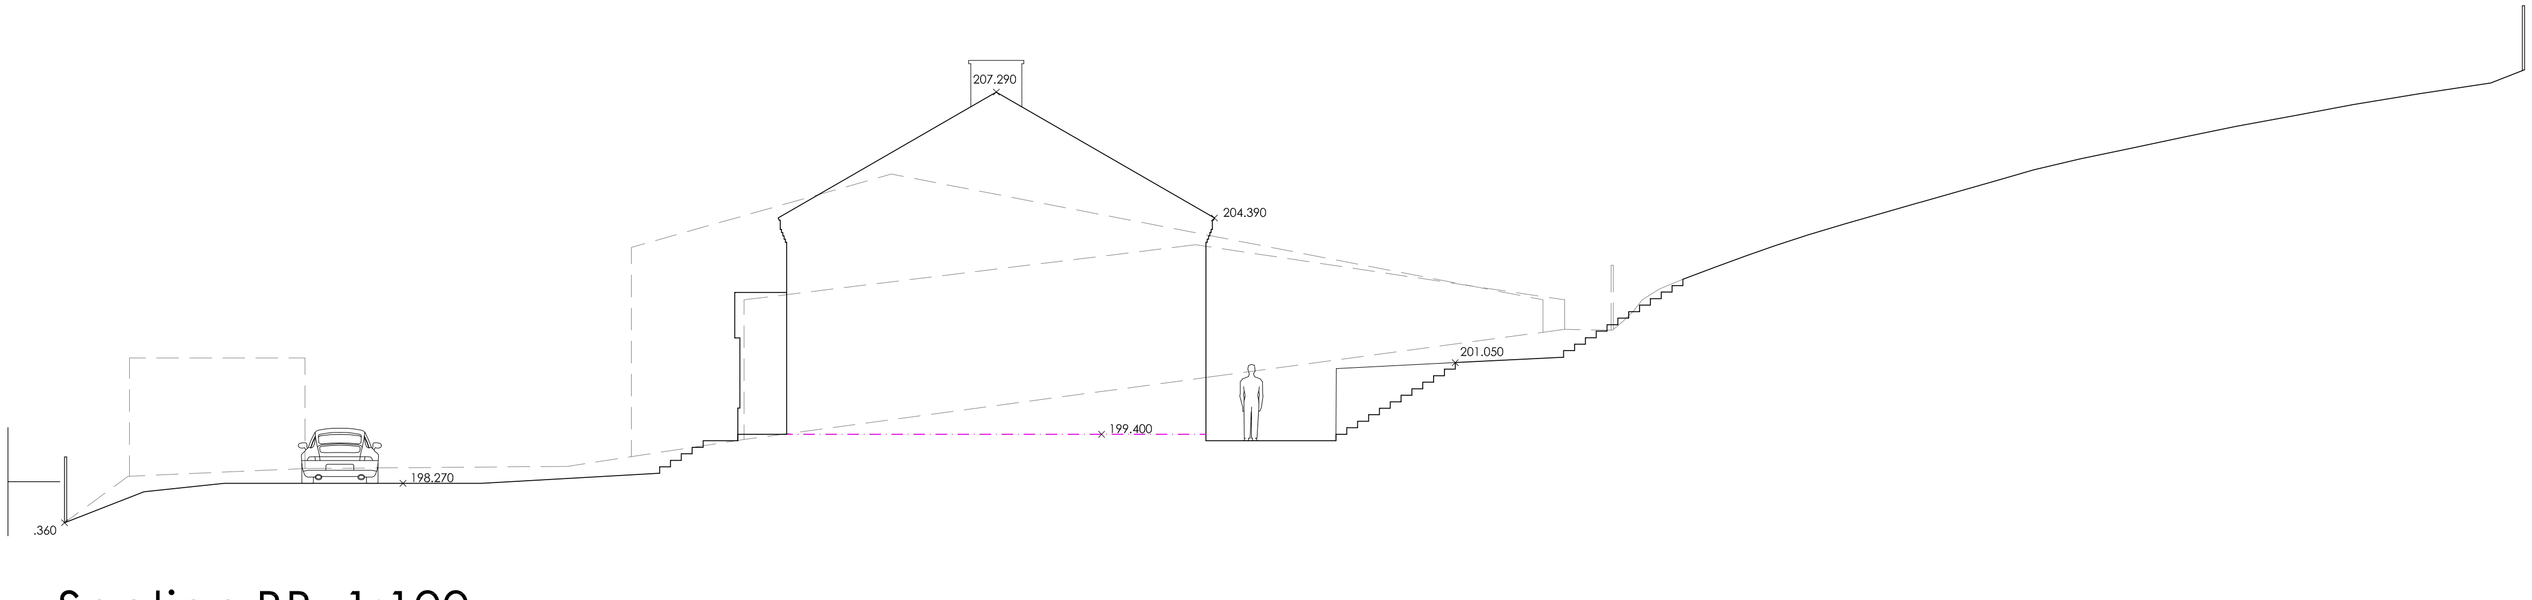

Section BB 1:100

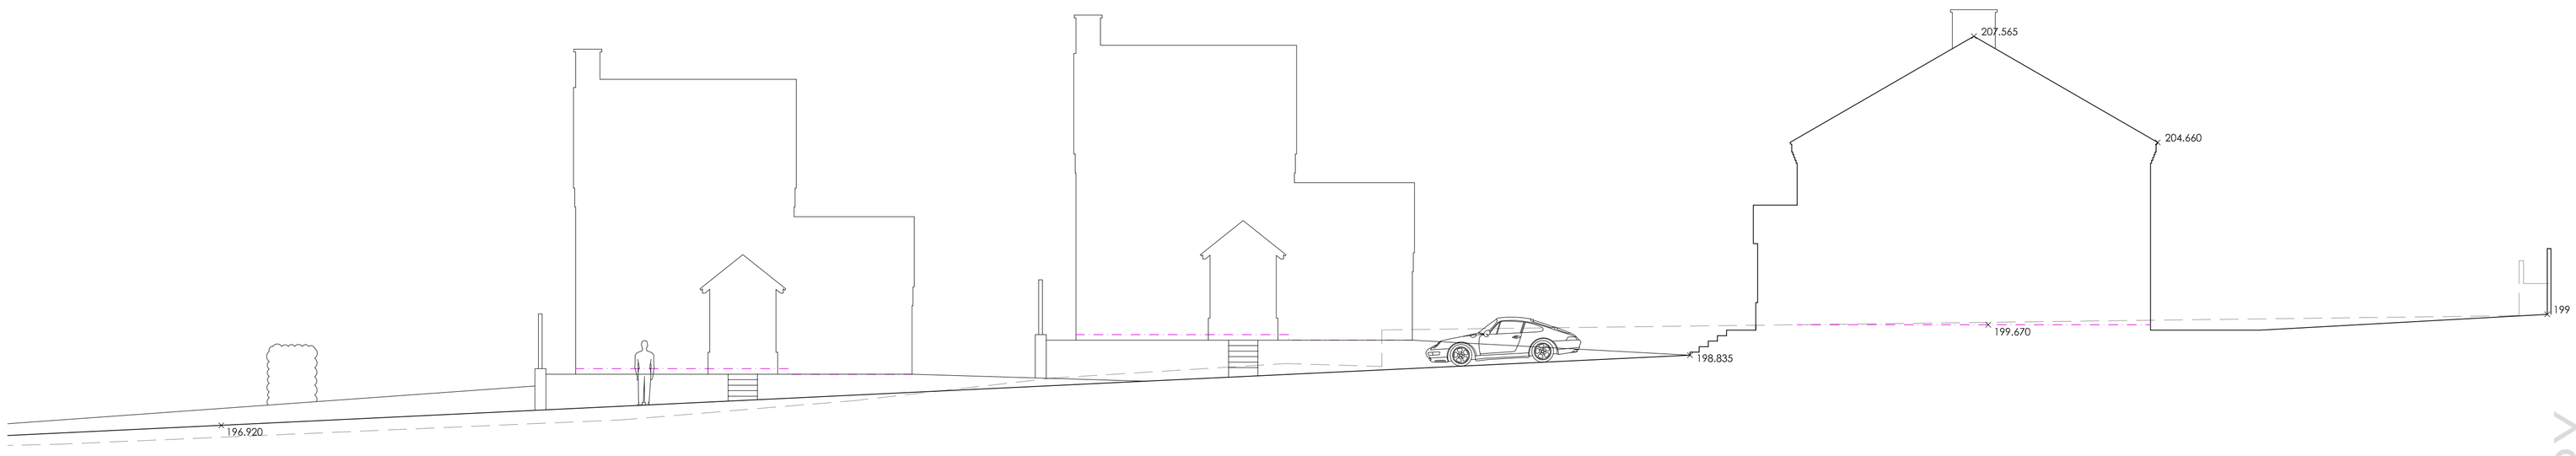

Section CC 1:100

Key 1:500

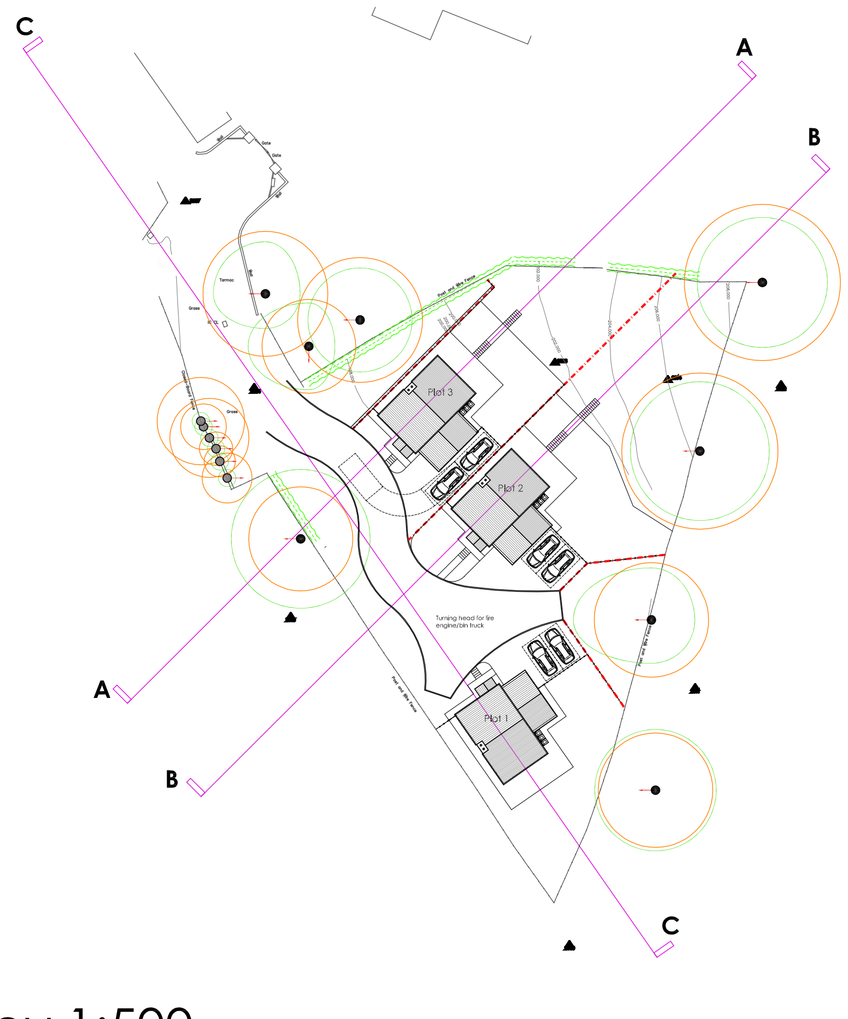

Hewitt&Carr Architects
A: DaisyBank House I 17-19 Leek Road I Cheadle I ST10 1JE
T: 01538 756888
E: enquiries@hcarchitects.co.uk
W: www.hcarchitects.co.uk

Client
Mr & Mrs Collier

Project
Residential Development
Woodland View, Gorsty Hill, Tean, ST10 4EL

Title
Site Sections as Proposed

PRELIMINARY

Status
Preliminary

Date May 2022 Drawn KEW

Scale @A1 AS STATED Checked

Project No Drawing No. Rev
00928_AS(0)12